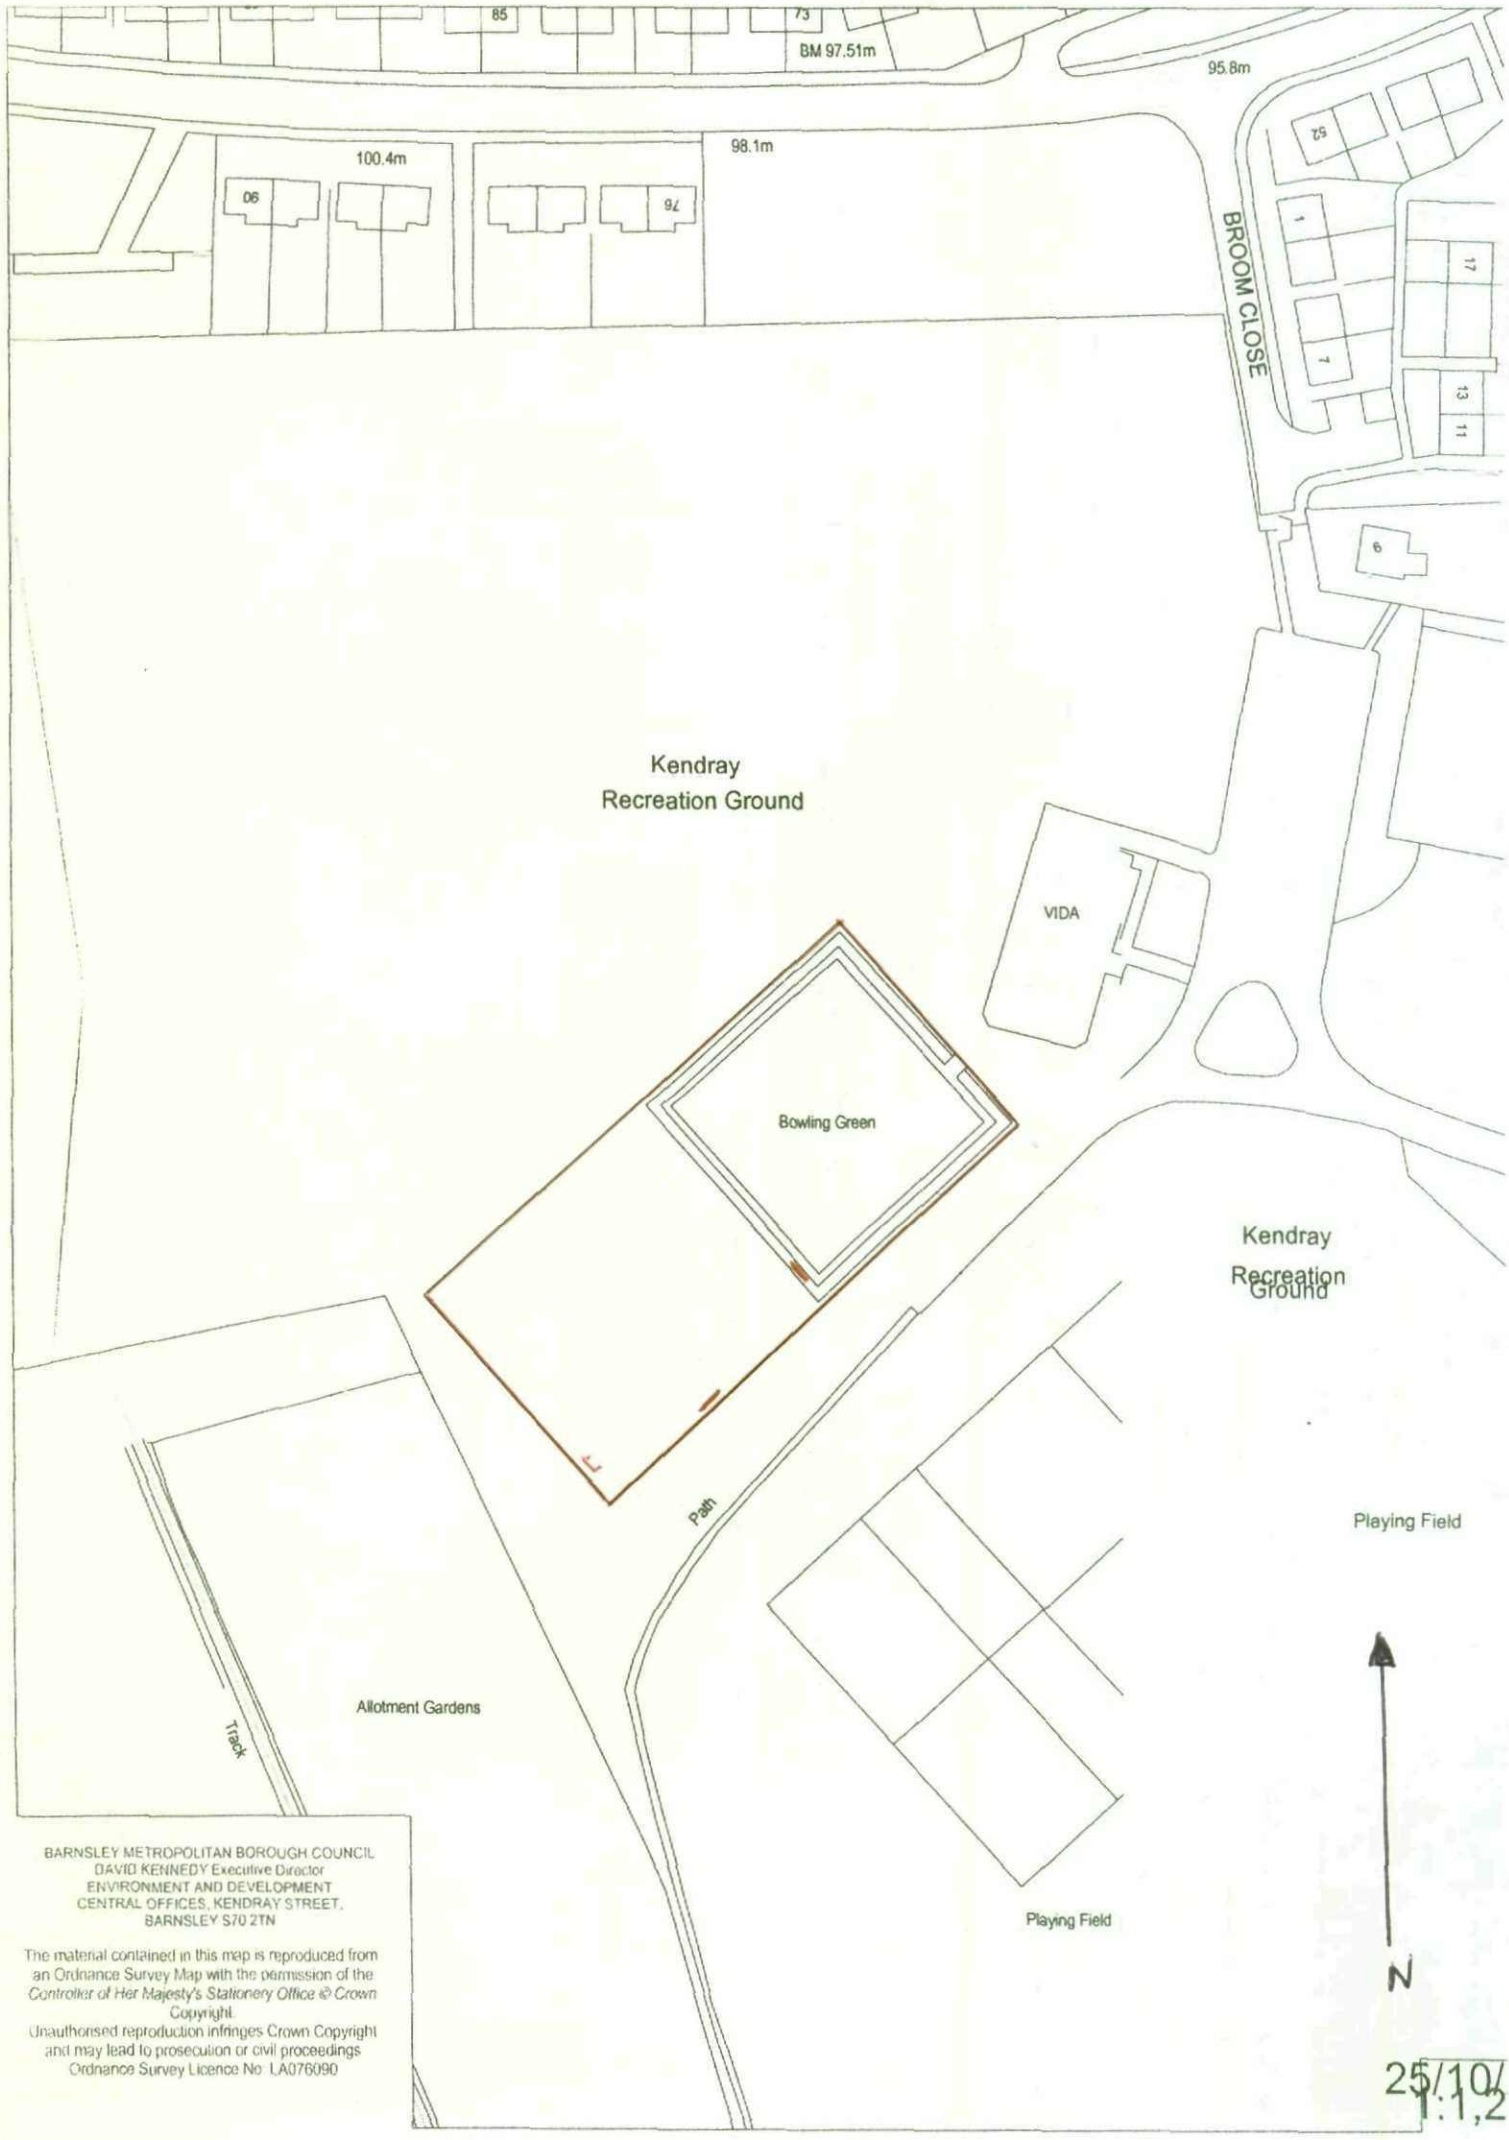
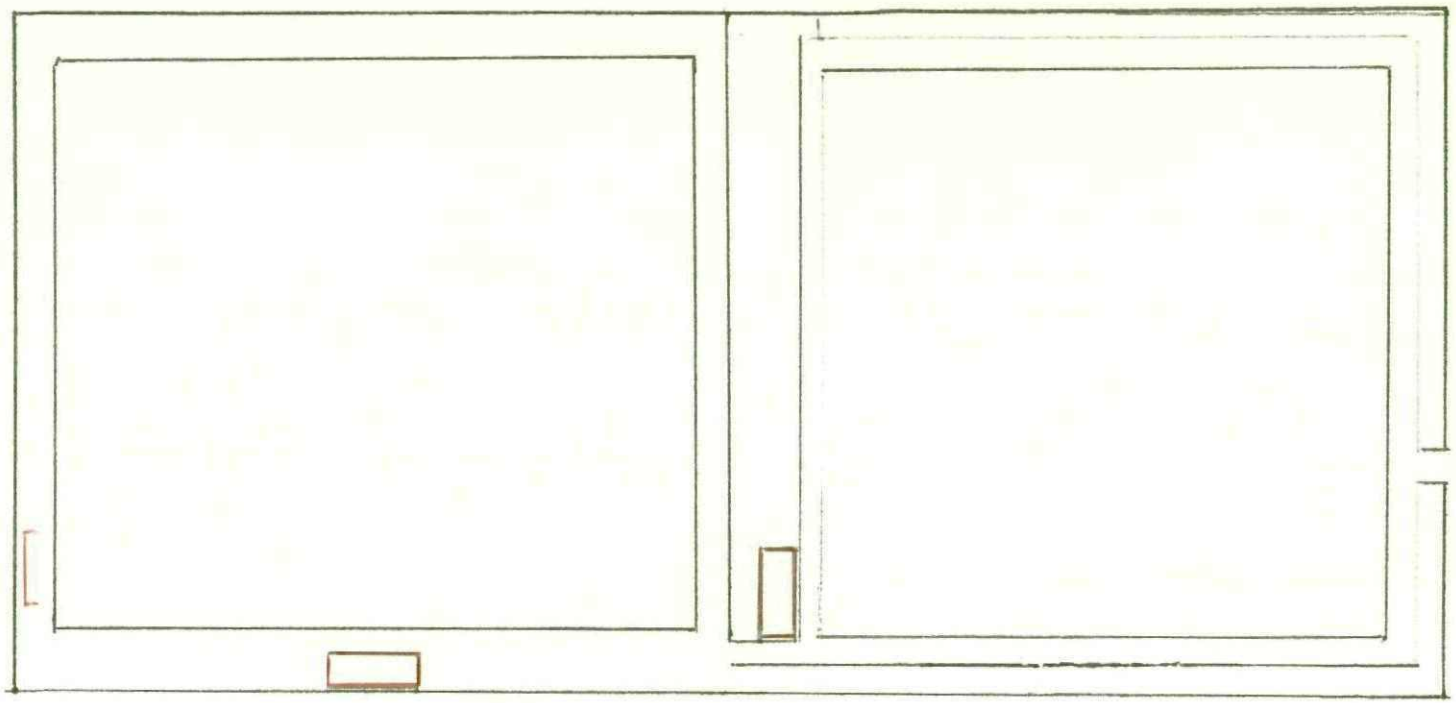

85
73
BM 97.51m
95.8m
100.4m
98.1m
06
76
BROOM CLOSE
52
1
17
7
13
11
6
Kendray
Recreation Ground
VIDA
Bowling Green
Kendray
Recreation
Ground
Path
Playing Field
Allotment Gardens
Track
Playing Field
N
BARNSLEY METROPOLITAN BOROUGH COUNCIL
DAVID KENNEDY Executive Director
ENVIRONMENT AND DEVELOPMENT
CENTRAL OFFICES, KENDRAY STREET,
BARNSLEY S70 2TN
The material contained in this map is reproduced from an Ordnance Survey Map with the permission of the Controller of Her Majesty's Stationery Office © Crown Copyright.
Unauthorised reproduction infringes Crown Copyright and may lead to prosecution or civil proceedings
Ordnance Survey Licence No: LA076090
25/10/
1:1,2




[ SHELTER

▭ PAVILIONS

SITE PLAN 1/500

# S.A.S.

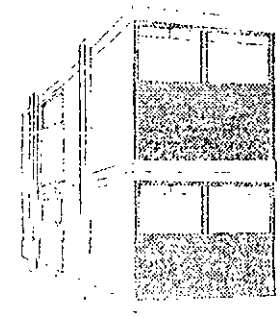SITE ACCOMMODATION SERVICES




SALES/ACCOUNTS
UNIT 5,
Newmillerdam Business Park
Barnsley Road
Wakefield
WF2 6QW

Telephone 01924 258421
Fax 01924 252974
E-mail: stuk100@aol.com Website: www.siteaccommodationservices.co.uk

SUPPLIERS OF NEW & REFURBISHED CABIN, TOILETS, CANTEENS,
ANTI-VANDAL UNITS &
10FT, 20FT, 30FT, 40FT, CONTAINERS

14/6/05

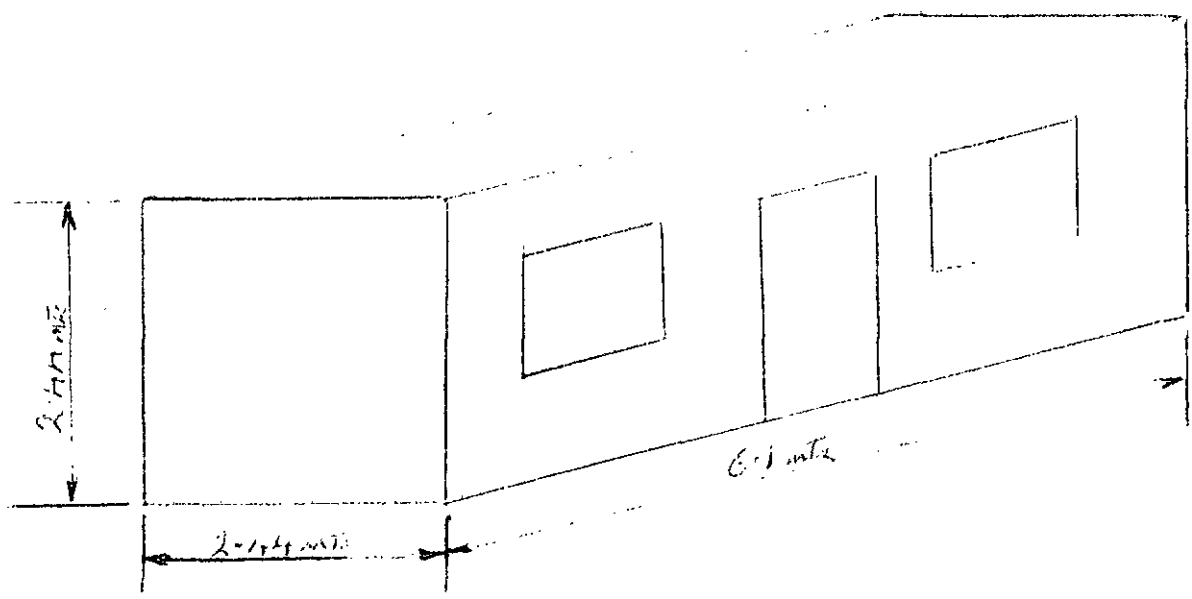20' x 8' STEEL CONTAINER
LENGTH 20' WIDTH 8' HEIGHT 8'
3mm STEEL PLATE. HARDWOOD FLOOR.
TO TAKE 2 TONS. APPROX.





RETENTION OF TITLE
Goods sold remain the property of Site Accommodation Services until payment has cleared our bank.
A full set of terms and conditions can be found overleaf.
All goods carried under RHA conditions of carriage.
VAT Reg. No. 828 6761 87





# Project Data Sheet.

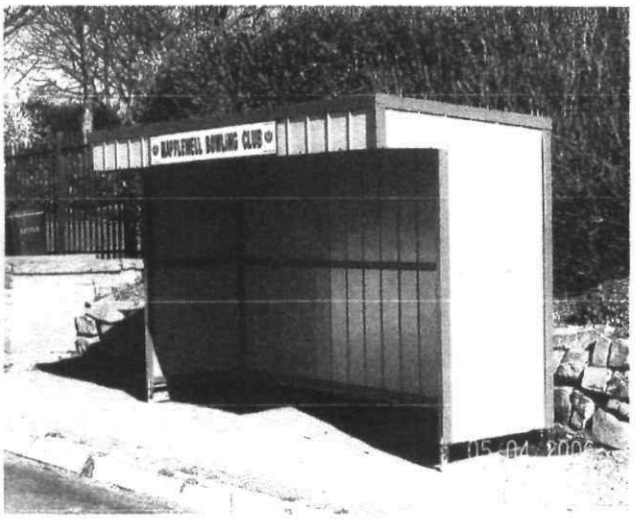*steel bowling green shelter*









Bowling Green Shelter

- Pre coated steel—will not rust
- Attractive design and colour
- Range of sizes
- Size of shelter in photo 4m x 1m
- Delivered price £1291.00 inc vat

BOWLING GREEN SHELTER. SEPT. 2007

**fabricolor Ltd**

Foley Business Park, Stourport Road,
Kidderminster, Worcestershire. DY11 7PT
Tel: 01562 865856
Fax: 01562 865825

NQA ISO 9002 REGISTERED COMPANY — NATIONAL ACCREDITATION OF CERTIFICATION BODIES

Cert. No. 9085