


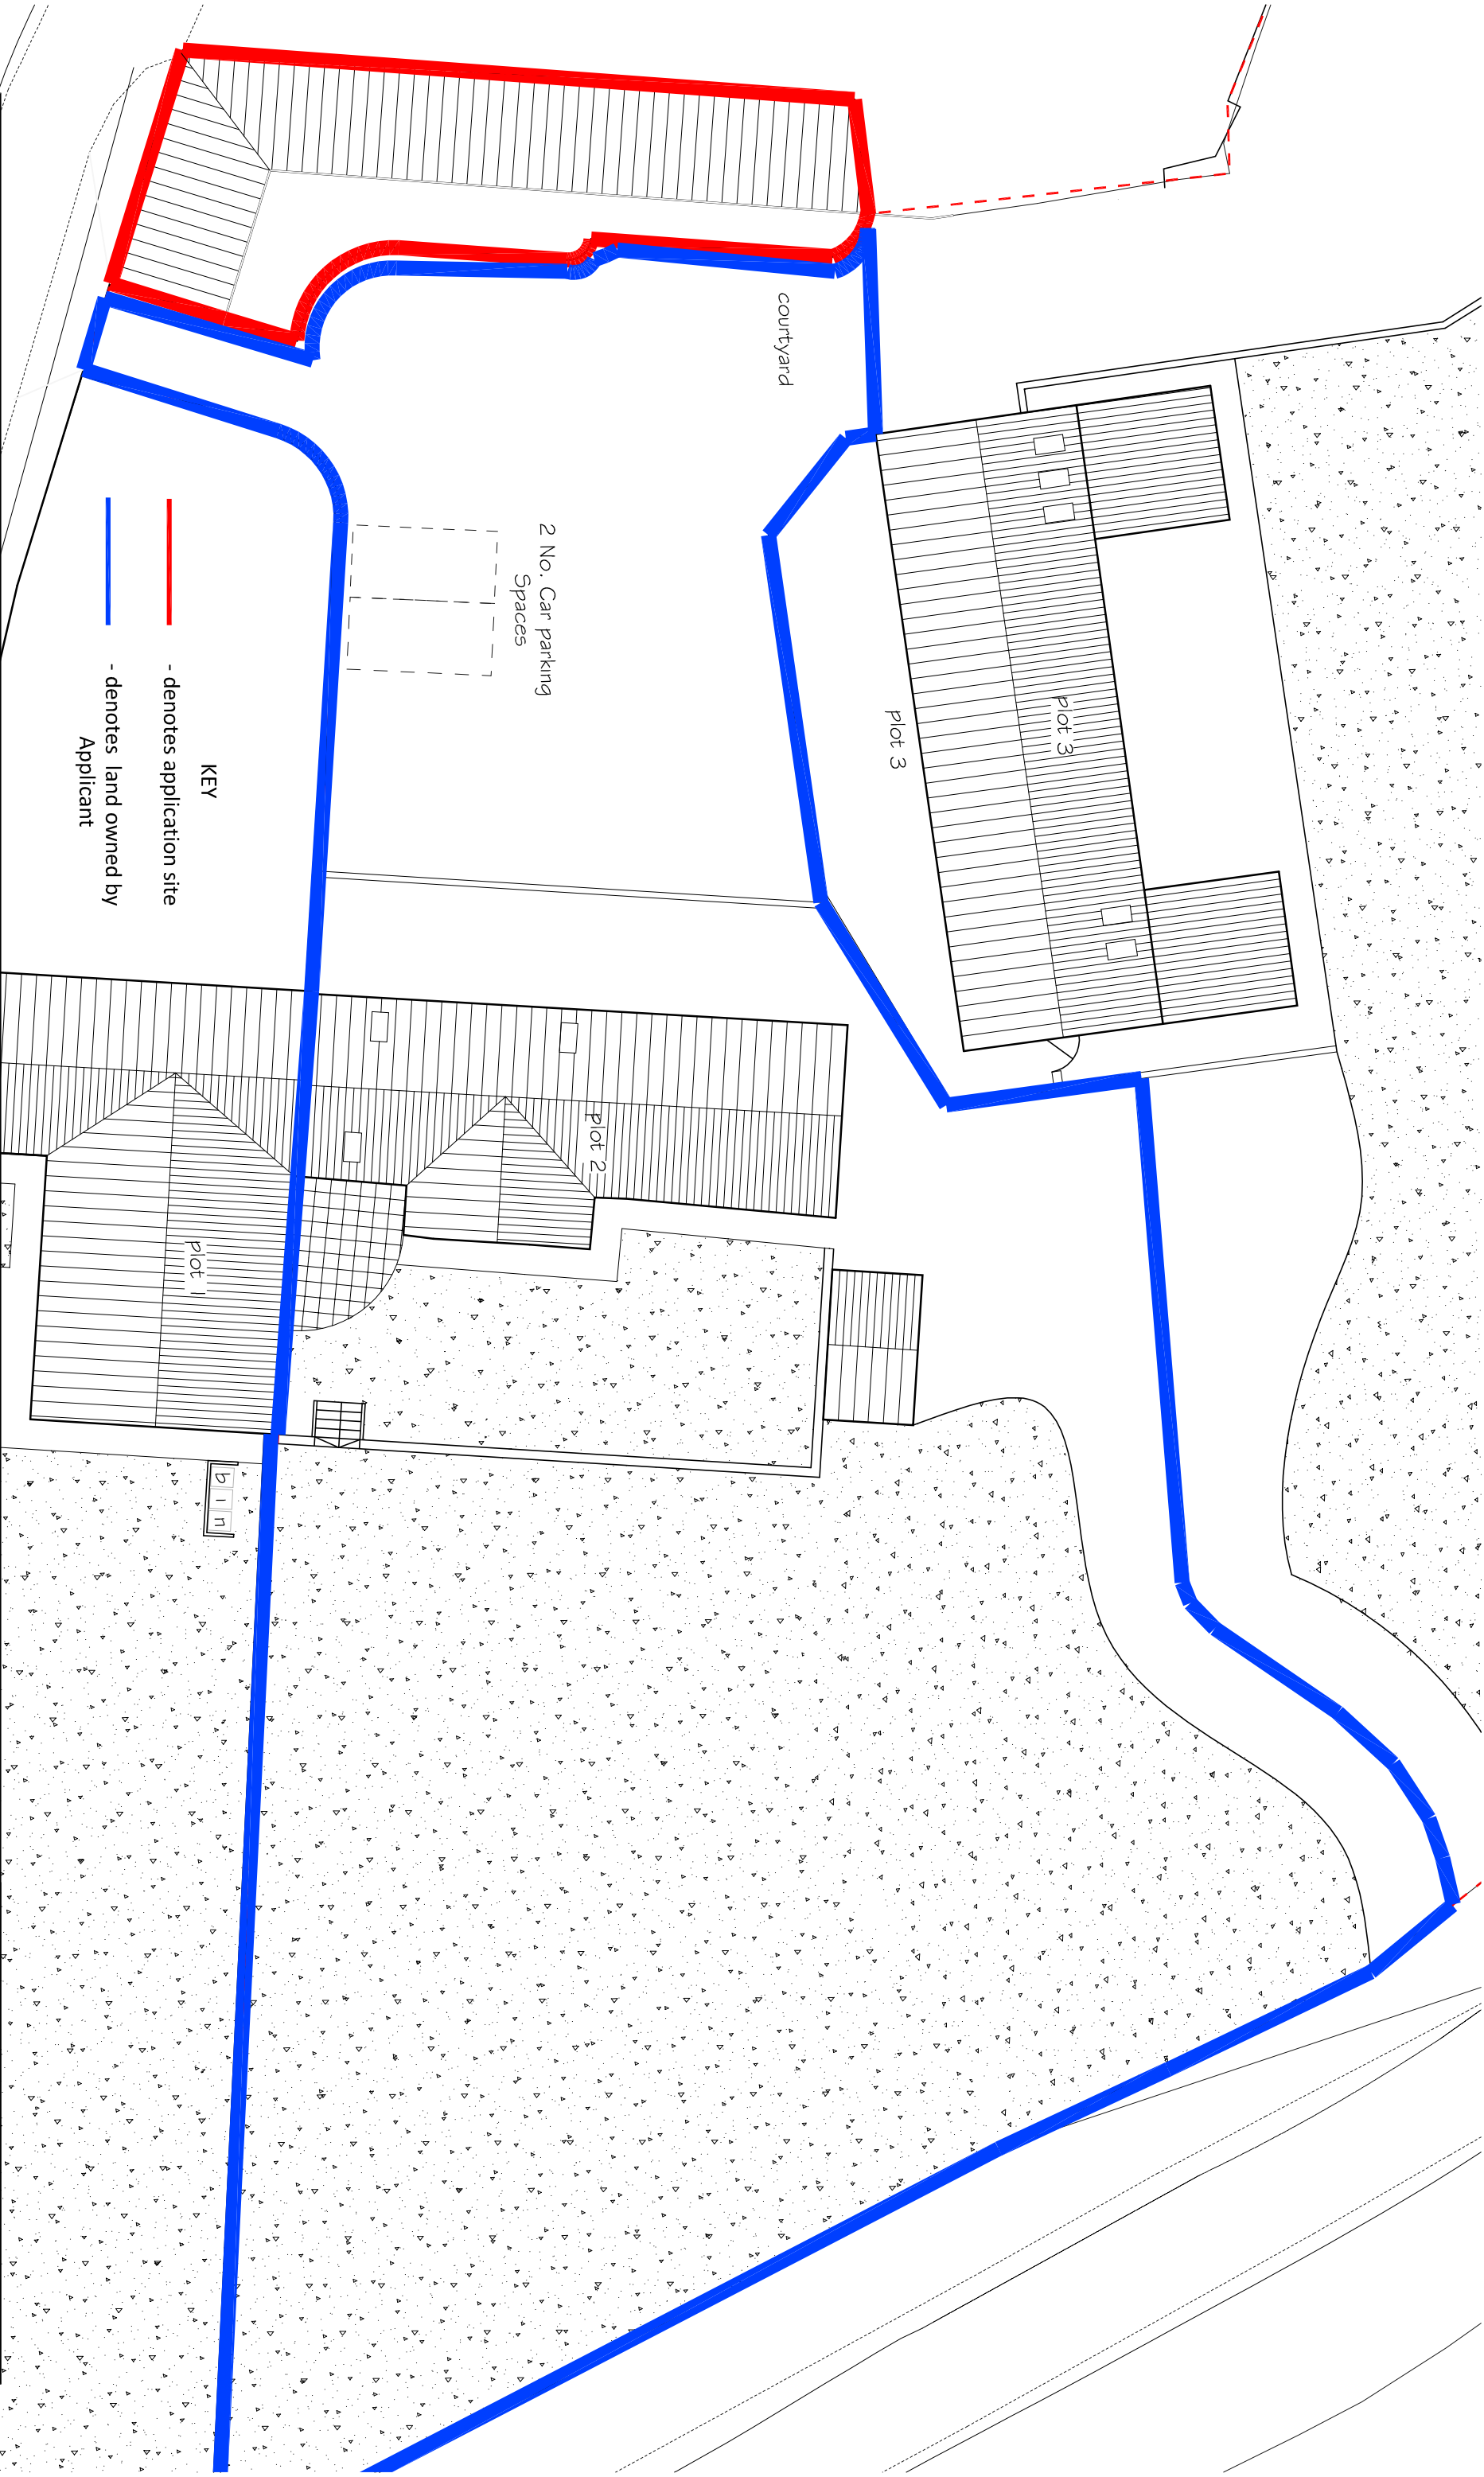

- KEY
- denotes application site
 - denotes land owned by Applicant

CLIENT
MR DICKINSON

PROJECT
NEW DWELLING
ROYD COTTAGE, ROYD LANE


DRAWING OF
PROPOSED BLOCK PLAN

PLANNING APPLICATION

MARKETING NAME

drawing no	rev	date
P12:030:02	—	AUG 12
scale	drawn	checked by
1:500	mrp	checked date

MBAS Architecture is a trading name of mbas (south yorkshire) ltd

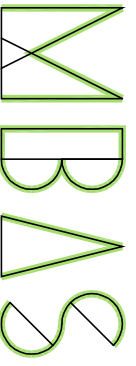

matthew burgin
architectural services



atzelewoods mill
nursery street
sheffield
t. 01142570044
m. 07919 116224