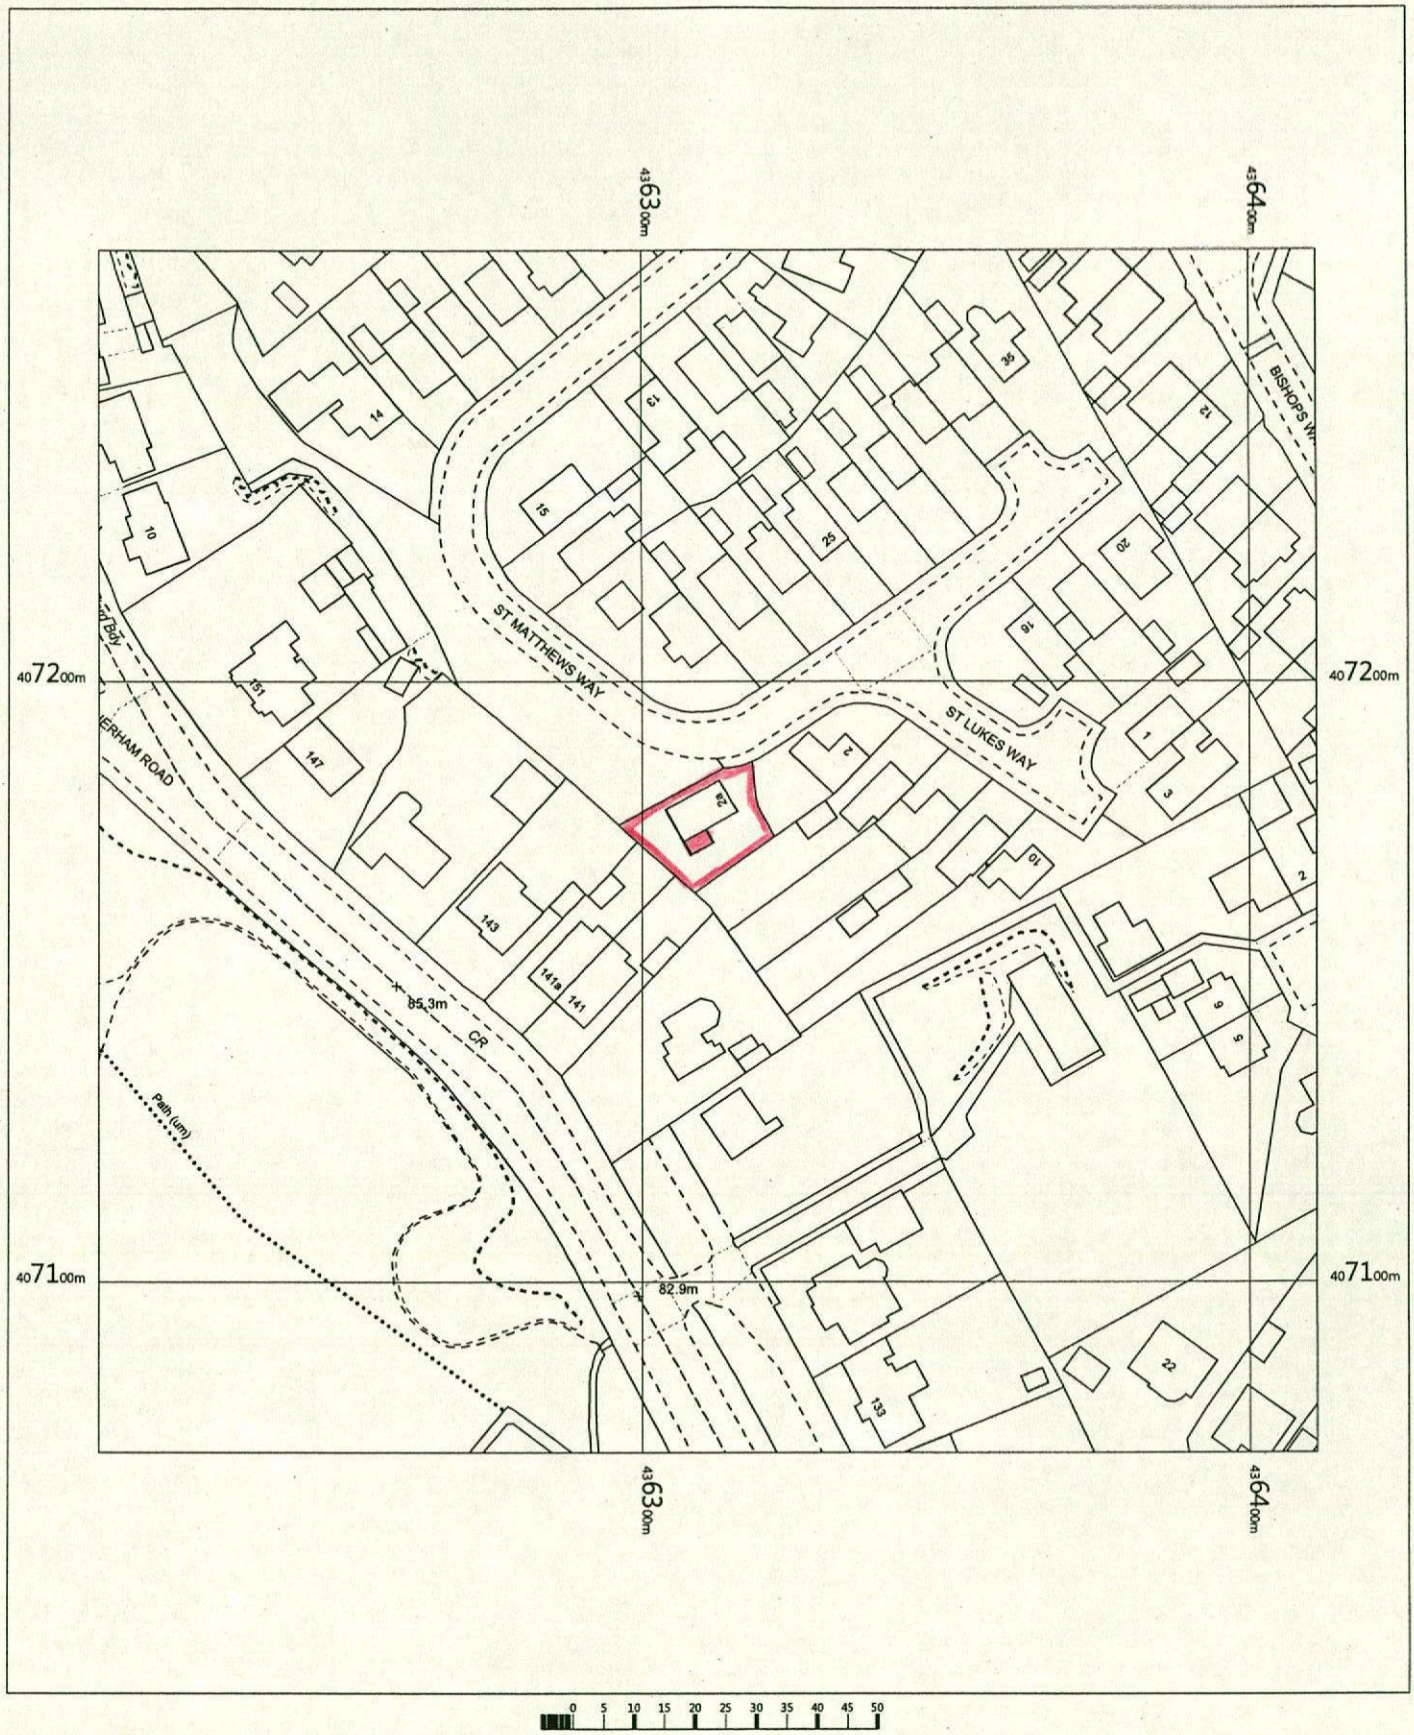


2A ST LUKES WAY
MONK BRETTON
S71 2HB

OS MasterMap 1250/2500/10000 scale
Friday, November 10, 2017, ID: BW1-00669082
www.blackwellmapping.co.uk

1:1250 scale print at A4, Centre: 436311 E, 407172 N

©Crown Copyright Ordnance Survey. Licence no. 100041041

N

BLACKWELL'S
www.blackwellmapping.co.uk
TEL: 0114 268 7658
maps.sheffield@blackwell.co.uk