


PLAN 1

12 EAST VIEW,
CUDWORTH

POSITION OF
PROPOSED WORKS.

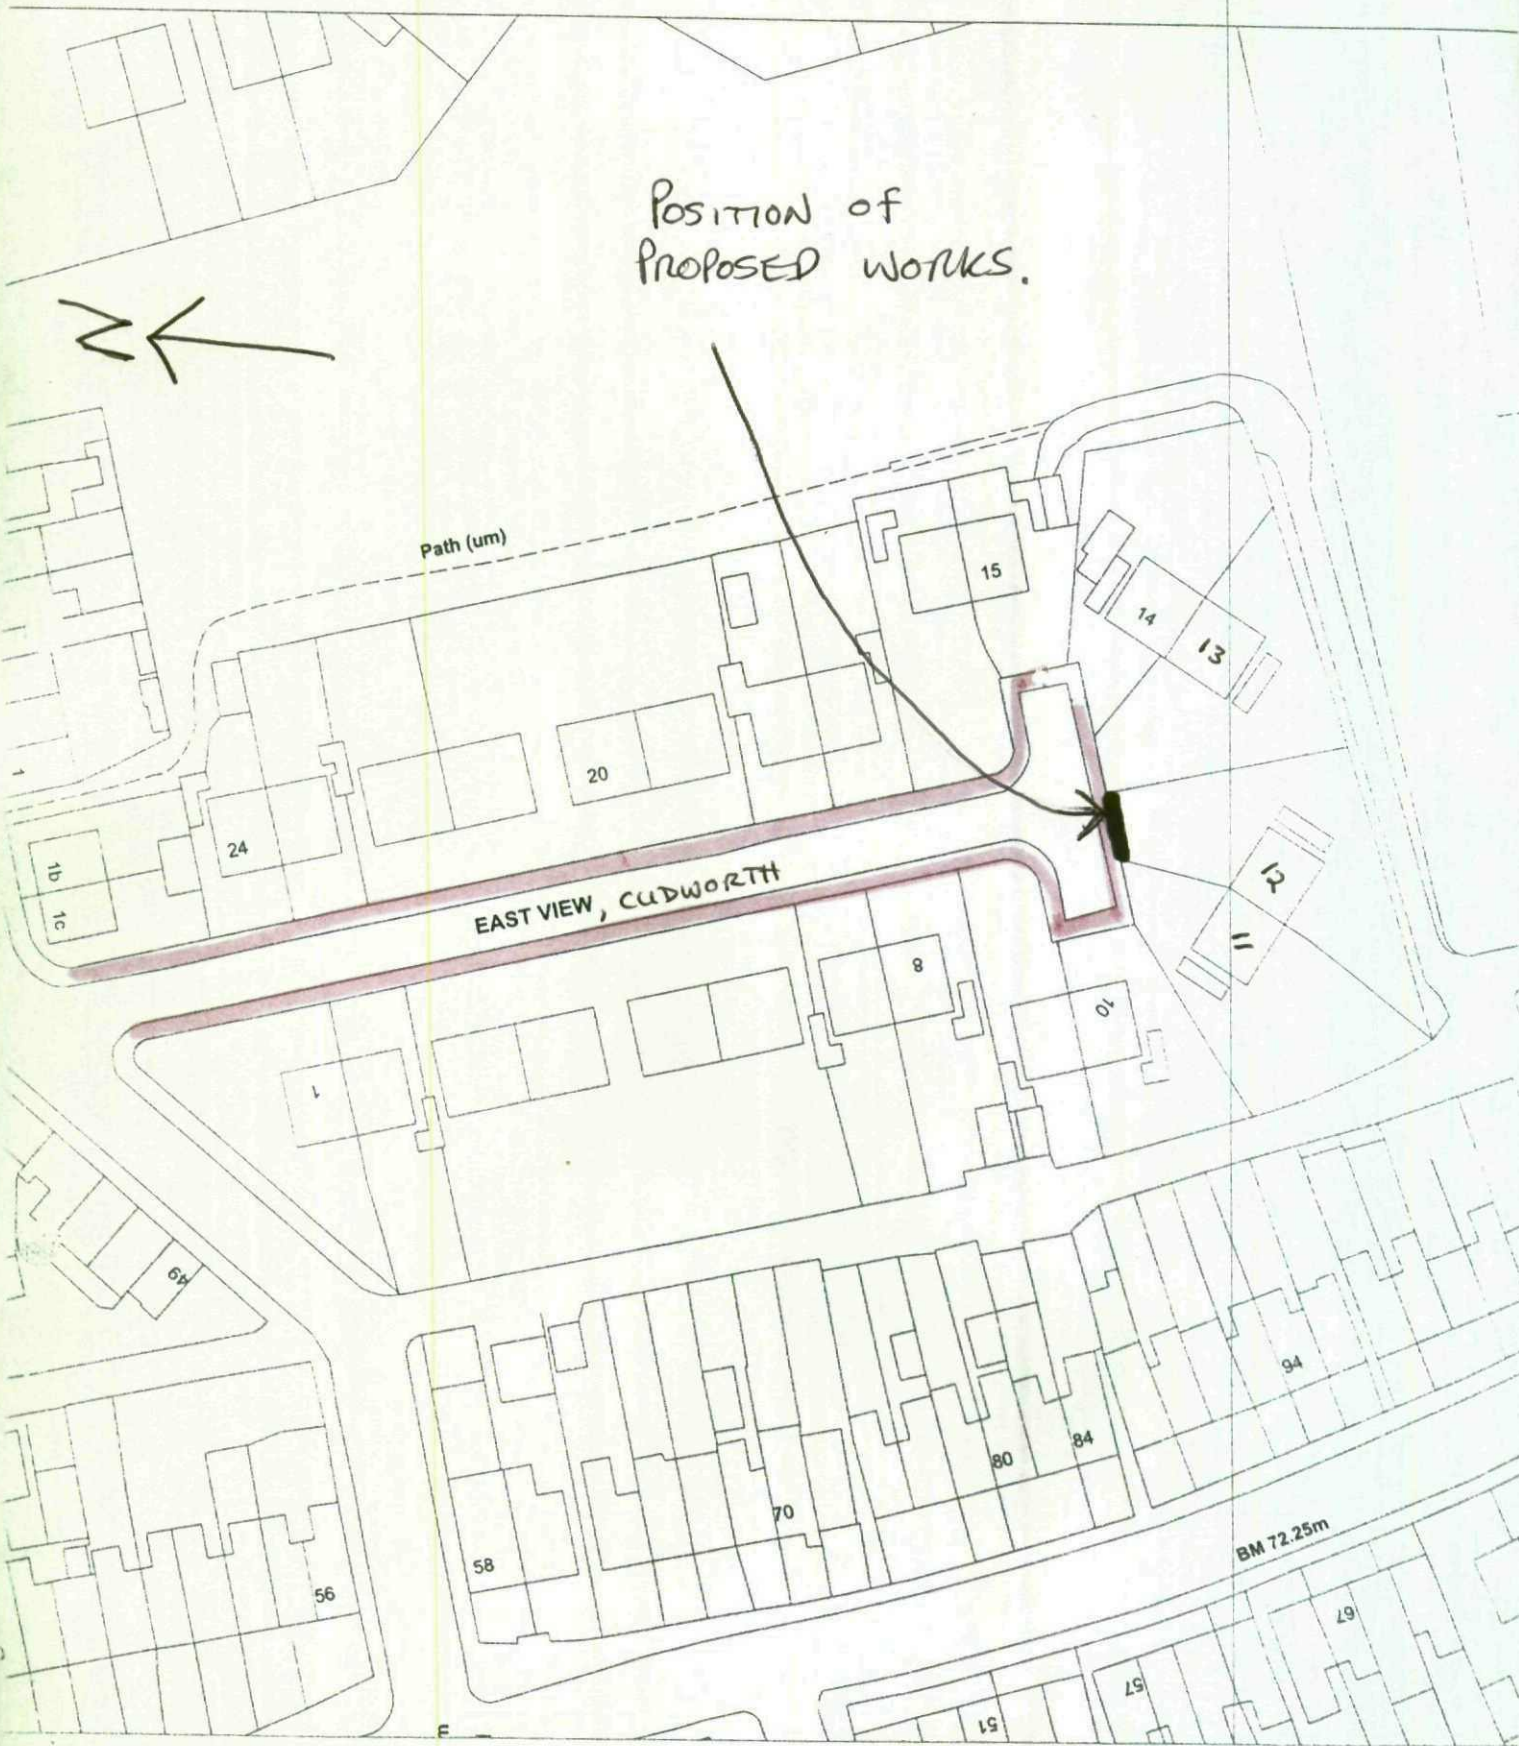

1mm = 80cm

DRAWING 1

1mm = 40mm

[VIEW FROM STREET TOWARDS PROPERTY]

- 12 EAST VIEW, CUDWORTH.

