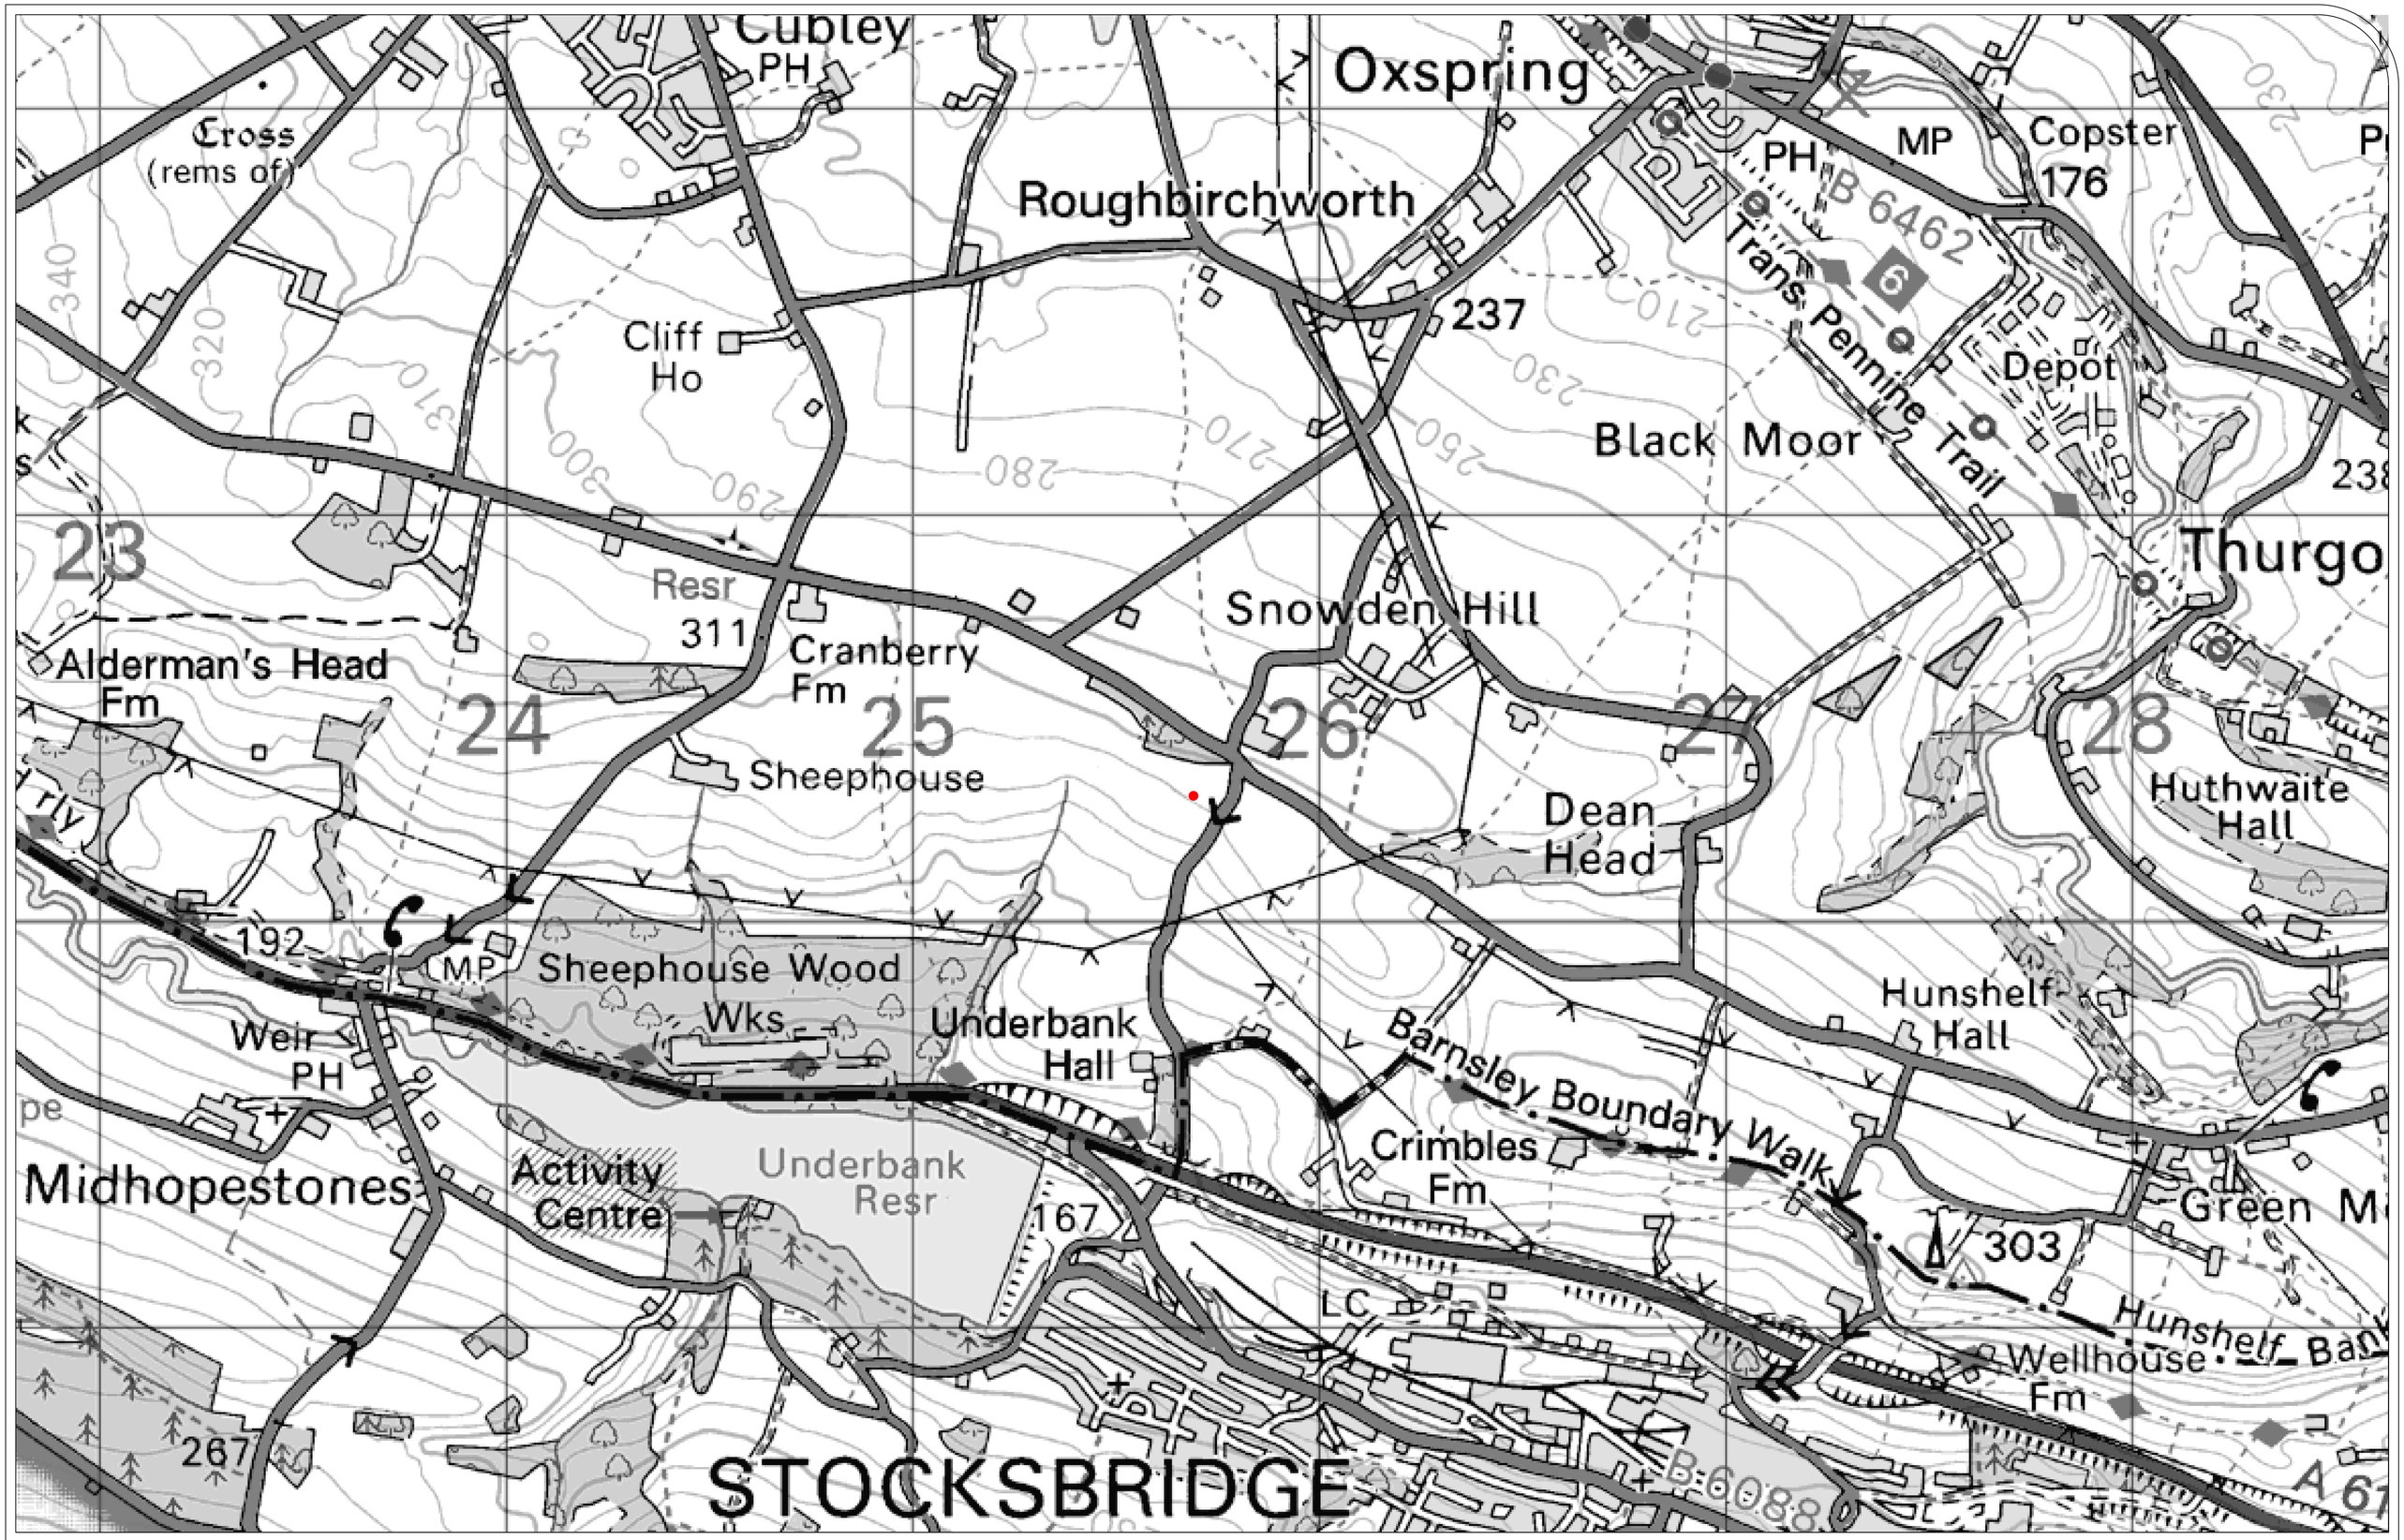


Do not scale this drawing
DC21 are to be notified of discrepancies in figured dimensions
Contractors must check all dimensions from site
This drawing is copyright and is for use on this site only
This drawing is to be used solely for information as entitled
For other information refer to the latest revision of any cross referenced drawing

LOCATION PLAN

NORTH

NOTES

+ TURBINE LOCATION

0 500 1000 1500 2000m

REVISIONS	REV	DATE	DESCRIPTION	BY

PROJECT TITLE
DYSON COTE FARM,
WIND TURBINE

DRAWING TITLE
SITE LOCATION PLAN

DRAWING NUMBER	REVISION	DATE	SCALE
01		AUG 14'	1:5000

SHEET	BY	STATUS
A0	CA	PLANNING

www.dc21group.com

DC21
Wind Turbine Specialists

JOB NO.
DC/14/177