


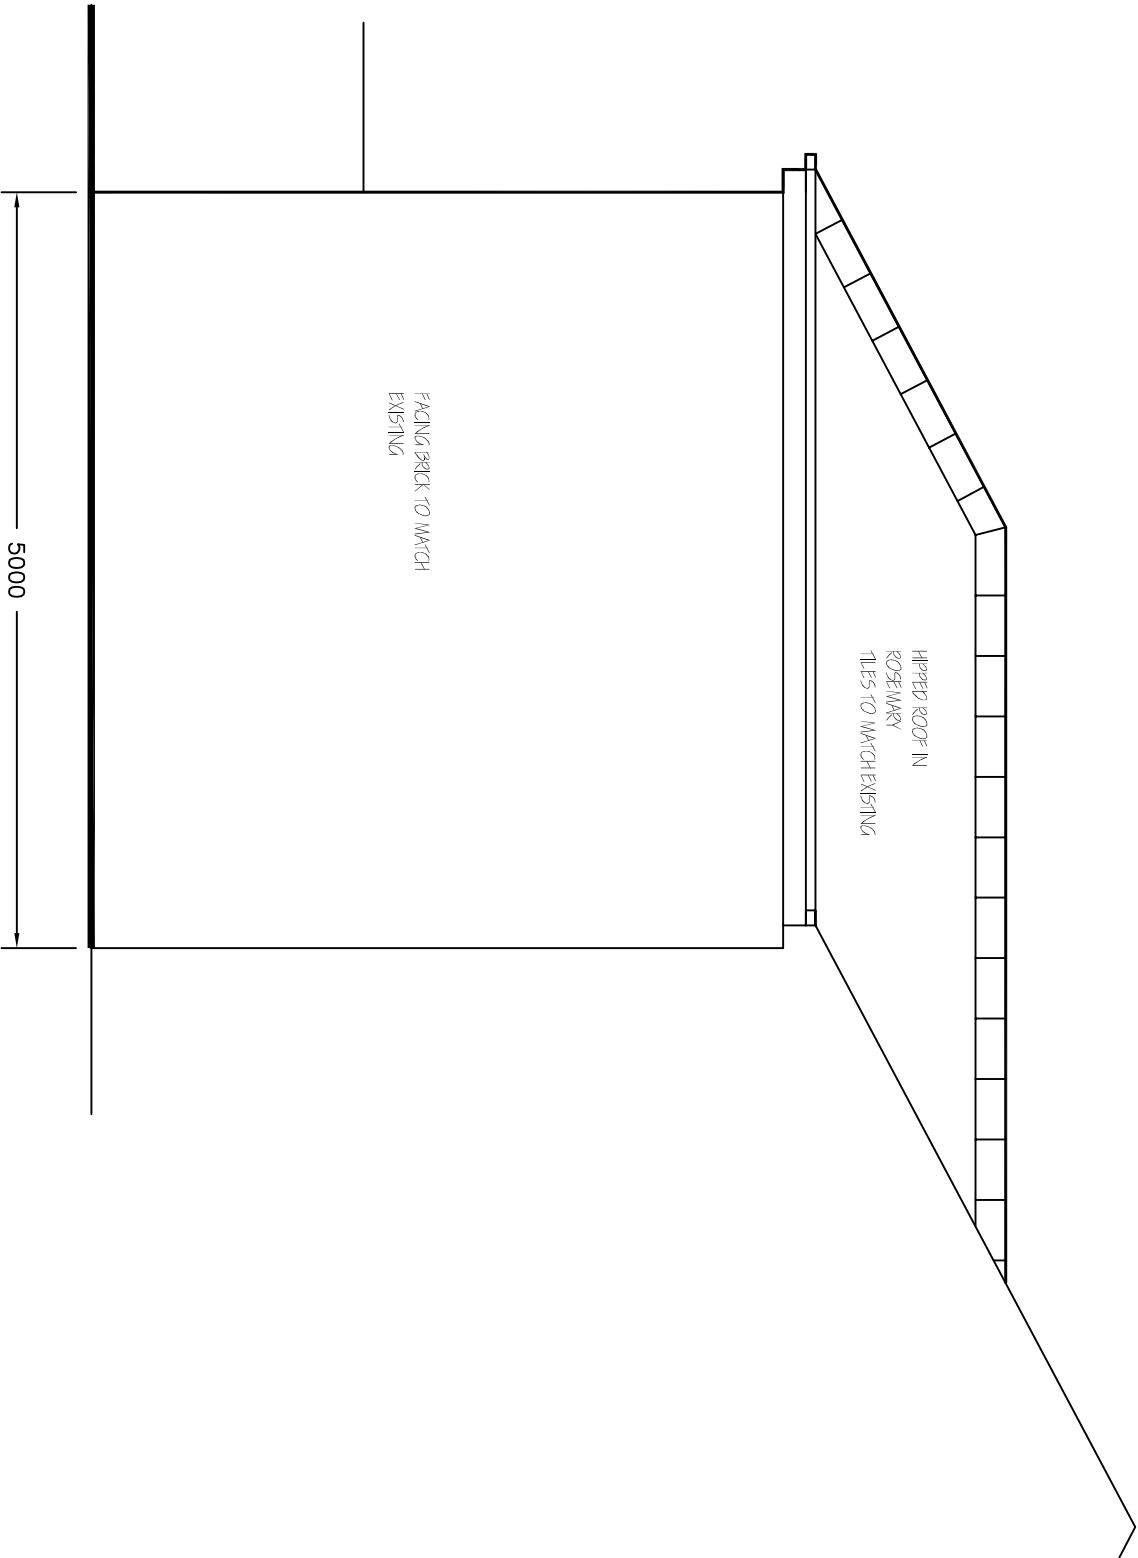

Proposed side elevation 1:50

Revisions	A. A----	00-00-00
This drawing is for planning permission only and is not a construction drawing.		
Drawing Title	PROPOSED-SIDE-ELEVATION	
Job No. - Dwg No.	LW/2014/9	-
Client:	MR LEE WALTER 129 LAITHES LANE AHERKLEY DANFORTH S71 1NSL	
Scale.	1:50	