

Elevation A




Elevation B



Elevation C



Elevation D

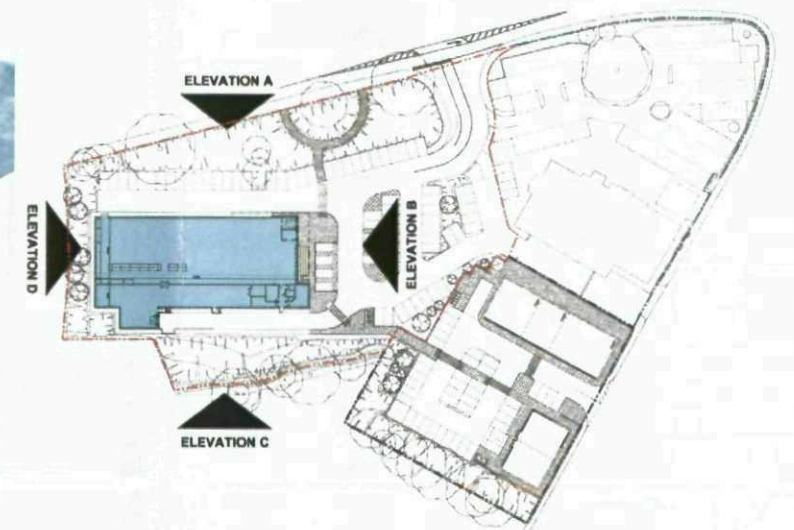

Proposed Foodstore Development, Barugh Green Road, Barnsley

Client: Aldi Stores Ltd
Date: 17/06/10
Job/Dwg: 0454 SDAR Elevations 17
Scale: NTS

THE
HARRIS
PARTNERSHIP

www.harrispartnership.com
0454SDARBarughGreenElevations17



Elevation B

Materials Specification

Through colour render to external walls - RAL 9010 (Natural White)
 Polyester powder coated aluminium shop front glazing and doors - RAL 7016 (Anthracite)
 Polyester powder coated aluminium high level windows - RAL 7016 (Anthracite)
 Polyester powder coated aluminium canopy fascia - RAL 7016 (Anthracite)
 Satin polished stainless steel trolley bay rails
 Red brickwork to external walls
 Polyester powder coated mild steel FE & Personnel doors
 Door - RAL 7046 (Grey) Frame - RAL 7016 (Anthracite)



Proposed Foodstore Development, Barugh Green Road, Barnsley


Client: Aldi Stores Ltd
 Date: 17/06/10
 Job/Dwg: 0454 SDAR Elevations 17
 Scale: NTS



www.harrispartnership.com
 0454SDARBarughGreenElevations17



Elevation C

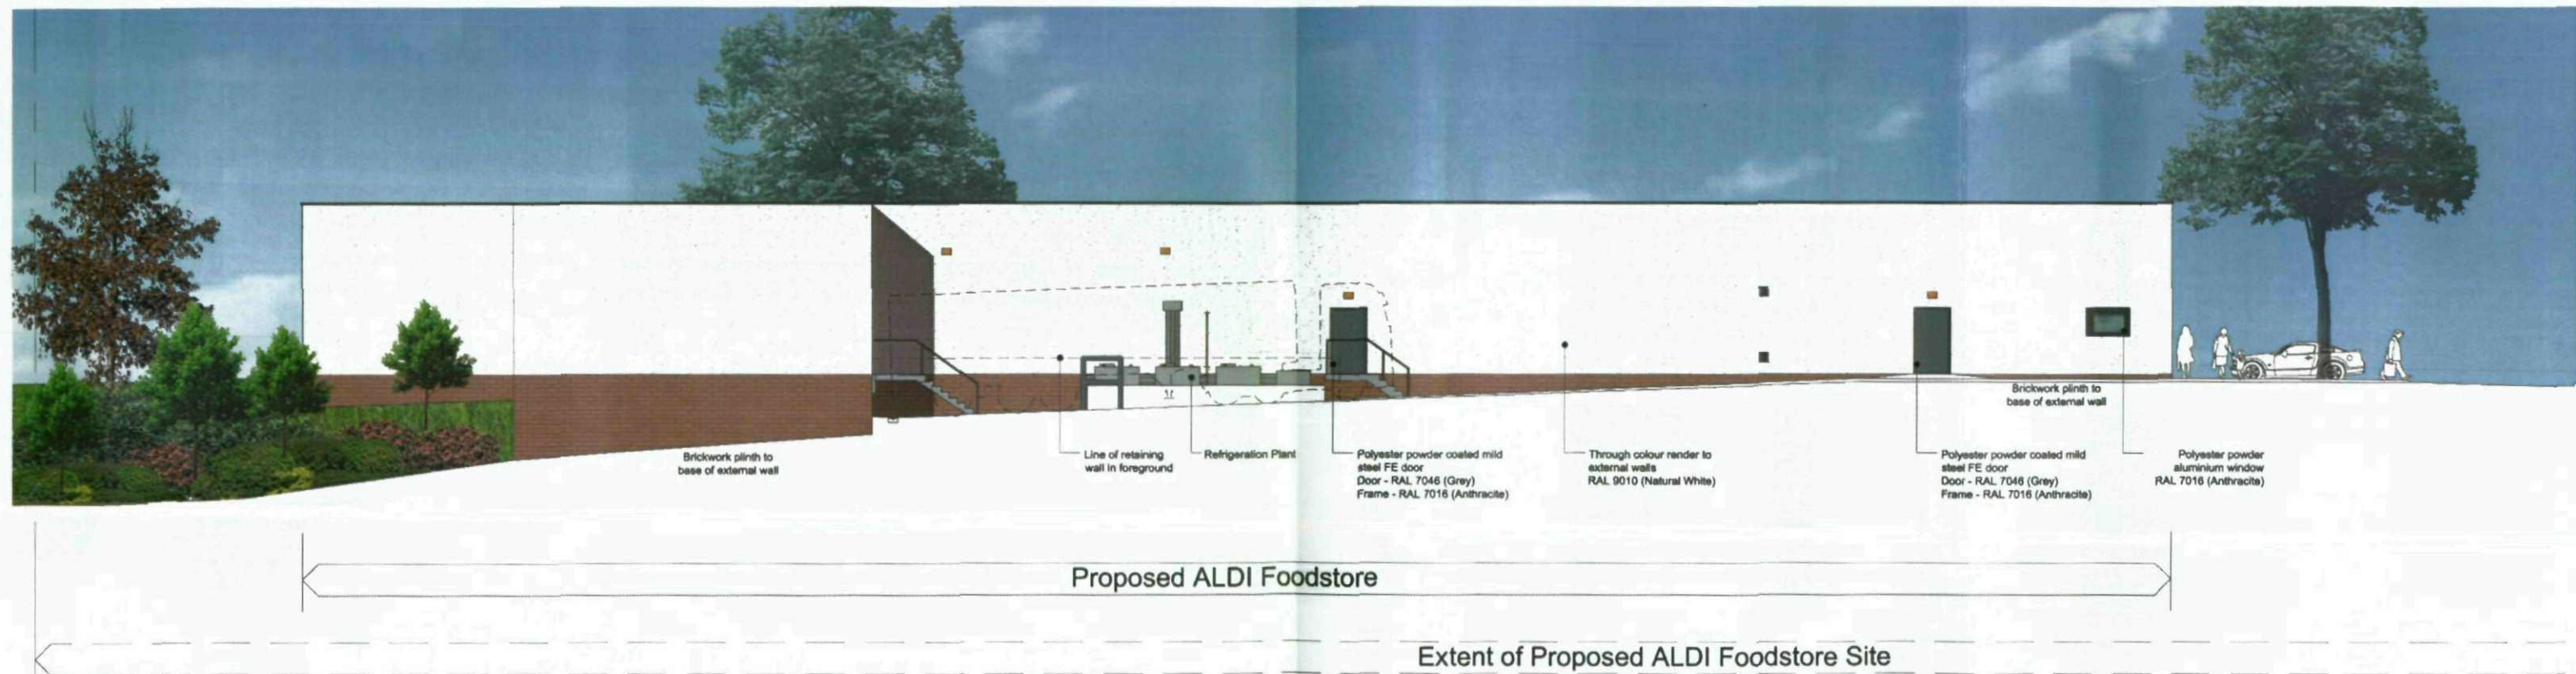

Elevation D

Materials Specification

Through colour render to external walls - RAL 9010 (Natural White)
 Polyester powder coated aluminium shop front glazing and doors - RAL 7016 (Anthracite)
 Polyester powder coated aluminium high level windows - RAL 7016 (Anthracite)
 Polyester powder coated aluminium canopy fascia - RAL 7016 (Anthracite)
 Satin polished stainless steel trolley bay rails
 Red brickwork to external walls
 Polyester powder coated mild steel FE & Personnel doors
 Door - RAL 7046 (Grey) Frame - RAL 7016 (Anthracite)

Proposed Foodstore Development, Barugh Green Road, Barnsley

Client: Aldi Stores Ltd

Date: 17/06/10

Job/Dwg: 0454 SDAR Elevations 17

Scale: NTS



www.harrispartnership.com
 0454SDARBarughGreenElevations17



Proposed Foodstore Development, Barugh Green Road, Barnsley

Client: Aldi Stores Ltd

Date: 17/06/10

Job/Dwg: 0454SDAR Visual 01 Rev A

Scale: NTS

THE
HARRIS
PARTNERSHIP

www.harrispartnership.com
0454SDARBarughGreen3DVisuals



Proposed Foodstore Development, Barugh Green Road, Barnsley


Client: Aldi Stores Ltd
Date: 17/06/10
Job/Dwg: 0454SDAR Visual 02 Rev A
Scale: NTS



www.harrispartnership.com
0454SDARBarughGreen3DVisual



North

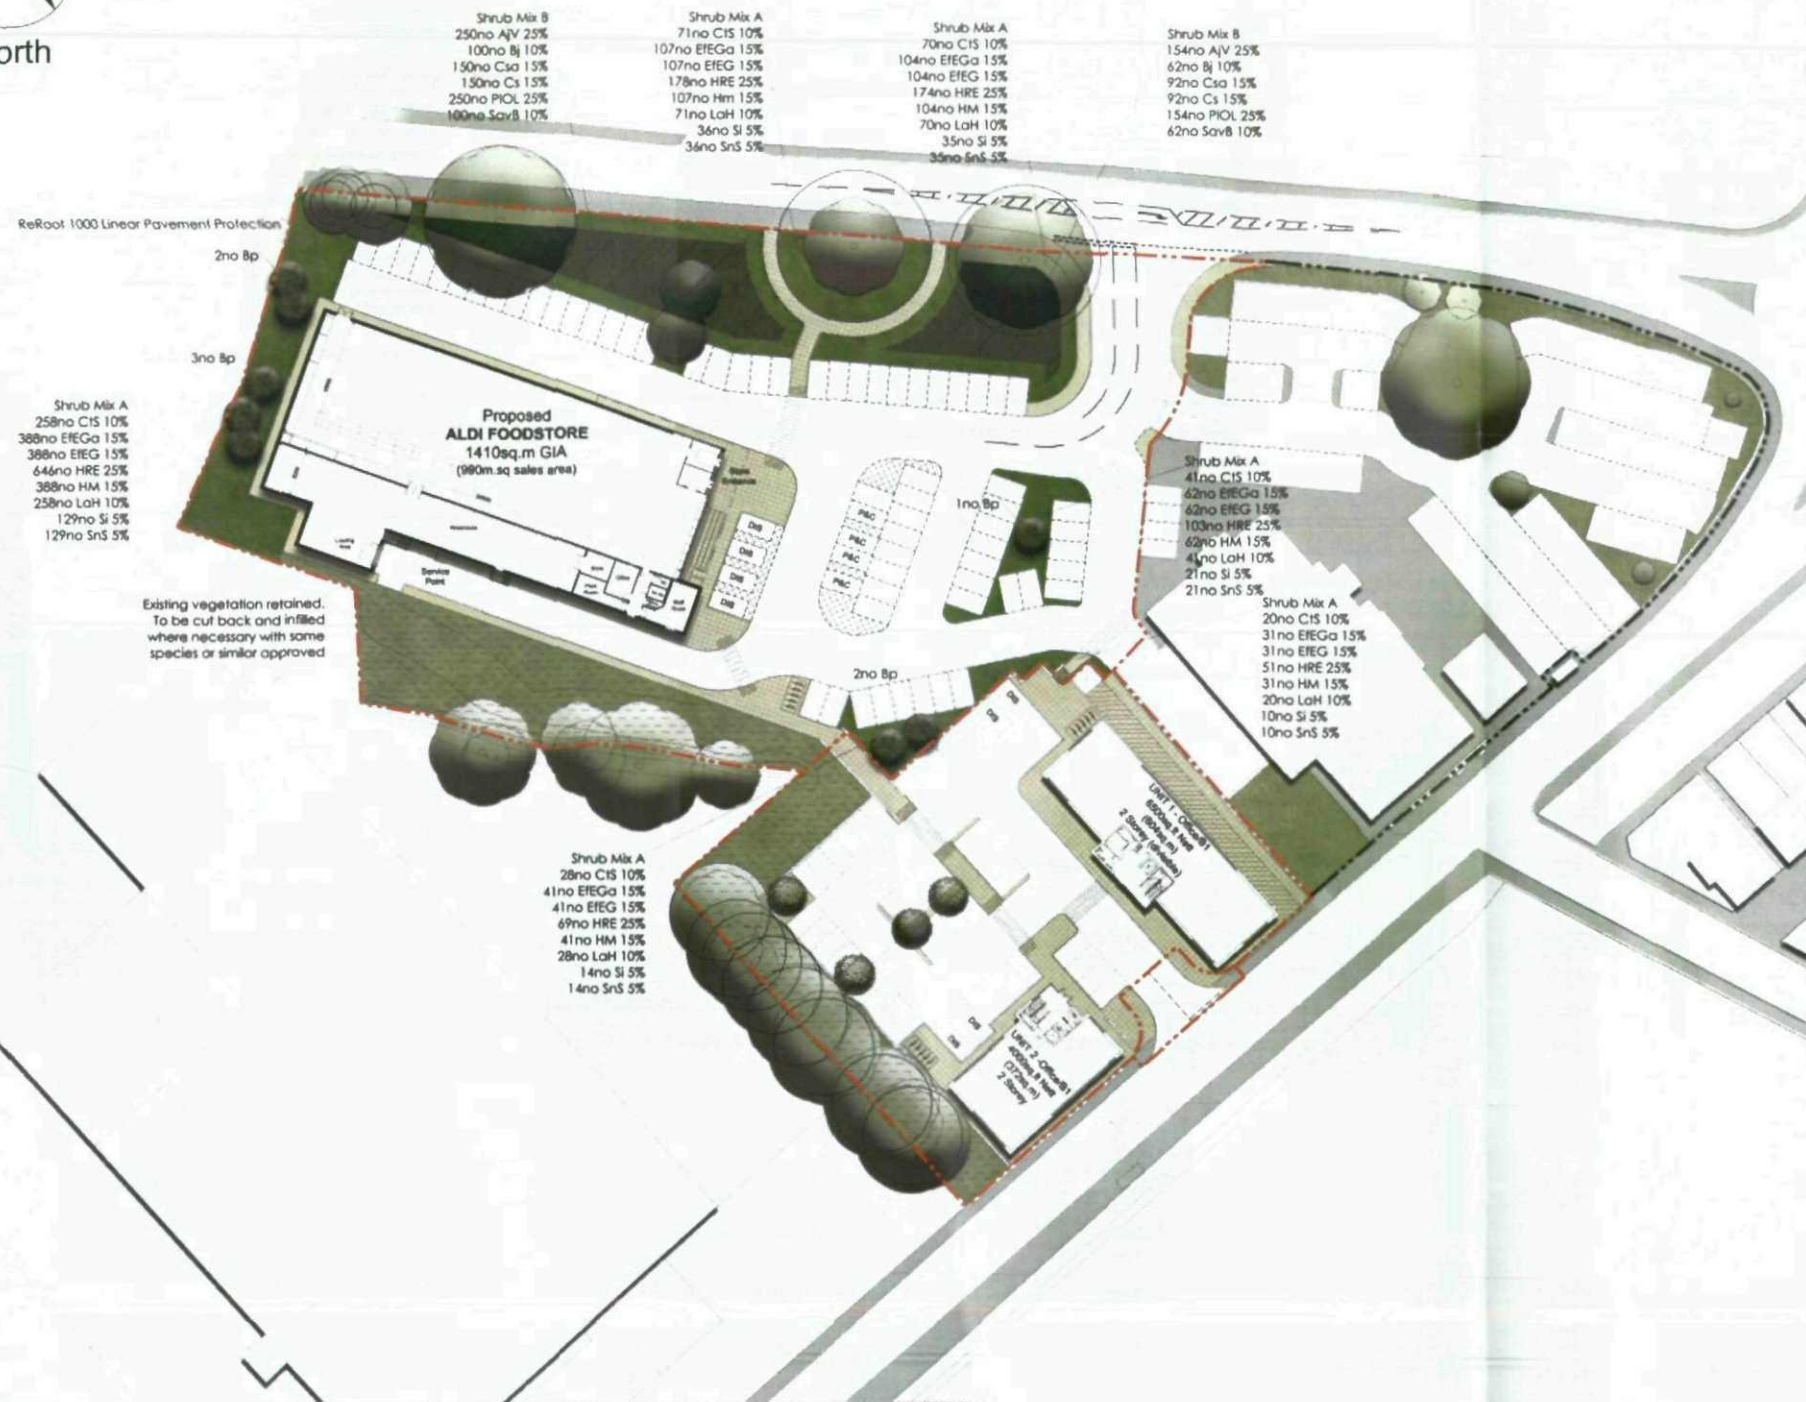

PLANTING SCHEDULE									
Name	Abb	Height	Root	Container	Habit	Breaks		Density	Quantity
Shrub Mix A									
Choysa ternata 'Sundance' 10%	CIS	40-60	C	3L	Bushy	7		4m²	488no
Eunymous fortunei 'Emerald Garety' 15%	EREga	40-60	C	3L	Bushy	5		4m²	733no
Eunymous fortunei 'Emerald in Gold' 15%	EREg	30-40	C	3L	Bushy	11		4m²	733no
Hebe 'Red edge' 25%	Hre	30-40	C	4L	Bushy	7		4m²	1221no
Hypericum x moserianum 15%	Hm	30-40	C	3L	Bushy	7		4m²	733no
Lavandula angustifolia 'Hidcote' 10%	LaH	30-40	C	3L	Bushy	7		4m²	488no
Santolina incana 5%	Si	20-30	C	3L	Bushy	4		4m²	245no
Spina nipponica 'Snowmound' 5%	SnS	40-60	C	3L	Branched	5		4m²	245no
Shrub Mix B									
Acuba japonica 'Vangata' 25%	AV	40-60	C	3L	Bushy	3		3m²	404no
Berberis julianae 10%	Bj	30-40	C	3L	Bushy	3		3m²	162no
Cornus sanguinea 15%	Csa	40-60	C	3L	Branched	3		3m²	242no
Coloneaster simonsii 15%	Cs	40-60	B	/	Branched	3		3m²	242no
Prunus laurocerasus 'Otto Luyken' 25%	PIOL	40-60	C	3L	Bushy	5		3m²	404no
Salix alba vitellina 'Britannica' 10%	SavB	80-100	B	/	Branched	2		3m²	162no
Key to Soft Landscape									
Existing TPO trees, retained									
Proposed trees, 6-10m in height incorporating ReRoot 1000 Linear Pavement Protection									
Proposed shrub mix A, 0.45-1.0m in height									
Proposed shrub mix B, 1.0-2.5m in height									
Existing vegetation retained. To be cut back and infilled where necessary with same species or similar approved									
Name	Abb.	Form	Age	Girth	Height (cm)	Clear stem	Root	Breaks	Quantity
Trees									
Betula pendula	Bp	Standard selected	2x	10-Dec	300-350	175-200	RB	/	8no

LANDSCAPE SPECIFICATION

NOTE: All soft landscapeworks to be carried out in accordance with BS4428:1989.

TOPSOIL

To be supplied and spread by the main contractor to the approval of the Landscape contractor, in accordance with BS 3882 :2007. To be a natural sandy loam, of medium texture, with a pH between 5.5 and 7.8, not more than slightly stony and free of pernicious weeds. Subsoil to be well broken up prior to top-soiling to relieve compaction. Topsoil depths should be:

Areas for Grass: 150mm

Areas for Ornamental Shrub Planting: 450mm

CULTIVATION

Weeds to be prevented from seeding or becoming established by applying a suitable herbicide and allowing the correct time to elapse, as directed by the manufacturer. Compacted soil to be broken up to a depth of 100mm, with any stones, grass tufts or rubbish larger than 50mm in any direction to be removed, leaving a regular and even surface. Suitable slow release fertiliser to be supplied and spread @ 50g/m² to all planted areas.

SOIL AMELIORANT

Spent Mushroom compost containing only well rotted manure to be spread over ornamental shrub beds @ 50mm deep prior to cultivation.

TREES

All trees within shrub beds to be planted in separate pits.

Trees to be backfilled with topsoil : tree planting compost 1:6 by volume. All plant material to comply with BS 3936 Part 1 :1992, be obtained from a nursery certified by the HTA and transported to site in accordance with the HTA Plant Handling Guide: 1996. All trees to be planted to the original root collar and all trees not secured with an underground guying system should be single staked at an angle of 45degrees to perpendicular ,secured with tie and spacer at a height not exceeding 1/3 of the tree height.

SHRUB PLANTING

All shrubs to be positioned as shown on the drawing and to the density and specification listed in the plant schedule. Planting holes to be 150mm wider than the root spread, have the base ground thoroughly broken up before planting and backfilled with compost.

MULCH

50mm depth of 8-35mm ornamental bark mulch to be supplied and spread to all planting areas.

MAINTENANCE

All planting areas to be maintained to a high standard for 5 years after practical completion, to ensure the landscape scheme is successful, and discourage decline of the area. The site is to be visited at minimum once per month. Any defects or plant losses occurring in the first 12 months to be replaced at the contractors expense. All planting beds to be re-firmed and kept weed free through hand weeding and application of approved herbicide where appropriate. The specified thickness of mulch is to be maintained. The condition of all trees is to be regularly checked, with ties and stakes adjusted or replaced as necessary. Shrubs to be pruned at appropriate times of year to promote healthy growth and desirable ornamental features. All arisings to be removed.

MIXES: To be arranged in groups of 3, 5&7 with no two groups of the same species touching.



Proposed Foodstore Development - Barugh Green Road, Barnsley

Client: Aldi Stores Ltd

Date: 19/10/10

Job/Dwg: 0454SDAR-001C-Landscape Plan

Scale: 1:1000@A3



www.harrispartnership.com
0454SDAR-LandscapePlan001C