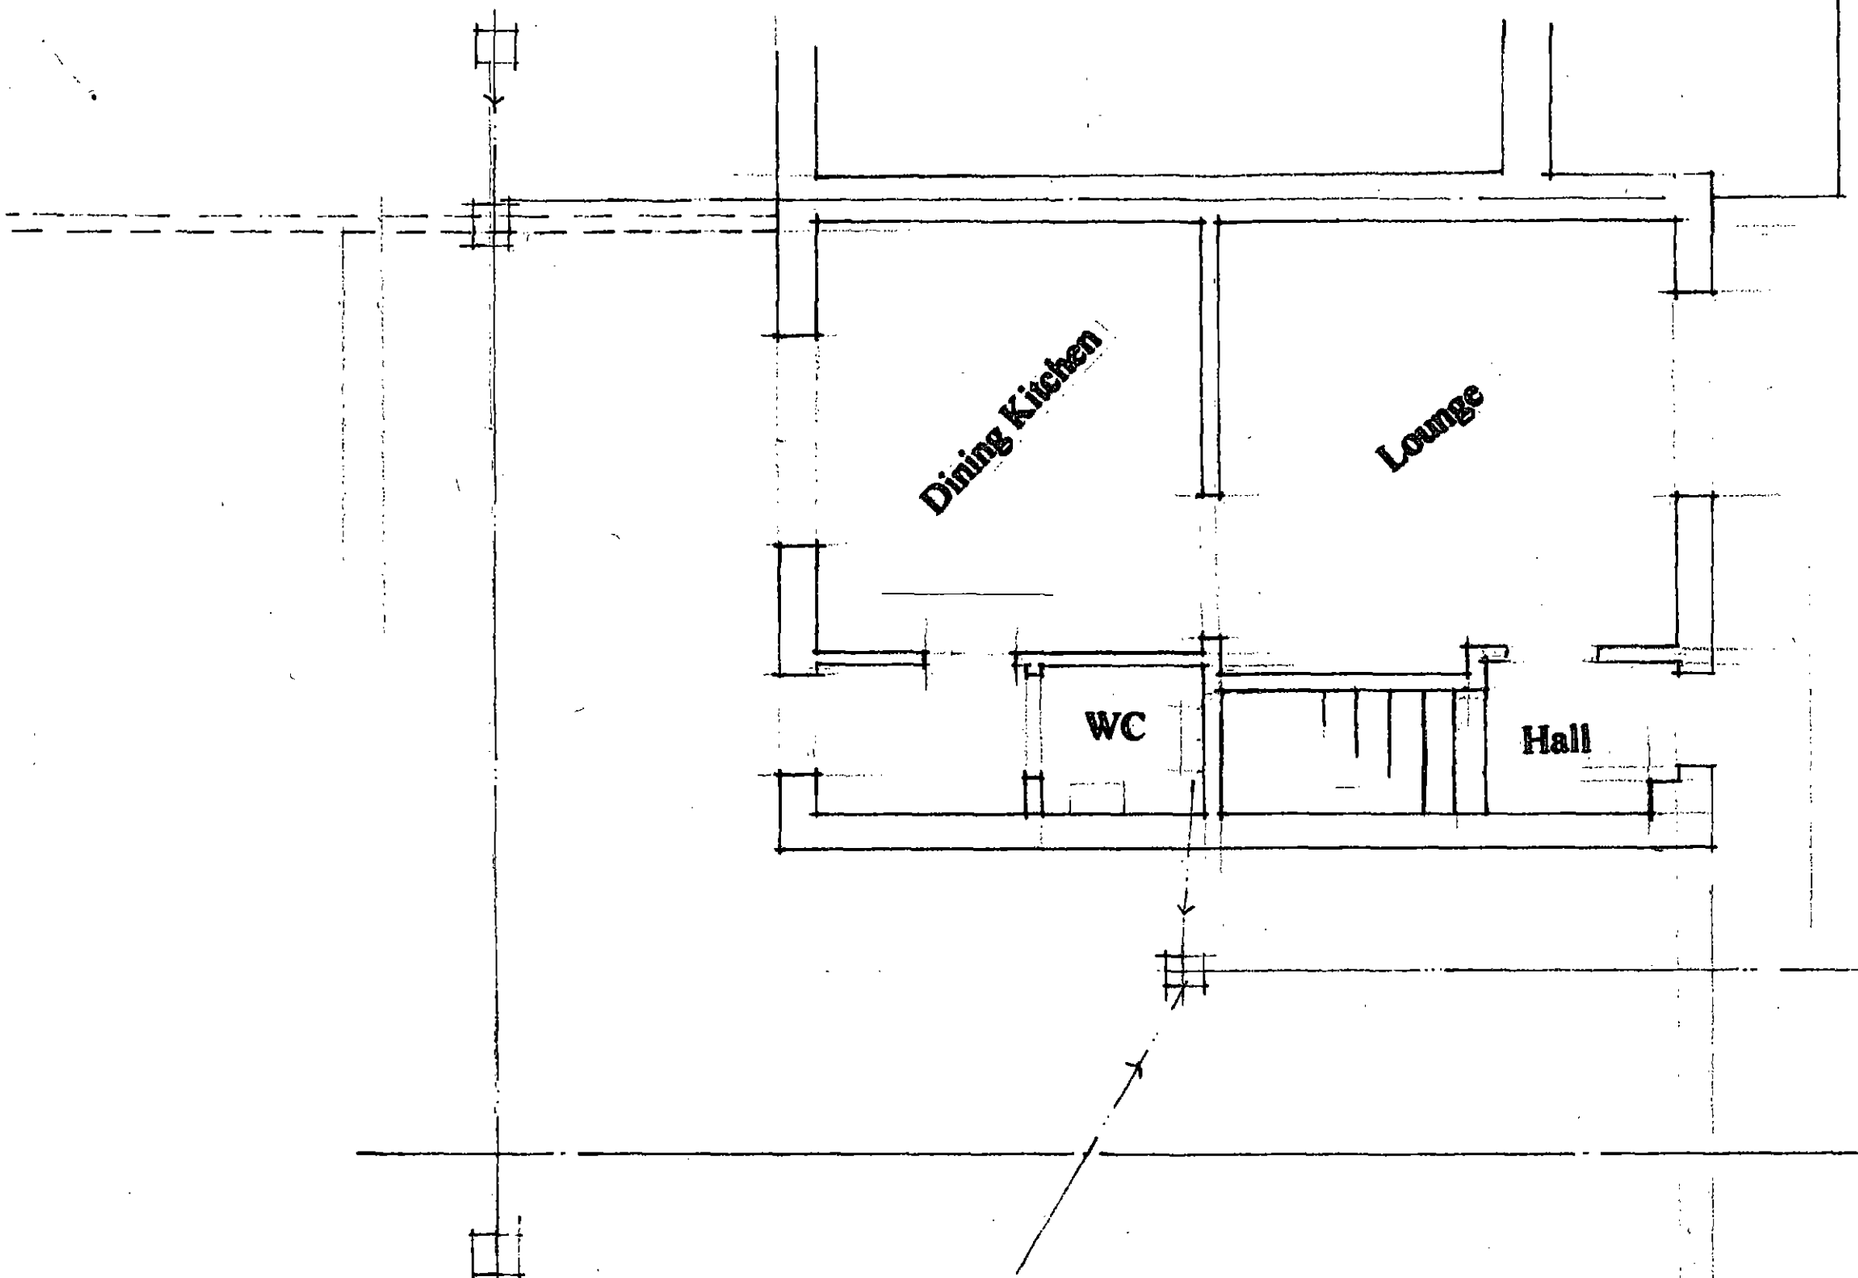


Existing Ground Floor Layout

1 : 50

~ Springvale Grove ~

Karen Mckenzie
24 Springvale Grove
Penistone
Sheffied
S36 6DF

01

Rear

Front

Dining / Family Room

Kitchen

Lounge

Hall

FACE OF EXISTING PORCH.

RWP RESITED to HERE.

Shower Room

Utility Room

UTILITY METERS TO REMAIN HERE.

Storage Room

NEW MH REQD to FACILITATE DRAIN RODING.

EXISTING MH. to BE REMOVED/SEALED.

½ HR FIRE DOOR.

100MM STEP DOWN INTO STORE AREA.

2490 APPROX.

2490 APPROX.

3500

Proposed Ground Floor Layout


1 : 50

Karen Mckenzie
24 Springvale Grove
Penistone
Sheffied
S36 6DF

02




Front Elevation

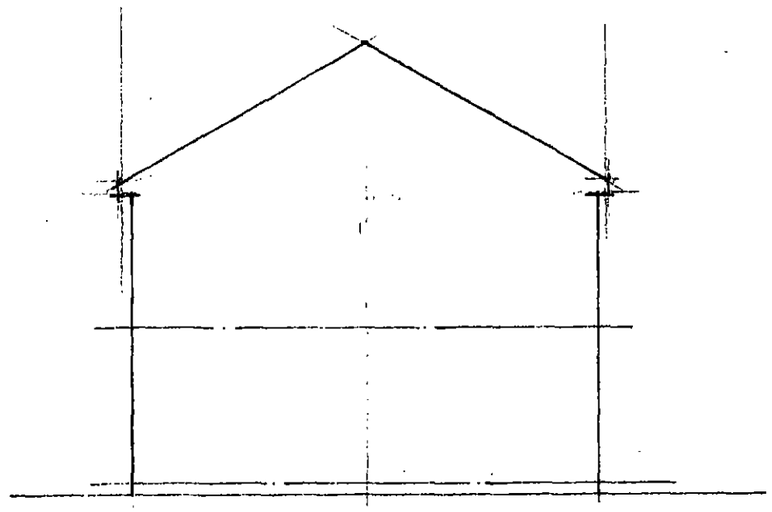

Side Elevation

Karen Mckenzie
24 Springvale Grove
Penistone
Sheffied
S36 6DF

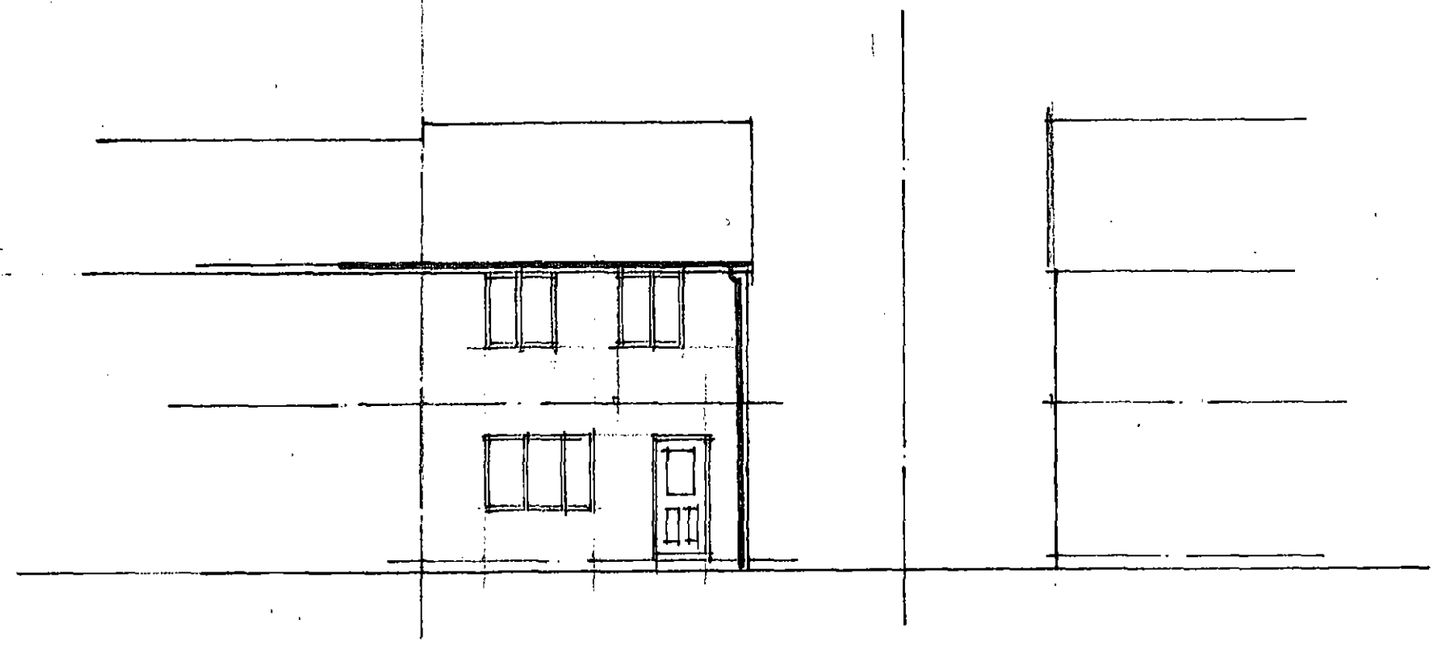


Rear Elevation

Existing Elevations

1: 100




Front Elevation

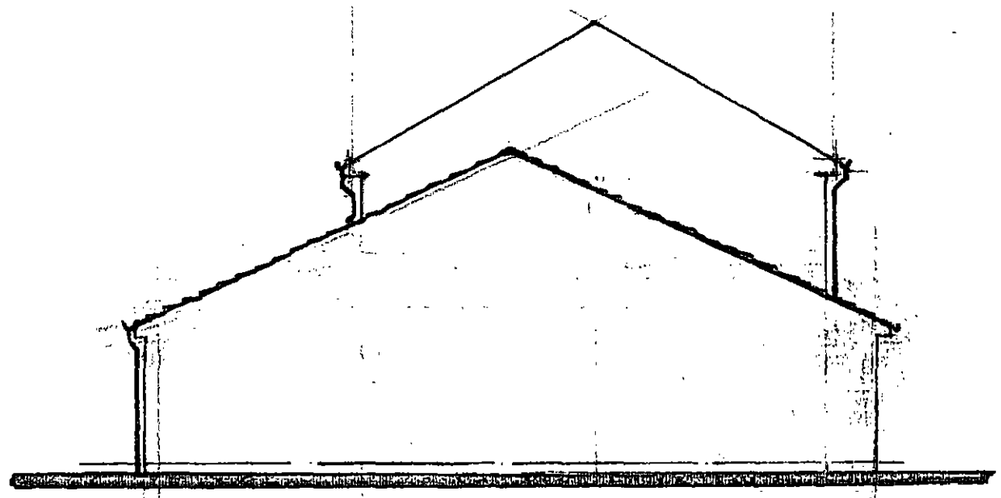


Side Elevation

Karen Mckenzie
24 Springvale Grove
Penistone
Sheffied
S36 6DF

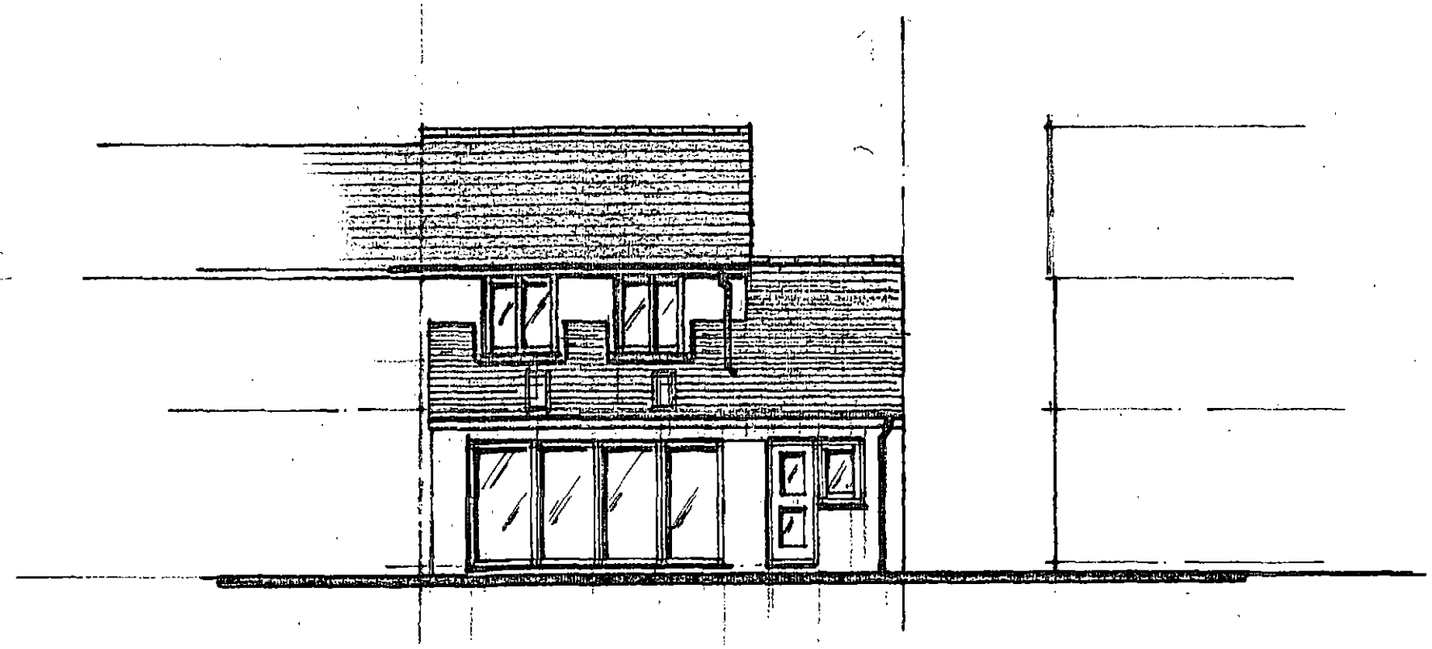

Rear Elevation

Proposed Elevations
1: 100

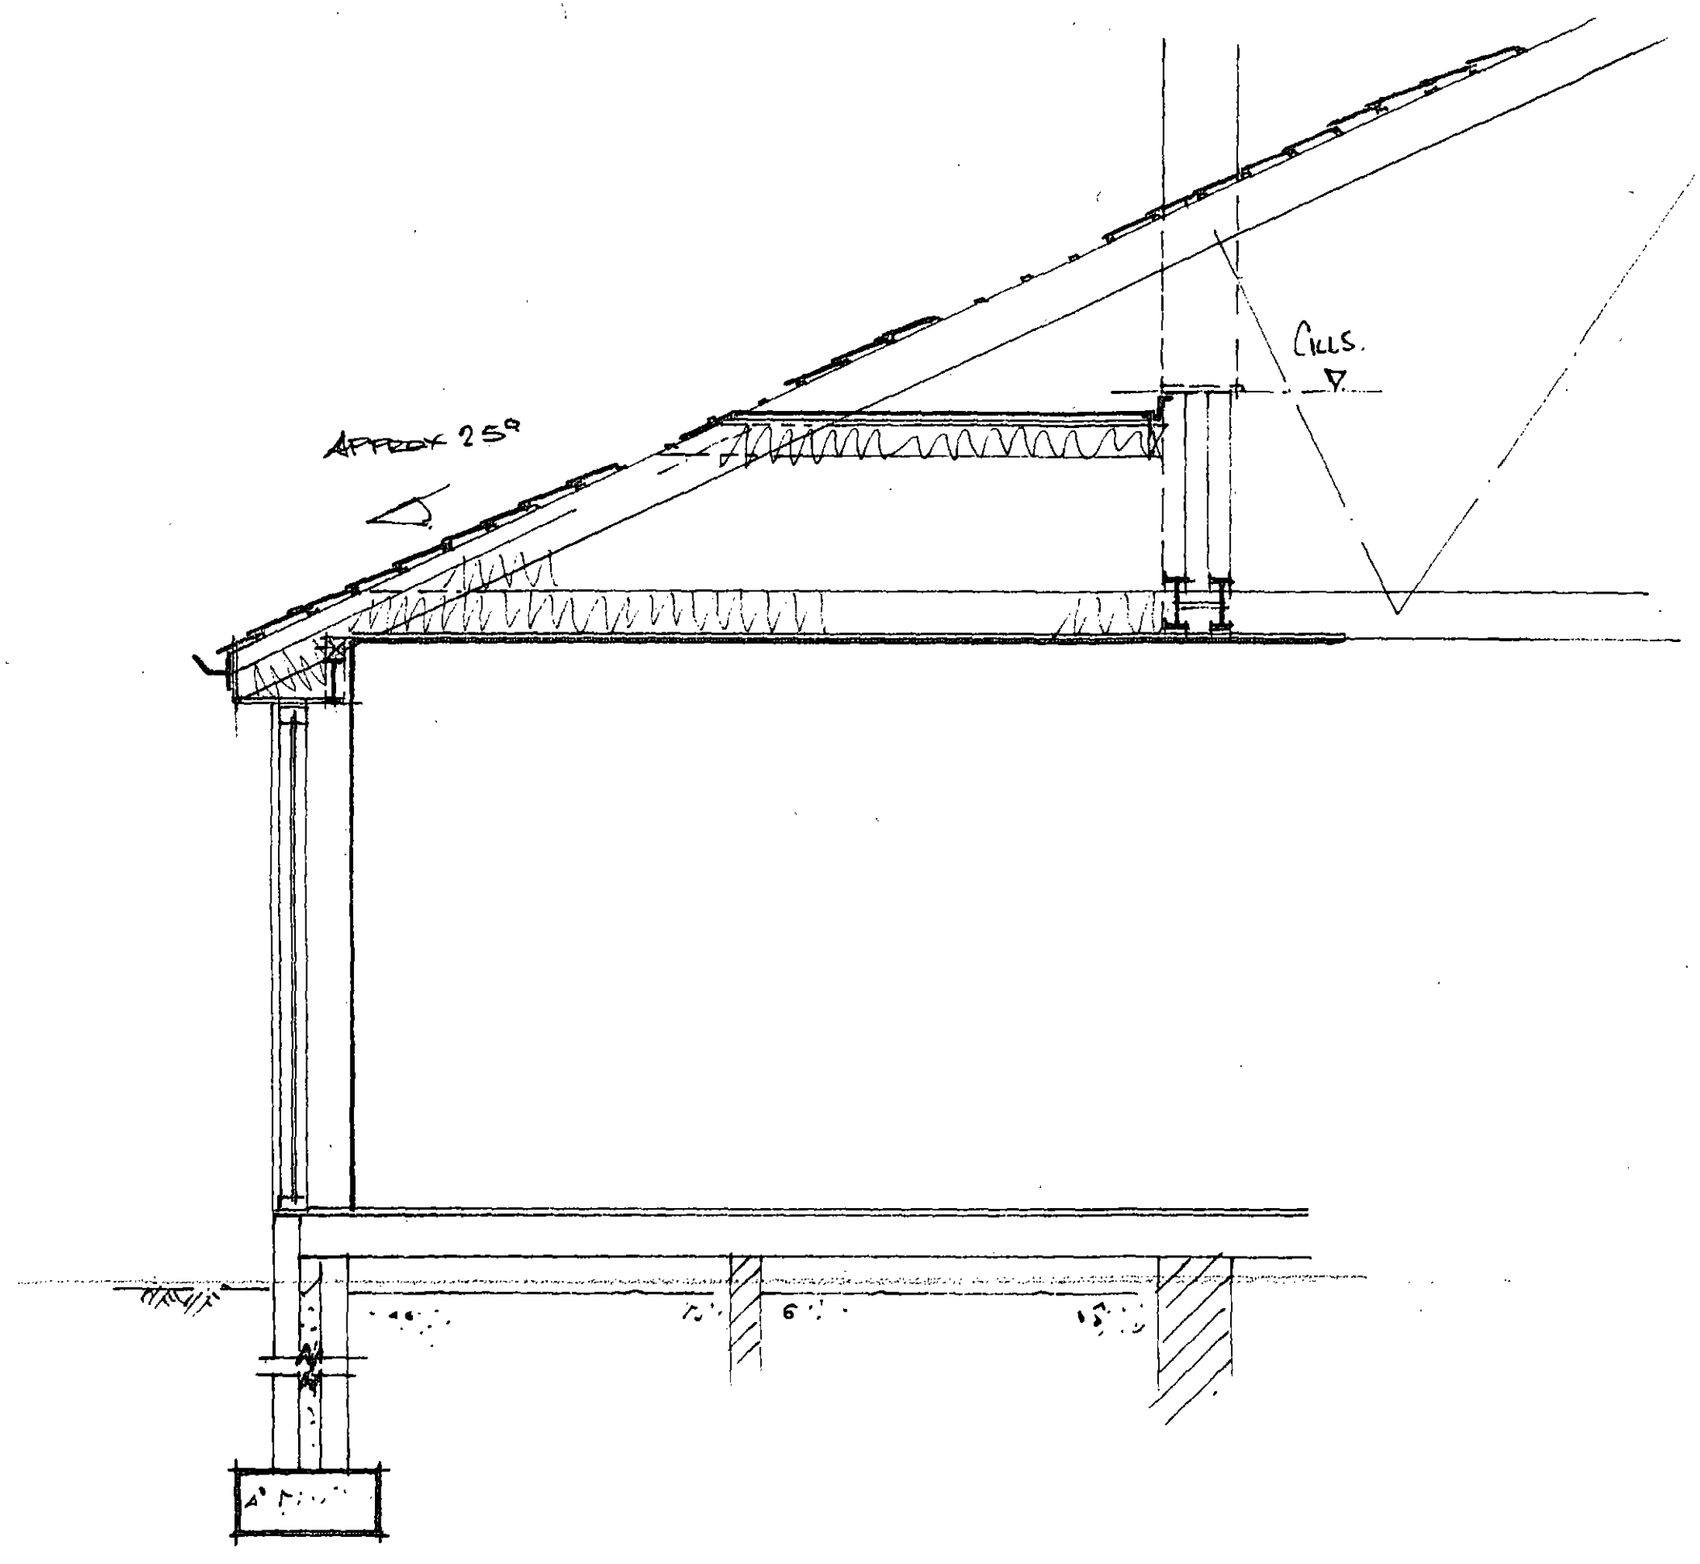

Karen Mckenzie
24 Springvale Grove
Penistone
Sheffied
S36 6DF

Typical Section

1 : 25