


B L O C K P L A N

Scale bar (1:200)

0m 4m 8m 12m 16m

2m 6m 10m 14m

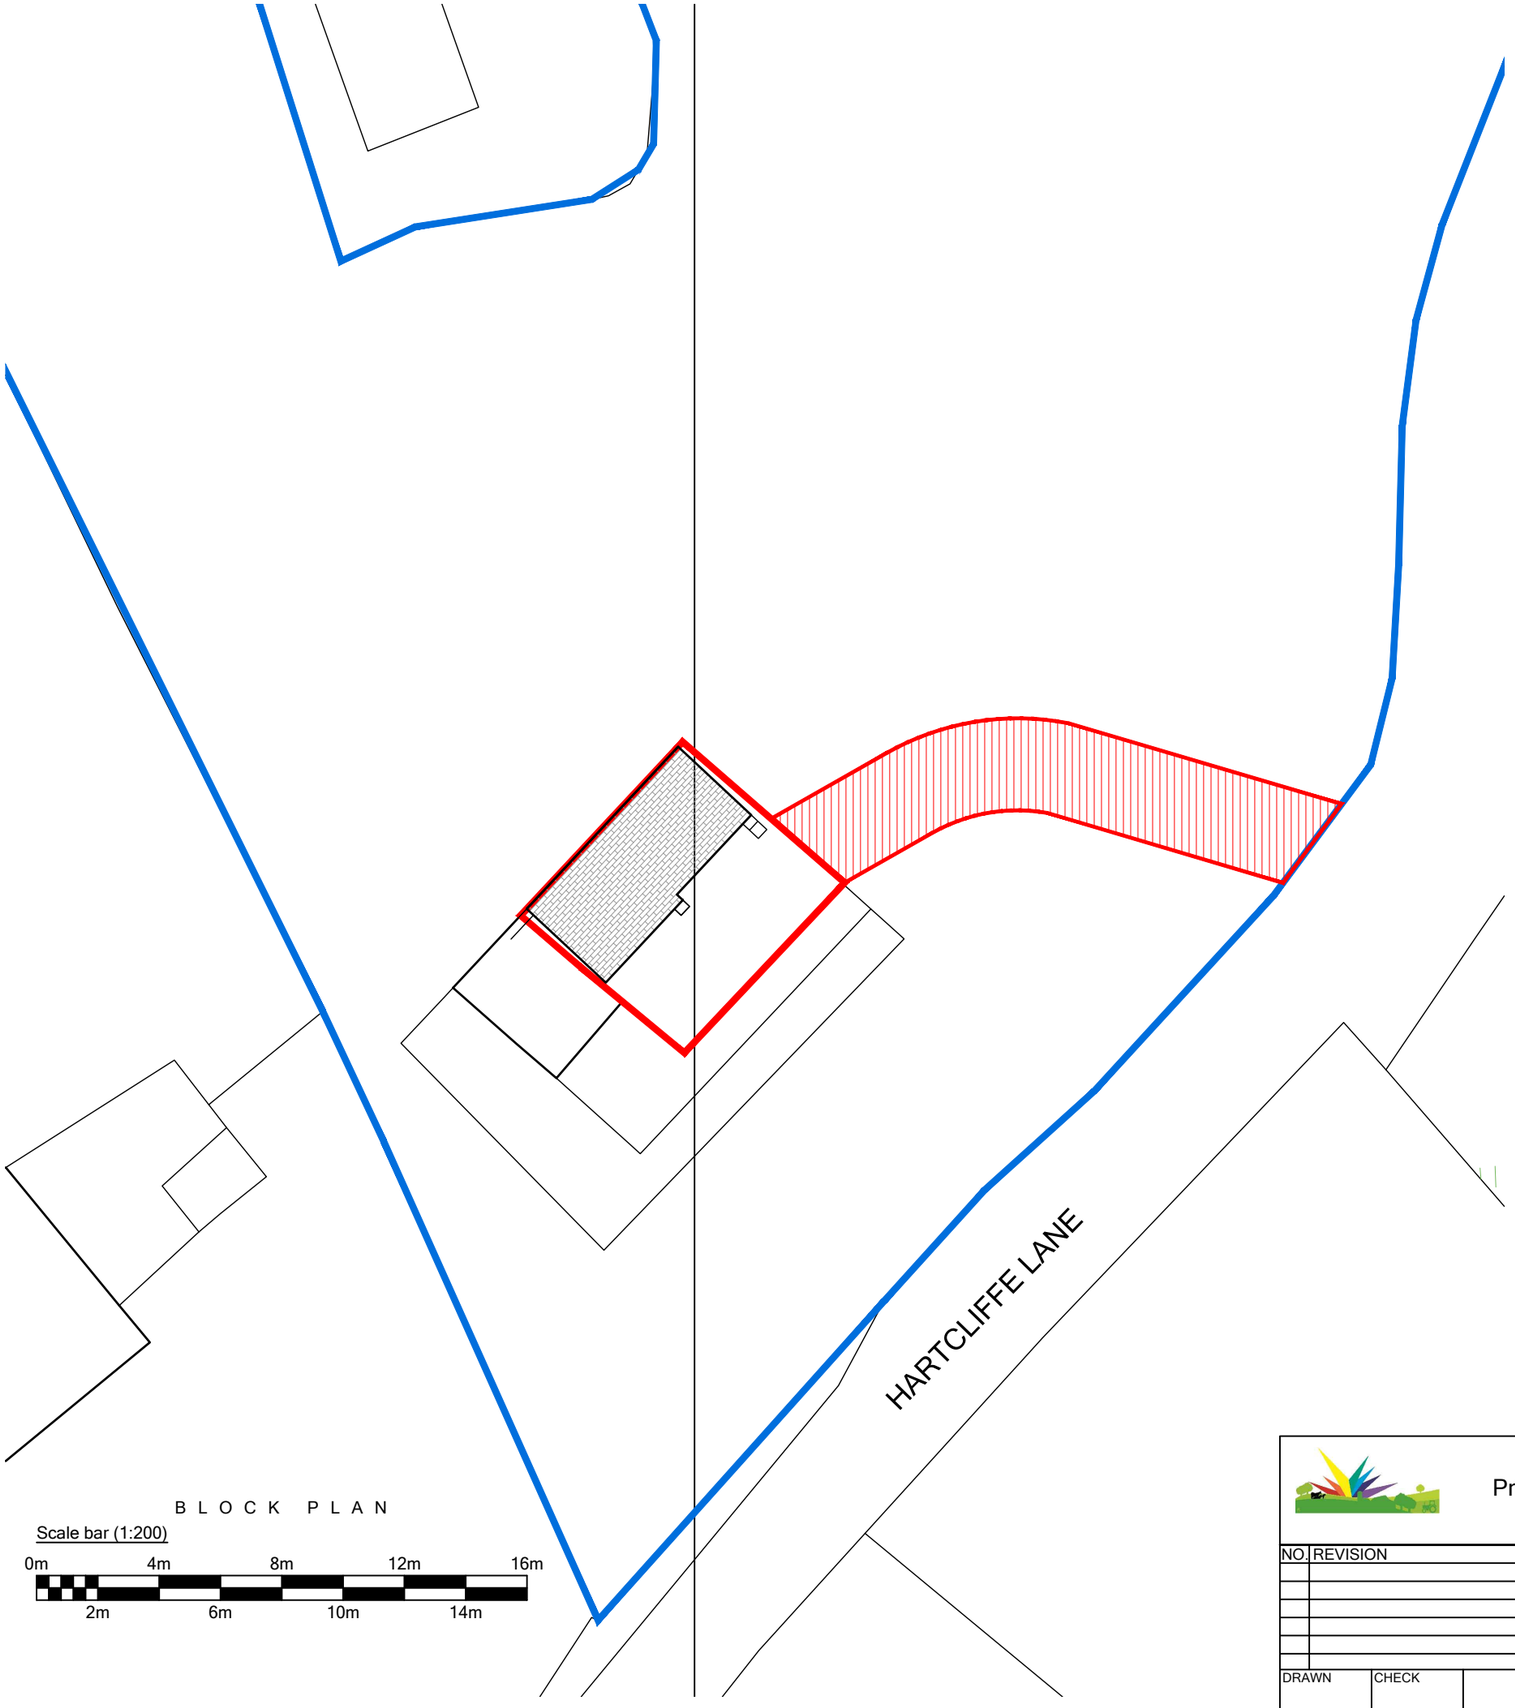

© Crown copyright and database rights 2019 OS 100035409
Reproduction in whole or in part is prohibited without the permission of Ordnance Survey.

L O C A T I O N P L A N

Scale bar (1:1250)

0m 25m 50m 75m 100m

12.5m 37.5m 62.5m 87.5m

NORTH

Prism Agriculture Ltd			Agricultural Building, off Hartcliffe Lane, Hillside, Thurlstone, South Yorkshire
NO.	REVISION	DATE	Mr & Mrs Ridge
			Proposed Bothy Conversion
			Existing Plans and Elevations
DRAWN	CHECK	SCALE	DATE: July 2019 / DRAWING NO.: 251-00 / REVISION
		As Noted	