
Ordnance Survey®

OS Sitemap®

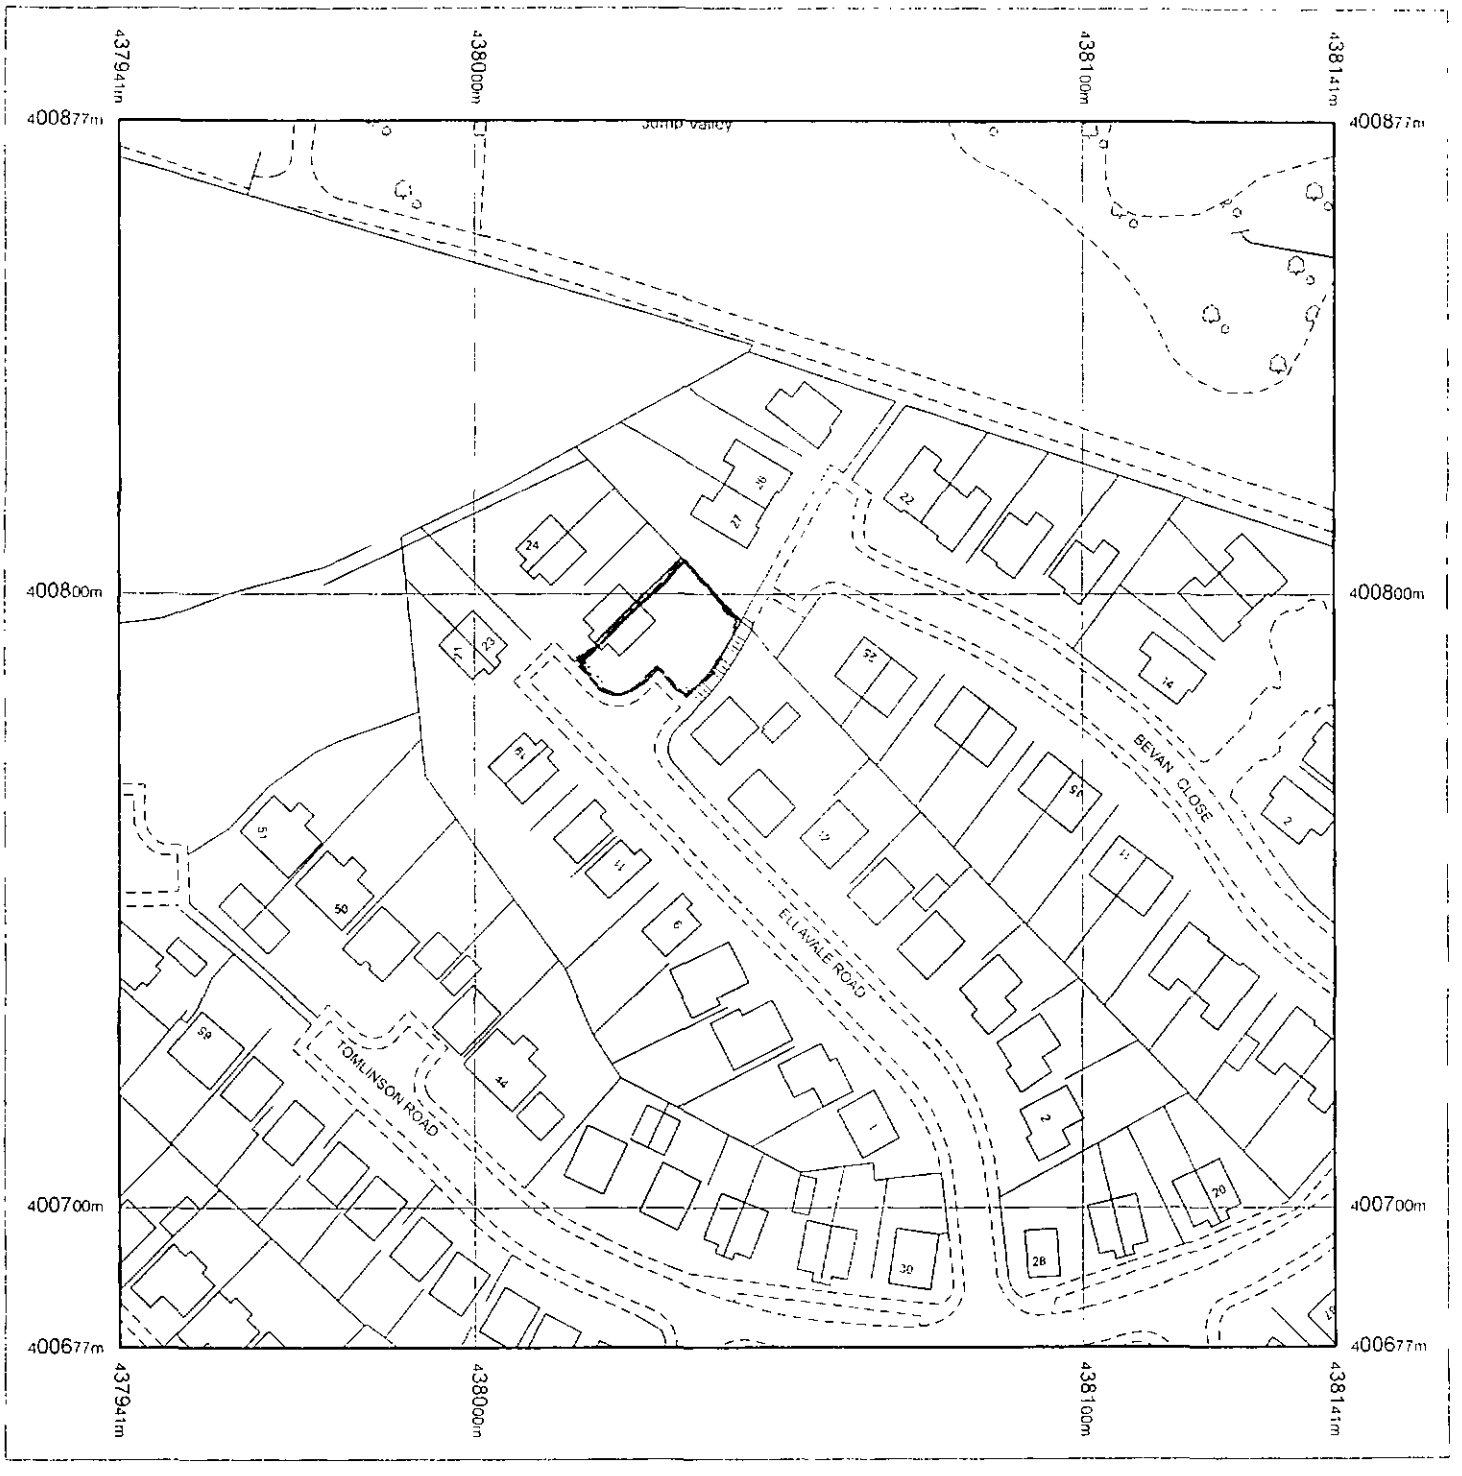

Produced 15.06.2010 from the Ordnance Survey National Geographic Database and incorporating surveyed revision available at this date © Crown Copyright 2010.

Reproduction in whole or part is prohibited without the prior permission of Ordnance Survey.

Ordnance Survey, the OS Symbol and OS Sitemap are registered trademarks of Ordnance Survey, the national mapping agency of Great Britain.

The representation of a road, track or path is no evidence of a right of way.

The representation of features as lines is no evidence of a property boundary.

Metres
0 20 40

Scale 1:1250


Supplied by: **Dash**
Serial number: 00371400
Centre coordinates: 438041.38 400777.25

Further information can be found on the OS Sitemap Information leaflet or the Ordnance Survey web site www.ordnancesurvey.co.uk

CAMPS

18 ELLAVALLE RD

S74 8DZ

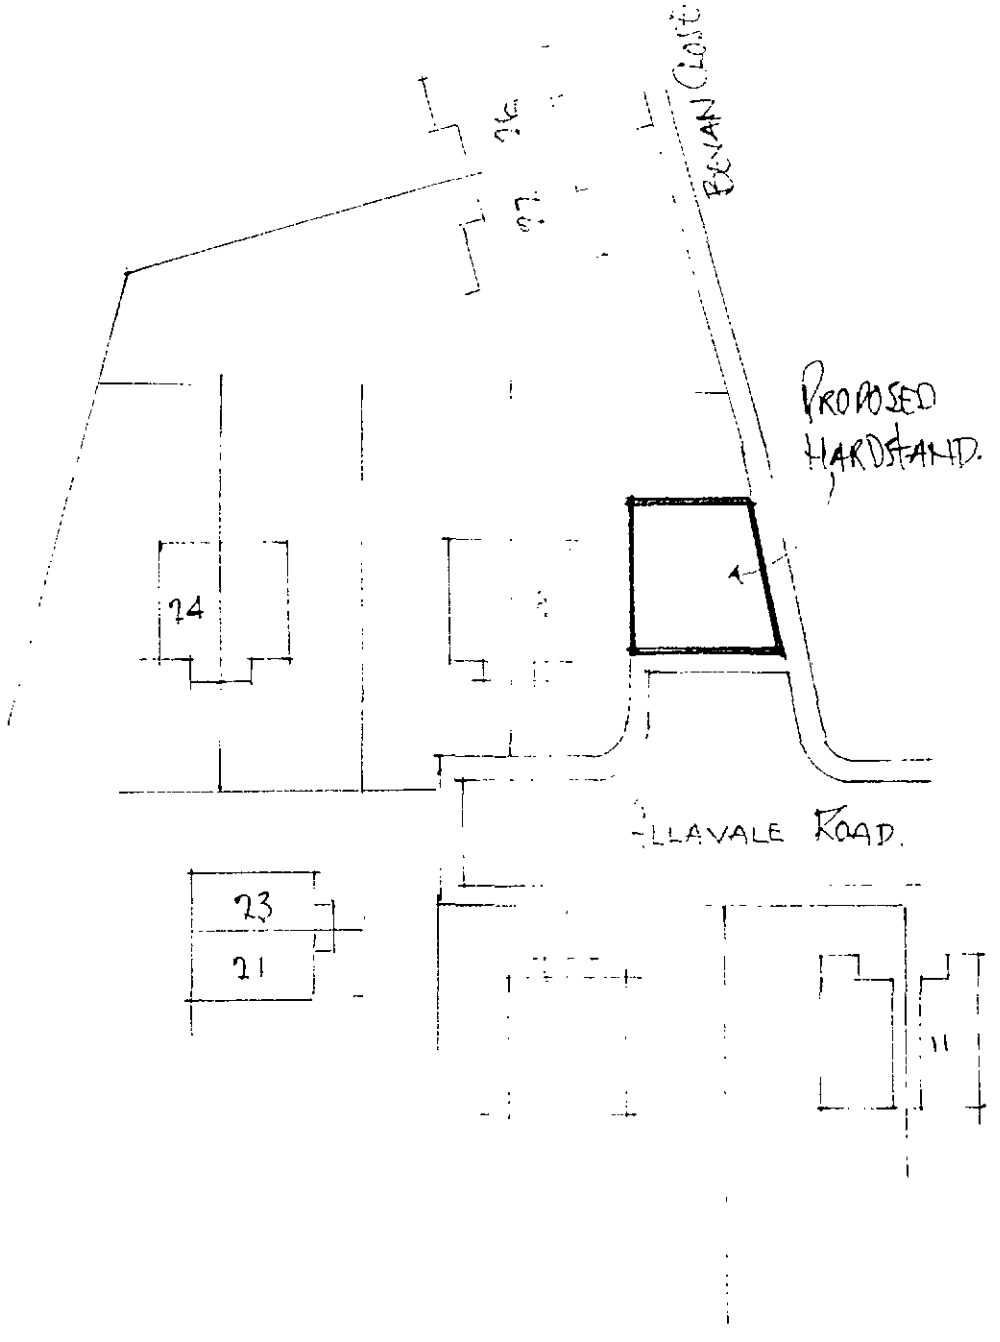

BLOCK PLAN

1:200.

18 ELLAVALE ROAD
ELSECAR
BARNSLEY
S74 8DZ.

Scope of Works

General.
Construction of a suspended reinforced concrete vehicle hard standing

Notes.
General

The details indicated on this drawing reflect information as supplied by the owner of No 18 Ellavale Road.
A large proportion of the works has been carried out at the time of preparing this drawing.

The applicant shall where requested by Building control, uncover / expose any part of the work in substantiation.

The external double skin to the wall adjacent to the footpath is deemed to have been built some 15 years ago and has not been increased in height. The remainder of this wall has subsequently been added.

Foundations
All concrete to be grade C35
Foundations have been sized as shown.
Formation level taken down to firm stiff clay.


Brickwork skins
Brickwork 100 mm to match existing
Stainless vertical twist wall ties to be provided at 750 horiz c/c and 450 mm vert c/c , every block depth to reveals.

Air bricks to be provided to perimeter to provide cross flow ventilation at 900 c/c


Concrete Floor slabs.
To be 200 mm concrete with 1 No layer of reinforcement as shown on
1200 gauge visqueen on
Formwork.


All beam / timber joist ends to be treated and surrounded in dpc

Handrailing
To be steel painted in black.
Height to be 1100 mm above hardstanding level.
Vertical spindles to be a max of 100 mm vert c/c.

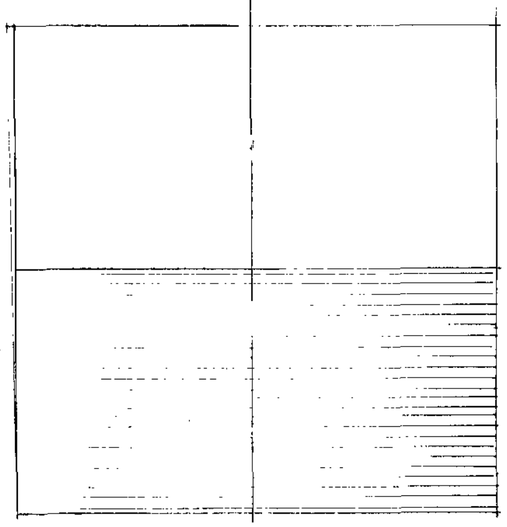


Existing / Proposed Plan

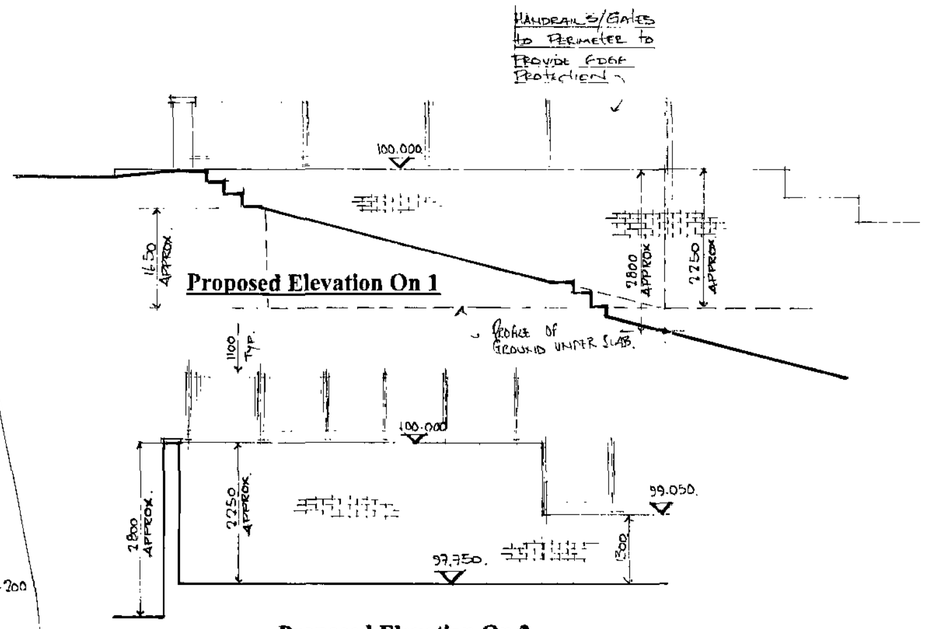


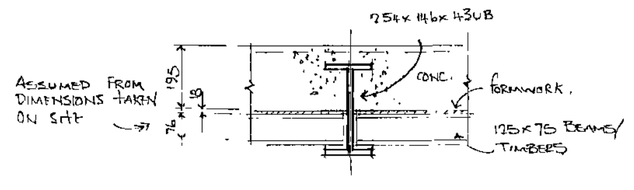

Section B - B

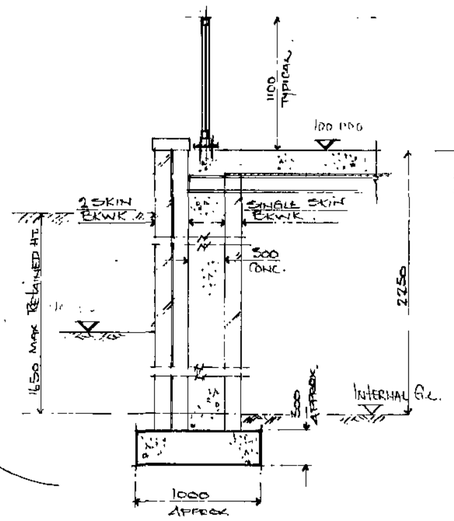

Section A - A

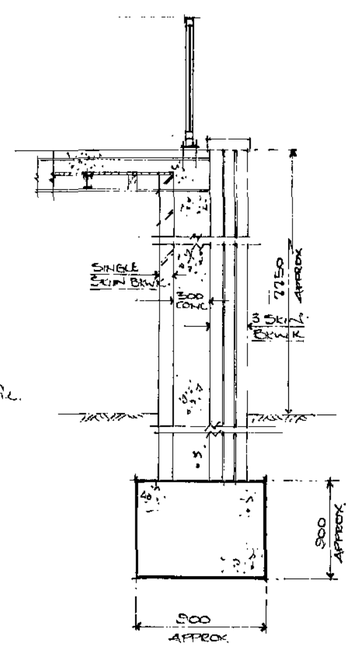

Section C - C

NOTES.
All dimensions must be checked on site and not scaled from this drawing

E		
D		
C		
B		
A		
	Date	Revisions

© copyright

SDC Projects Ltd
Northern House
51 Clarel Street
Penistone
Sheffield
S36 6AU
Tel
01226 762484
07970 291539

18 Ellavale Road
Elsecar
Barnsley
S74 8DZ

Client
Mr P Robinson

Job Title
Proposed Vehicle Hard Standing

Drawing Title
General Arrangement / Elevations.

Barnsley MBC Planning Division
19 JUL 2010
Corporate Mail Room

Scale	
1 : 50 1 : 25 1 : 10	
Date: 15.6.10	Drawn by: Steve Camps
Drg No: PR / 01	Rev.

594 x 841mm A1