




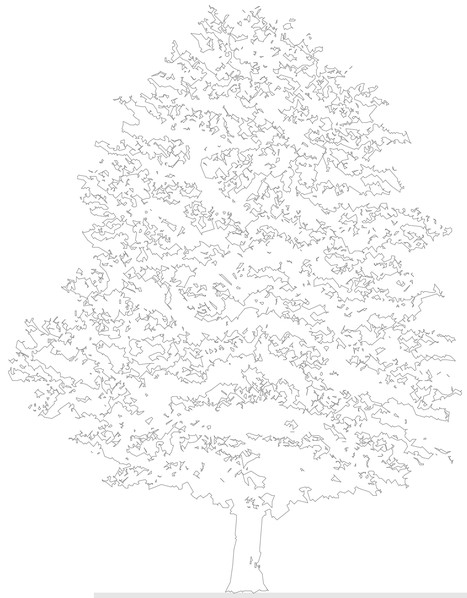

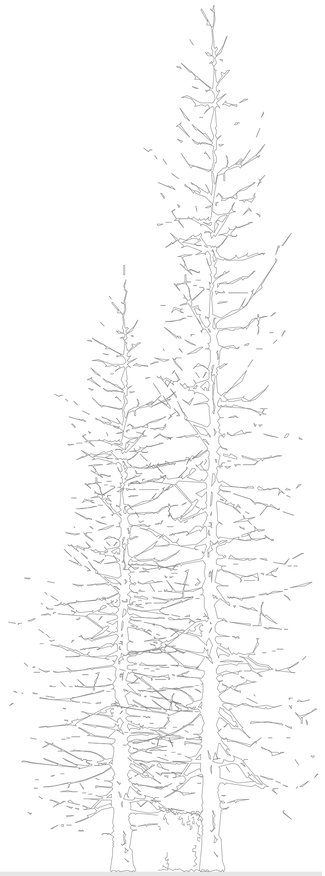

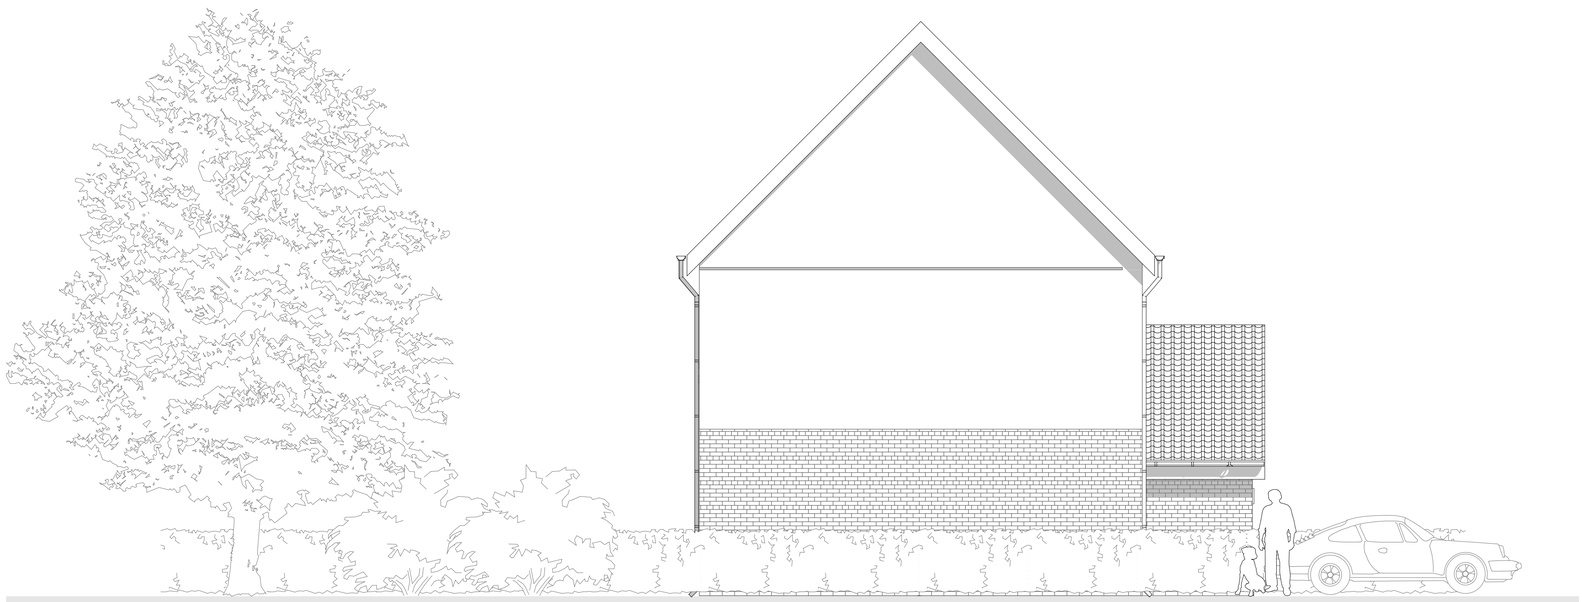

Rev:	Date	Revision Notes

Client: Smith

Project: Proposed Residential Development at land rear of 26 Cross Lane, Royston type 2 semi detached

Drawing Title: Elevations

Scale: 1:50 **Date:19/11/2013**

Drawn By: **Rev:**

Drwg Nr: T2

Alan Robinson
Chartered Architect BA Dip Arch RIBA BSc (Hons)
2 Gawber Road, Barnsley S75 2AF
Tel/Fax 01226 286066
Mob: 07947808933