


REFERENCE

- Existing trees to remain. As surveyed.
- Existing trees to remain. Approx size and position only.
- Proposed standard trees. 10-12cm girth.
- Proposed ornamental shrub planting. For details see dwg no H/T/163/2a
- Proposed native tree and shrub mix. For details see dwg no H/T/163/2a
- Proposed grass seeding. BS4 mix A22, or similar, sown @ 35gms/m²
- Proposed 1m high ms railing painted black, gloss. 2 horizontal rails, 50mm diam, on posts at 1.8m centres.
- Ⓐ represents access points of removable sections of railing.
- Proposed informal footpath, 1.5m wide surfaced with bark chippings.
- Existing building footprint.

TYPICAL SECTION THRU RIVER
scale 1:200

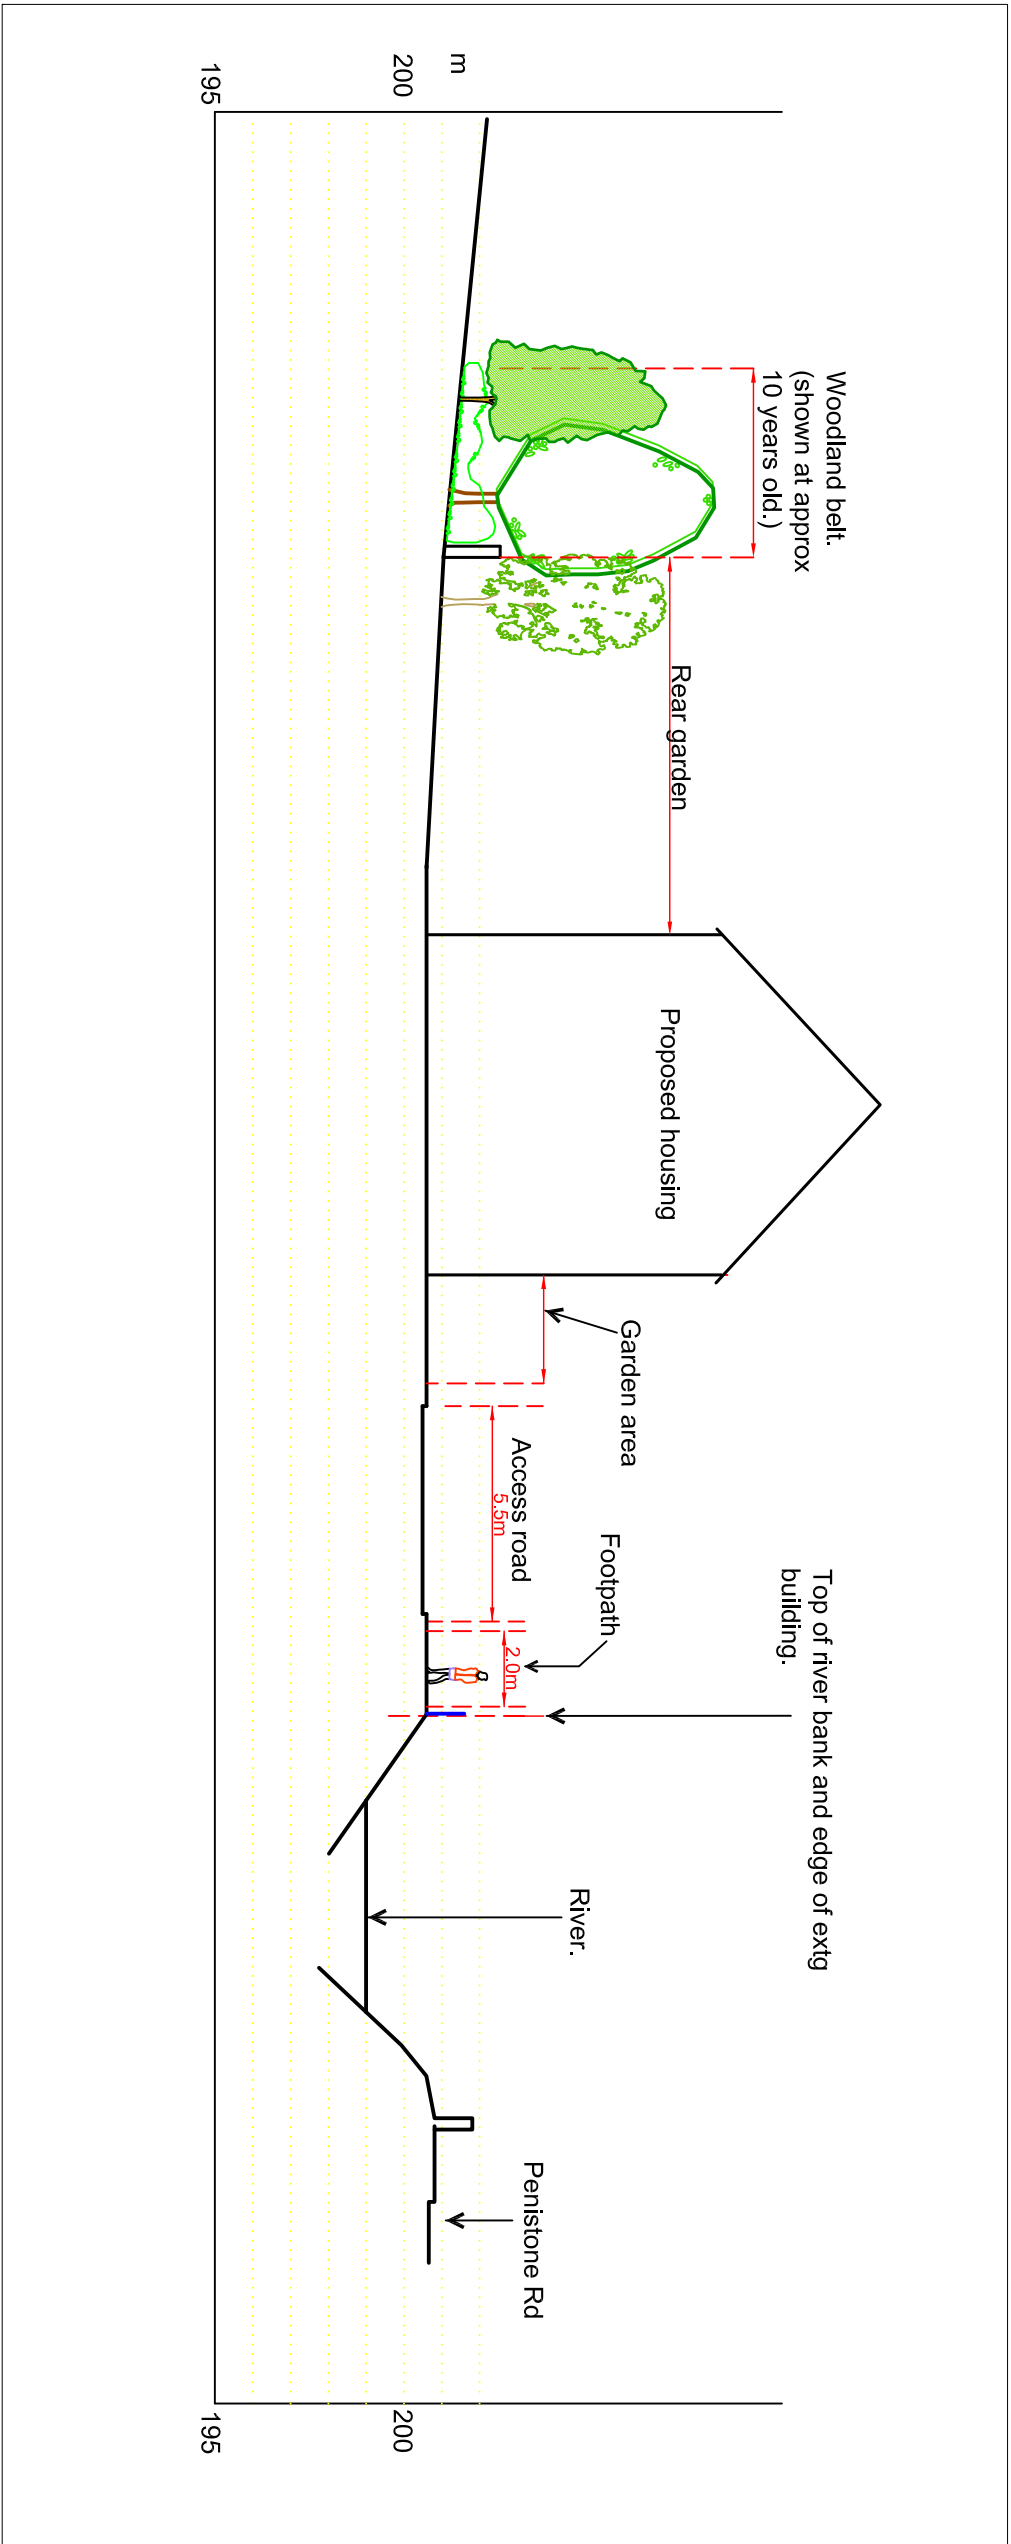

cf landscape design			
T4, 01924, 25/11/24, Mob 07966 515290, email c@cflandscape.co.uk			
Client Mr J Hutchins			
Project Proposed residential development at Hoyle Mill, Thurstone.			
Drawing title Outline Landscape Proposals			
Scale 1:500 @ A1	Date Dec 05	Drawn by CTF	Checking to H/C/163/1A

Rev A, 18 Nov 09. Amendments to comply with new layout.

architects dwg no 0861/10 rev A