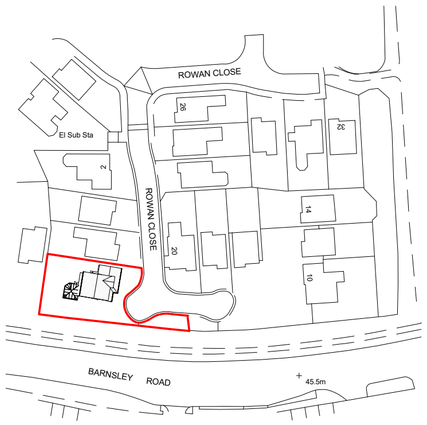

1 Existing Location Plan
1 : 1250

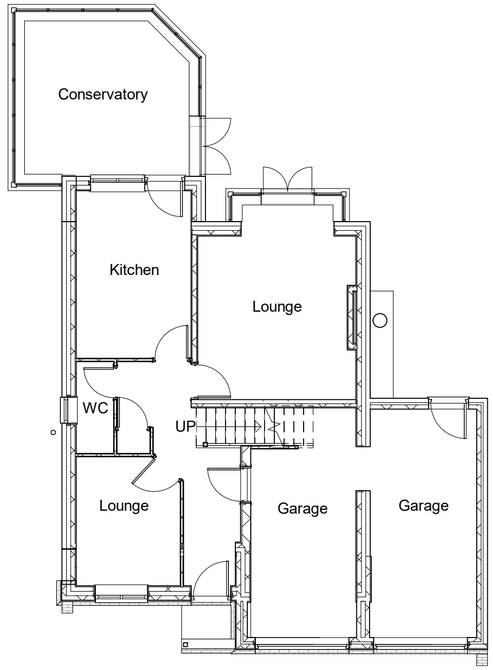

2 Existing Ground Floor Plan
1 : 100

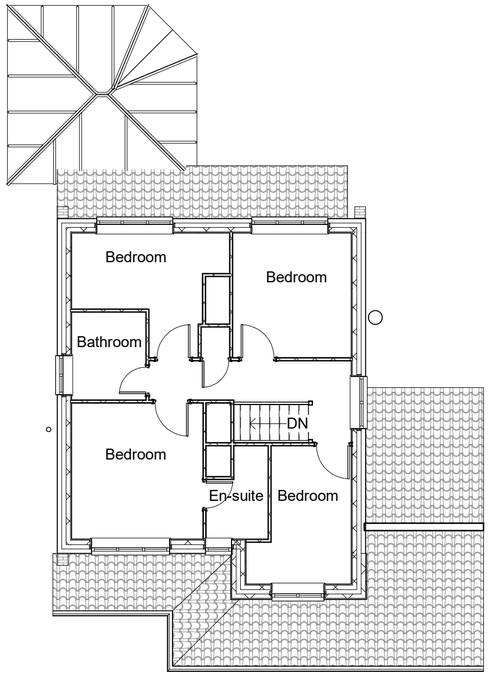

3 Existing First Floor Plan
1 : 100

4 Existing Front Elevation
1 : 100

5 Existing Rear Elevation
1 : 100

6 Existing Side Elevation
1 : 100

7 Existing Side Elevation 1
1 : 100

1 0 1 2 3 4 5
SCALE 1:100 m

3D PRECISION PLAN DRAWING

Address: Office 1, Askern House,
Askern, Doncaster, DN6 0AA
Email: info@3dppd.co.uk
Kevin Oliver: 07988202723
Elizabeth Oliver: 07723317685

All dimensions and sizes to be verified by the Contractor on site.

Plans only to be used on the site for which designed.

Precision Plan Drawing will have no liability for any errors or inaccuracies.

© This drawing is subject to copyright of Precision Plan Drawing Limited.

Reproduced from OS map by permission of Ordnance Survey® on behalf of The Controller of Her Majesty's Stationery Office. © Crown copyright . 2019 All rights reserved.

License No 0100031673

North

No.	Description	Date

PROJECT ADDRESS

8 Rowan Close
Goldthorpe
Rotherham
S63 9LF

PROJECT NAME

Two Storey Side Extension

SHEET NAME	Existing Plans	
DRAWN BY KO	CHECKED BY LO	DATE 25/02/21
SCALE (@A2) As indicated	PROJECT NUMBER 1433	
DRAWING NUMBER E101	REV	

25/02/2021 17:50:13