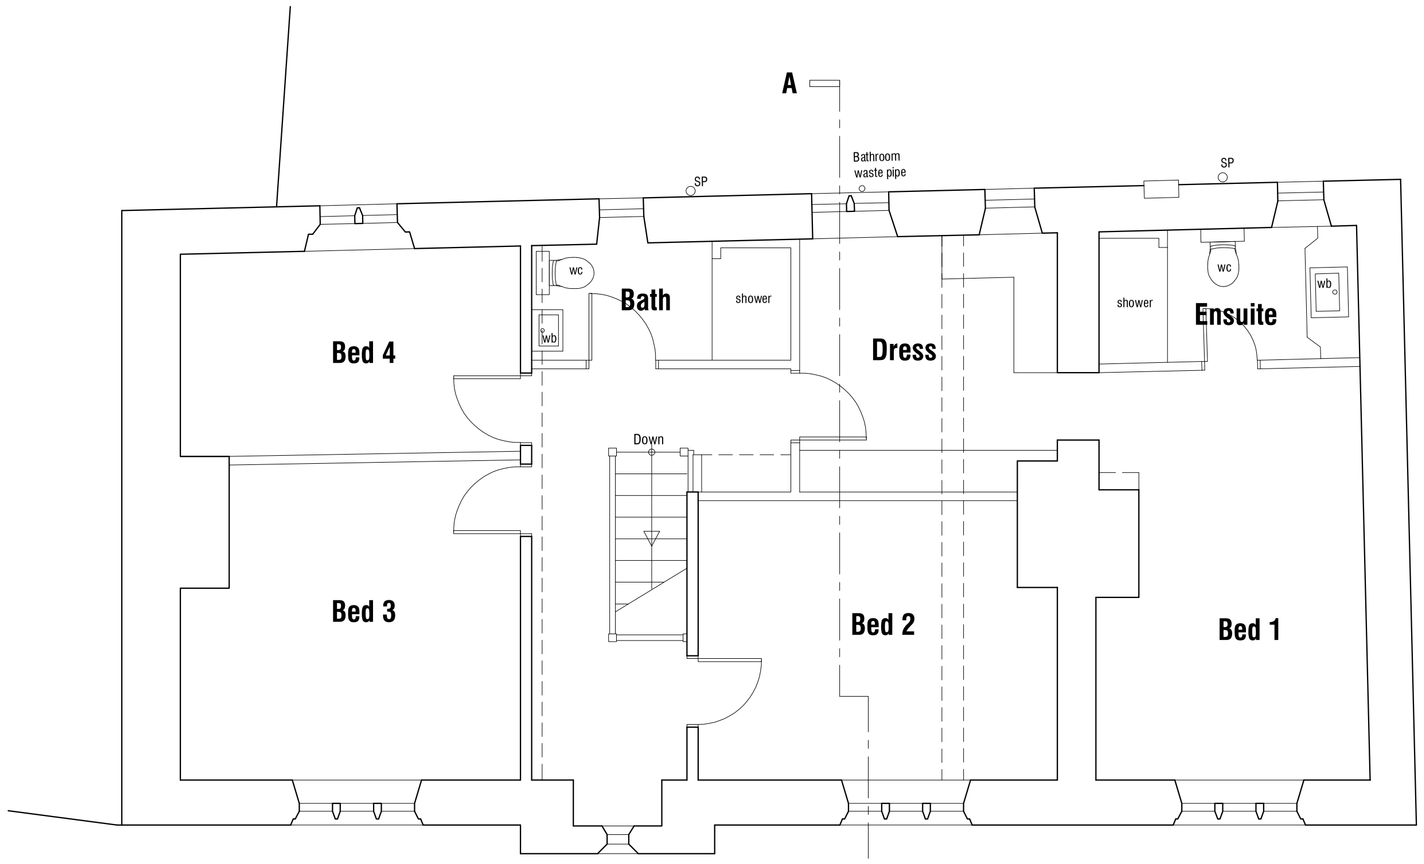

FIRST FLOOR PLAN 1:50

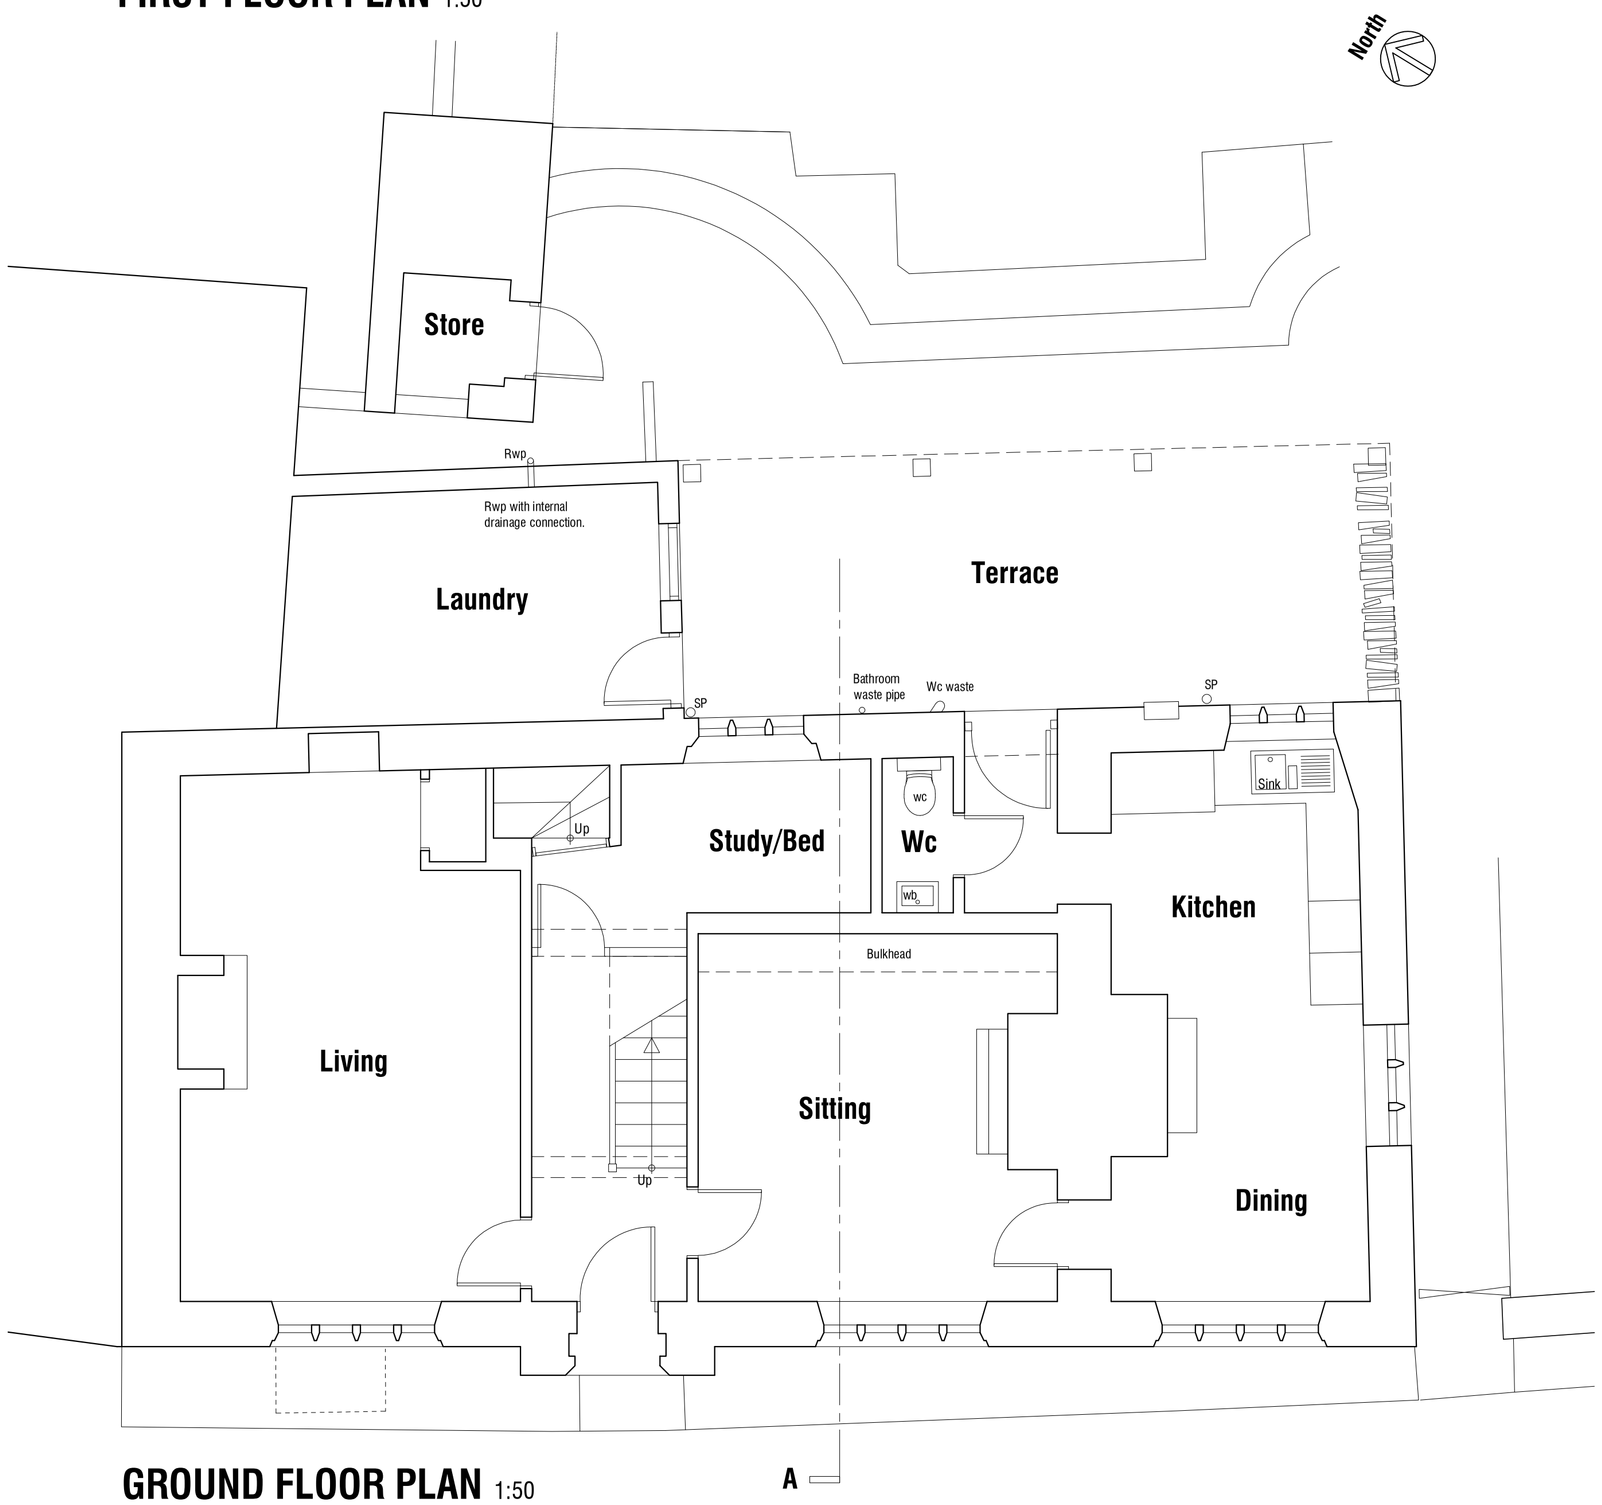

GROUND FLOOR PLAN 1:50

Rear Elevation - East 1:100

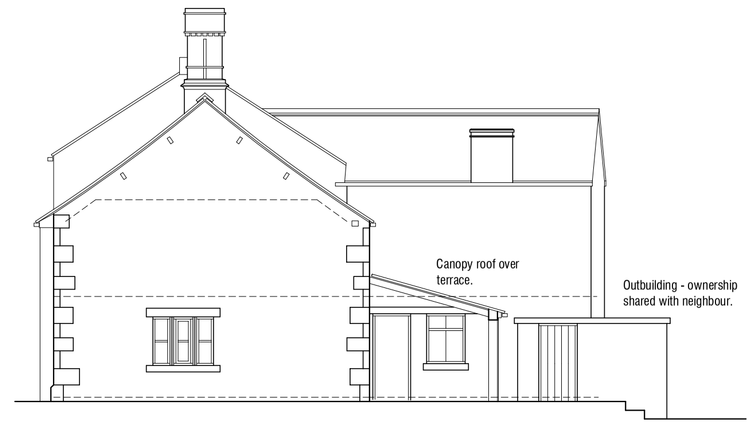

Side Elevation - South 1:100

SECTION AA 1:50

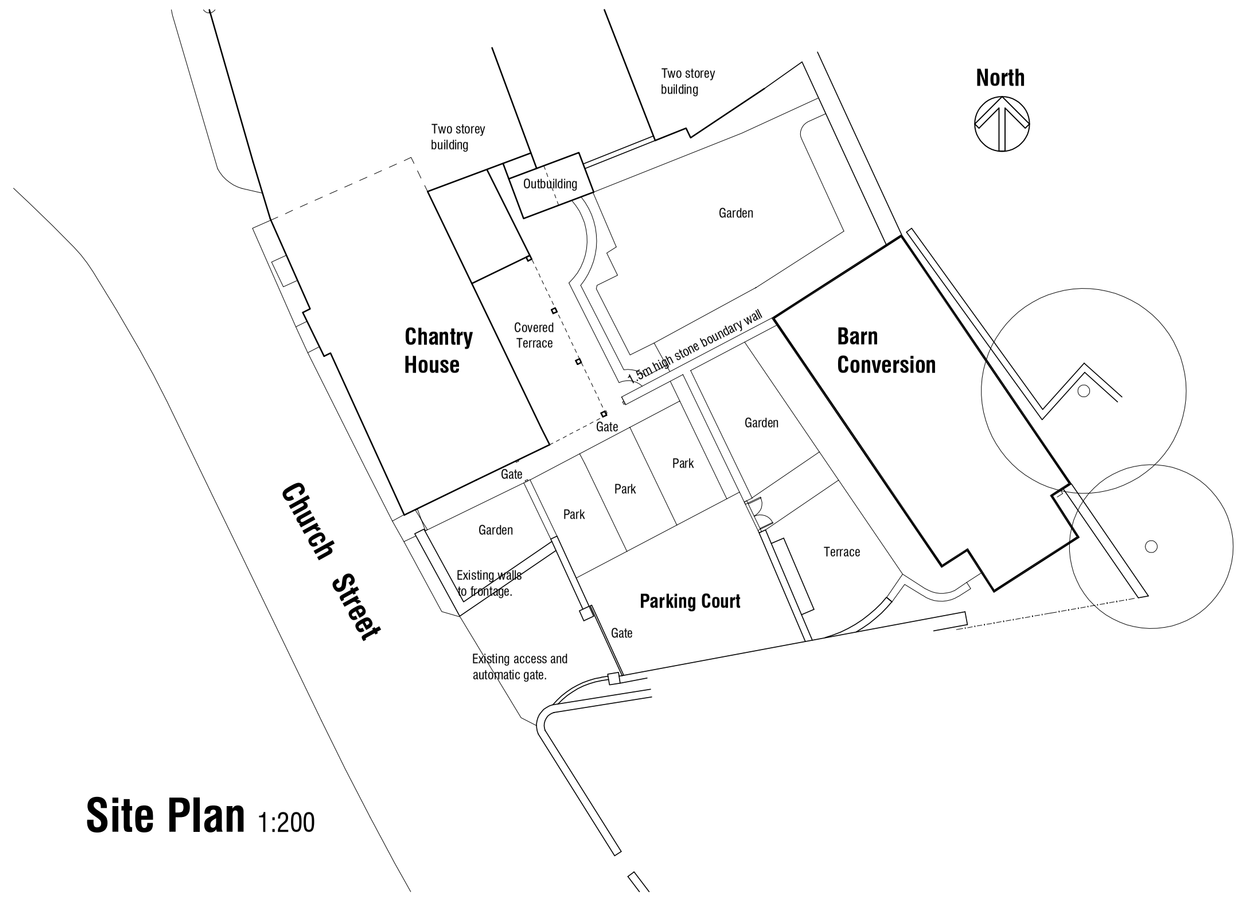

Site Plan 1:200

B 20.12.2018 - Remove red line boundary.
A 06.12.2018 - Survey Updated.

Chantry House
Church Street
Cawthorne
Barnsley

AS EXISTING

PLAN AND ELEVATIONS

mboothdesign
architectural design and building consultants
Fairfield House
Bernesiai Close Barnsley
S70 2FL
T: 01226 286256
M: 07881898300
E: mboothdesign@btconnect.com

Scale	As Shown @ A1	Drawn	MJB
Date	October 2018	Ref.	18.22
Dwg No.	S1	Rev.	B

0cm 2cm 4cm 6cm

Copyright mboothdesign. All dimensions in millimeters unless otherwise stated.
Dimensions for setting out in existing buildings are to be checked and verified on site.