
Brierley Road

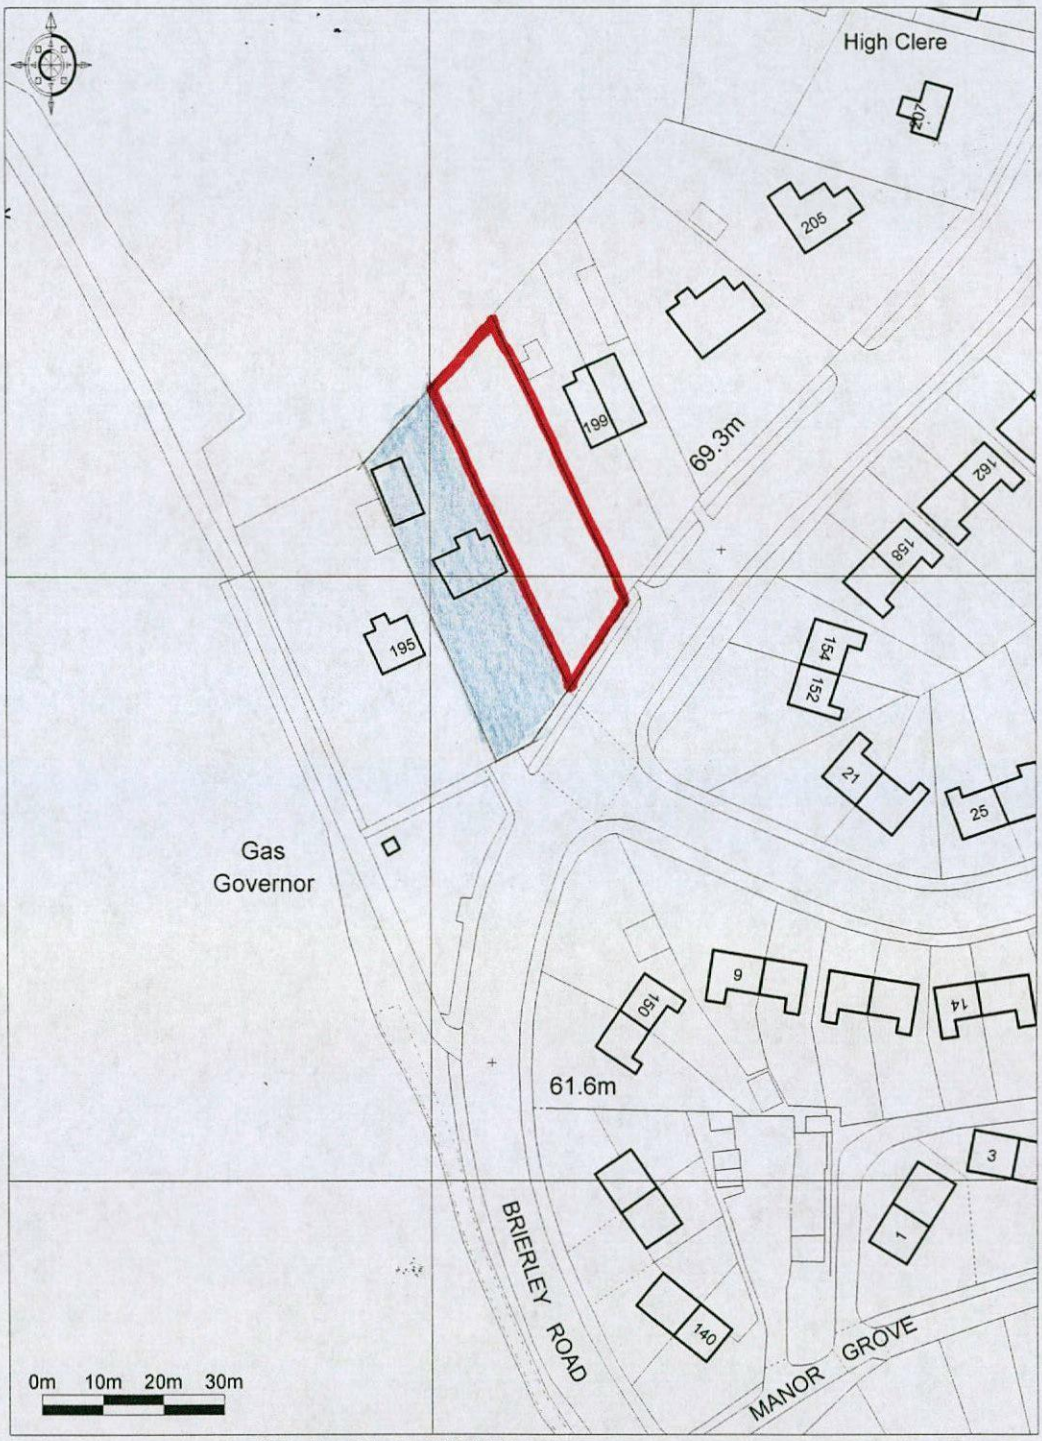

Promap®
Ordnance Survey © Crown Copyright 2014. All rights reserved.
Licence number 100022432. Plotted Scale - 1:1250

Peter Dimberline RIBA