


Slip ties and movement joints to be used on every third panel at abutment with pier to allow for differential movement. Top slip tie to be positioned directly below header course and two remaining ties to be spaced equally from top tie to ground.

For clay brick a 16mm movement joint is required with first movement joint being no more than 6m from the end of the wall.

ELEVATION

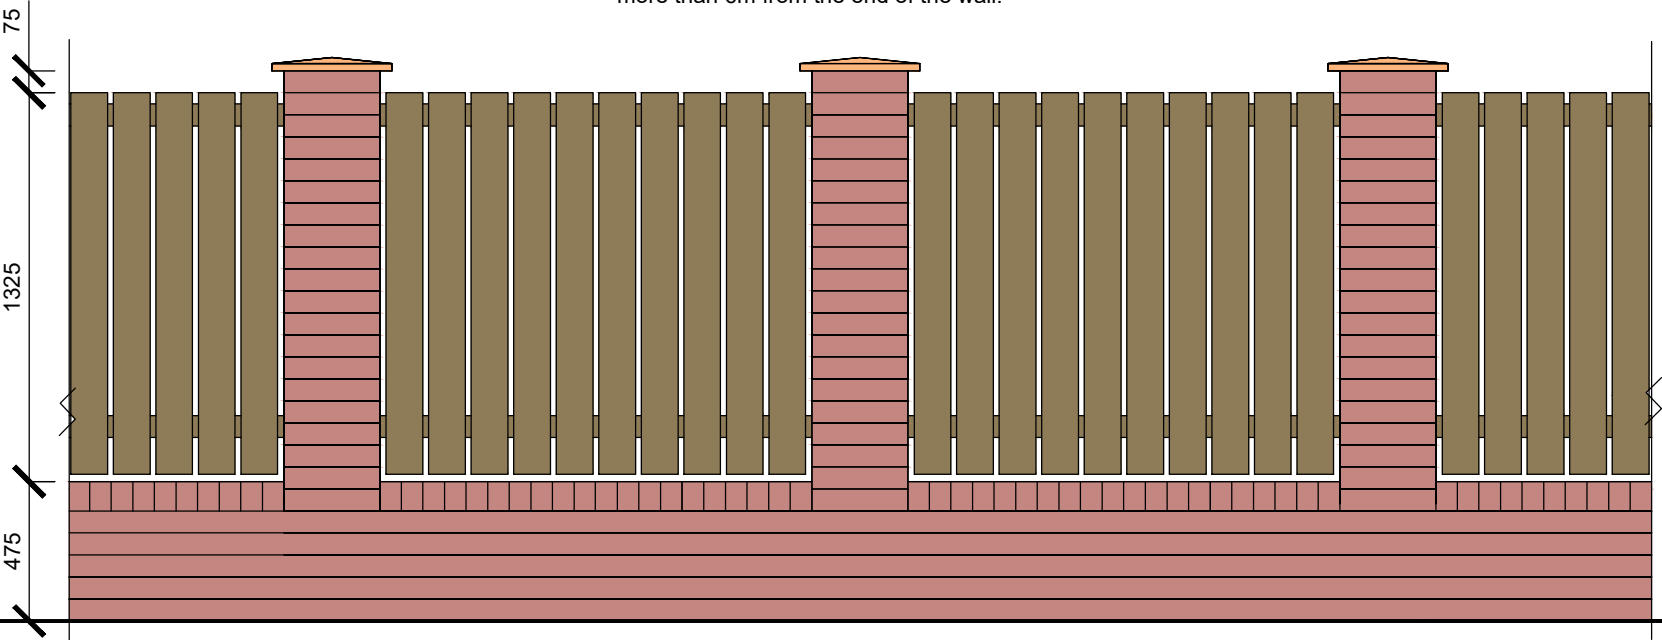

External face of timbers to finish flush with face of brickwork as indicated

Precast concrete coping.

38x75mm Timber rails fastened to 38x38x150 mm Timber blocks plugged & screw fixed to pier
125x19mm vertical boards

All timber to be pre treated to give service life of min 15 years.


Brick-on-edge

First 2 brick courses to be frost resistant with normal soluble salt characteristics manufactured in accordance with BS 3921 (Hanson bricks with FL ratings are acceptable)


Concrete strip foundation

Steel reinforcing bar to be set into foundations and run up the center of the pier to underside of coping.

PLAN

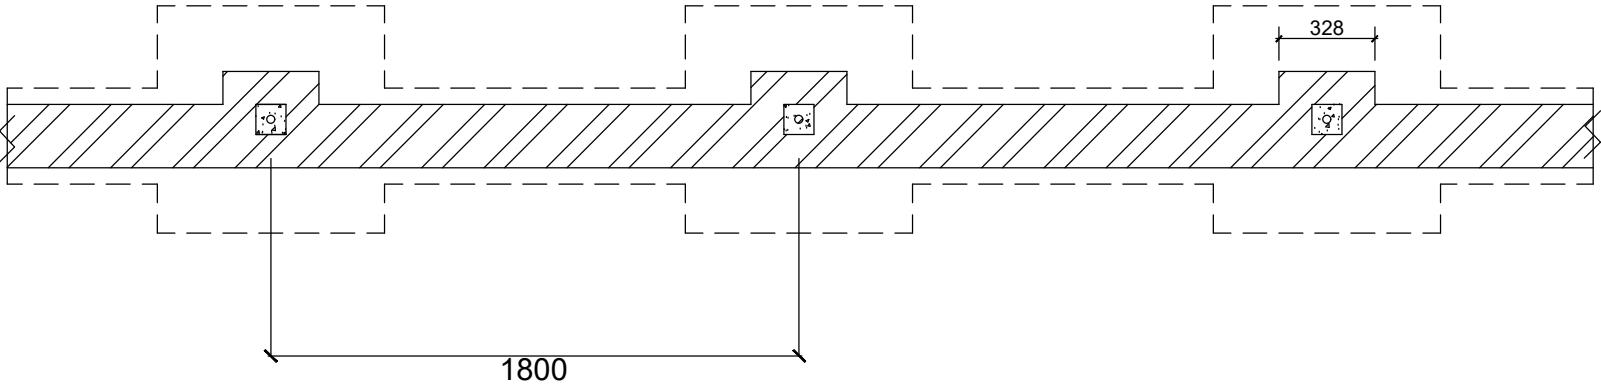

SECTION

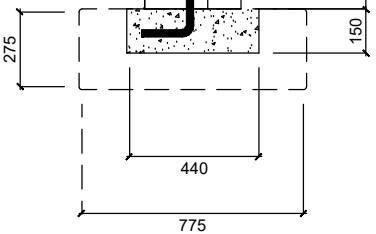

Avant Homes
Unit 2
Manner Court
Peel Avenue
Durkar
Wakefield
WF4 3FL

DRAWN RB CHECKED DATE 21/10/13

DRG. No. 4178/208.02 REV.

SCALE: NTS.

Boundary Treatments

1.8m High Pier & Timber Infill
Panel Wall (Facing Material to
Match Adjacent Plot)