Proposed site for Straw and machinery Barn

Scale: 1:1,850

J B & M Hodgson
Hodgson Stephen
Tel:01226 786182 E-Mail:stephen@rockleyabbeyfarm.co.uk

gatekeep

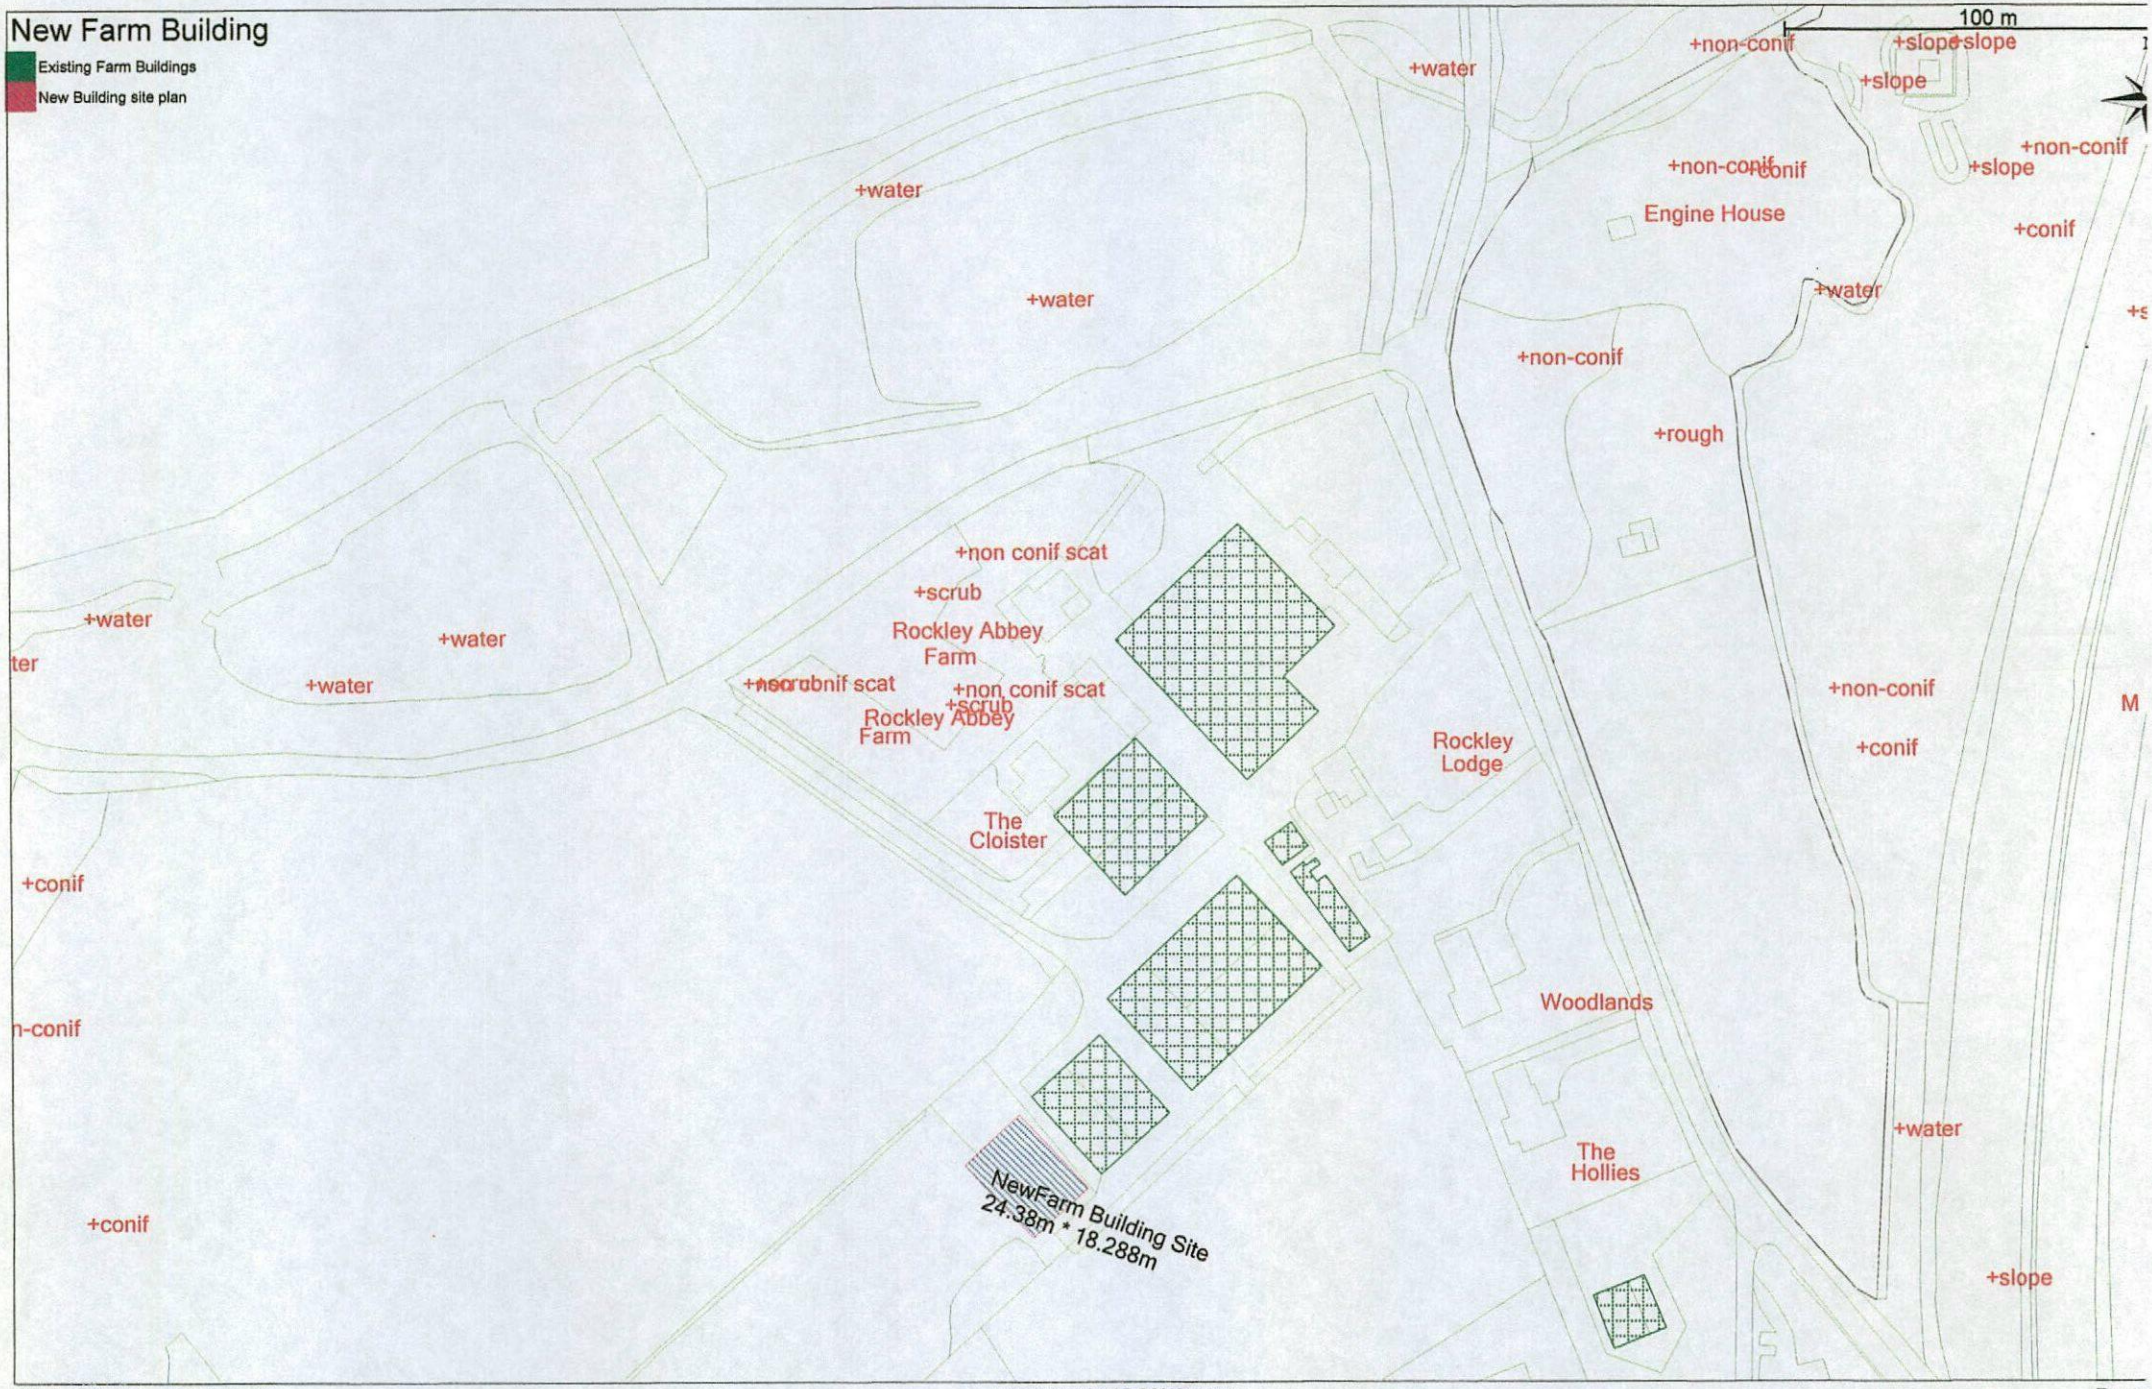

Proposed site for Straw and machinery Barn

Scale: 1:400

J B & M Hodgson
Hodgson Stephen
Tel:01226 786182 E-Mail:stephen@rockleyabbeyfarm.co.uk

gatekeeper

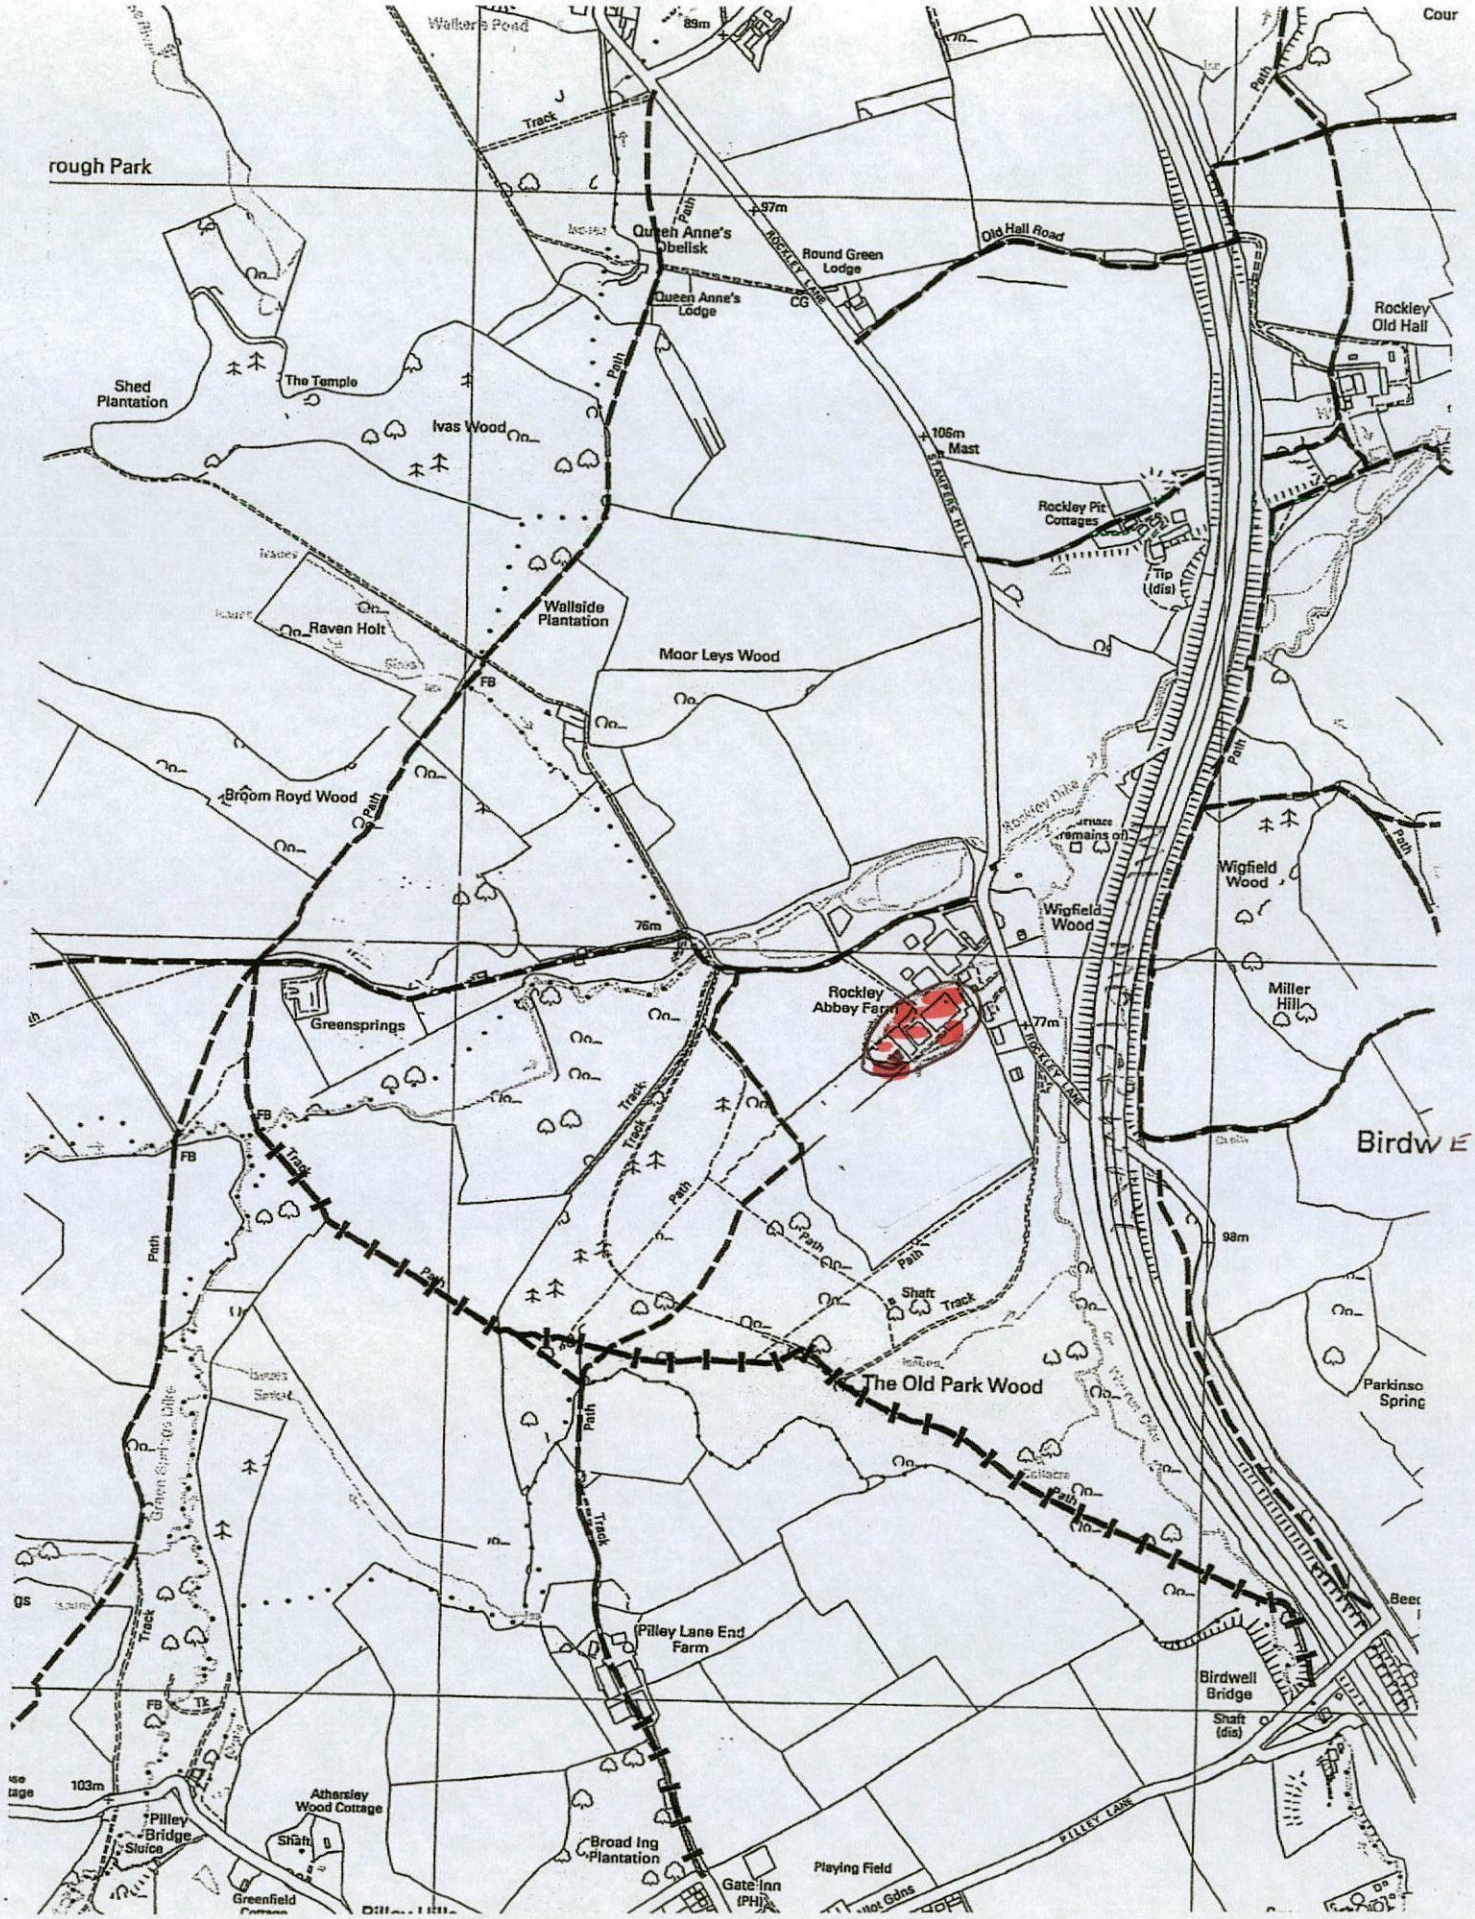
rough Park
Walker's Pond
89m
Track
Path
97m
Queen Anne's Obelisk
Round Green Lodge
Old Hall Road
Queen Anne's Lodge
CG
Rockley Old Hall
Shed Plantation
The Temple
Ivas Wood
106m Mast
STAINFORTH HILL
Rockley Pit Cottages
Tip (dis)
Wallside Plantation
Raven Holt
Moor Leys Wood
FB
Broom Royd Wood
Rockley Dike
Wigfield Wood
76m
Greensprings
Rockley Abbey Farm
77m
Miller Hill
Birdwell
Track
Shaft
The Old Park Wood
98m
Parkinso Spring
Pilley Lane End Farm
Birdwell Bridge
Shaft (dis)
103m
Athersley Wood Cottage
Pilley Bridge Sluice
Broad Ing Plantation
Playing Field
Gate Inn (PH)
PILLEY LANE