
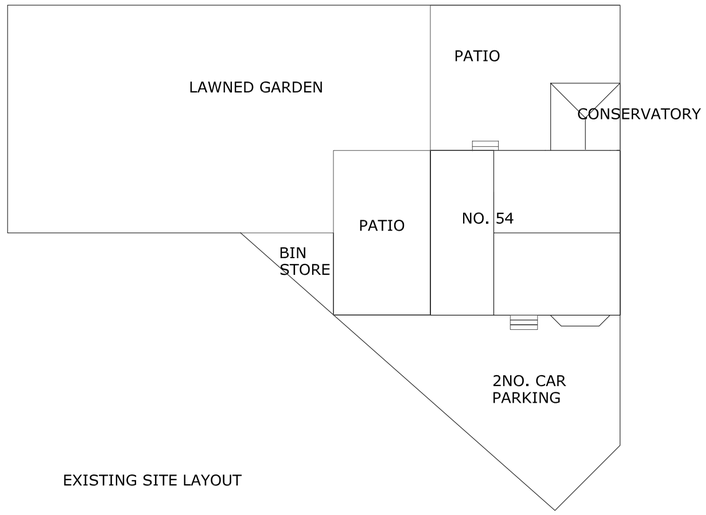


EXISTING SITE LAYOUT

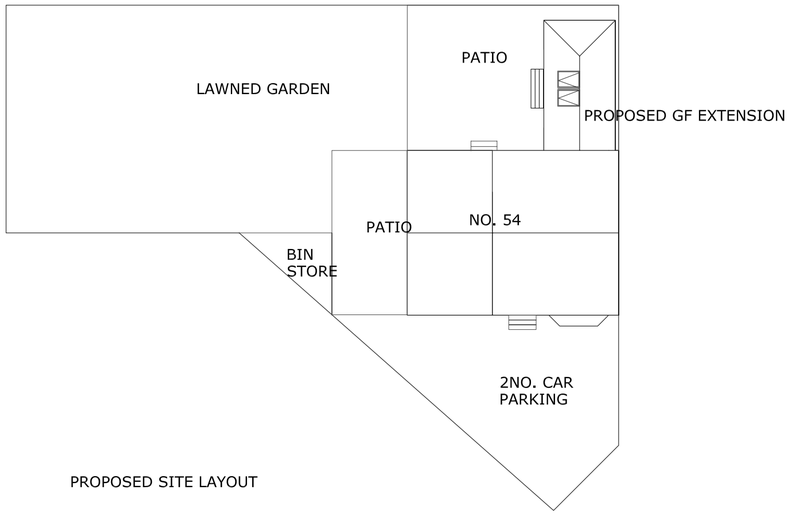

PROPOSED SITE LAYOUT

REV A- 1M ADDED TO SIDE EXTENSION

SITE

54 ALLAN ROAD, DARTON, BARNSLEY

CLIENT

MR D SHAW & MISS L NASH

DRAWING TITLE

EXISTING AND PROPOSED SITE LAYOUT

DRAWING NO. 43/01

SCALE 1:200 @A2

DATE 28/03/2021

REVISION A