


footpath

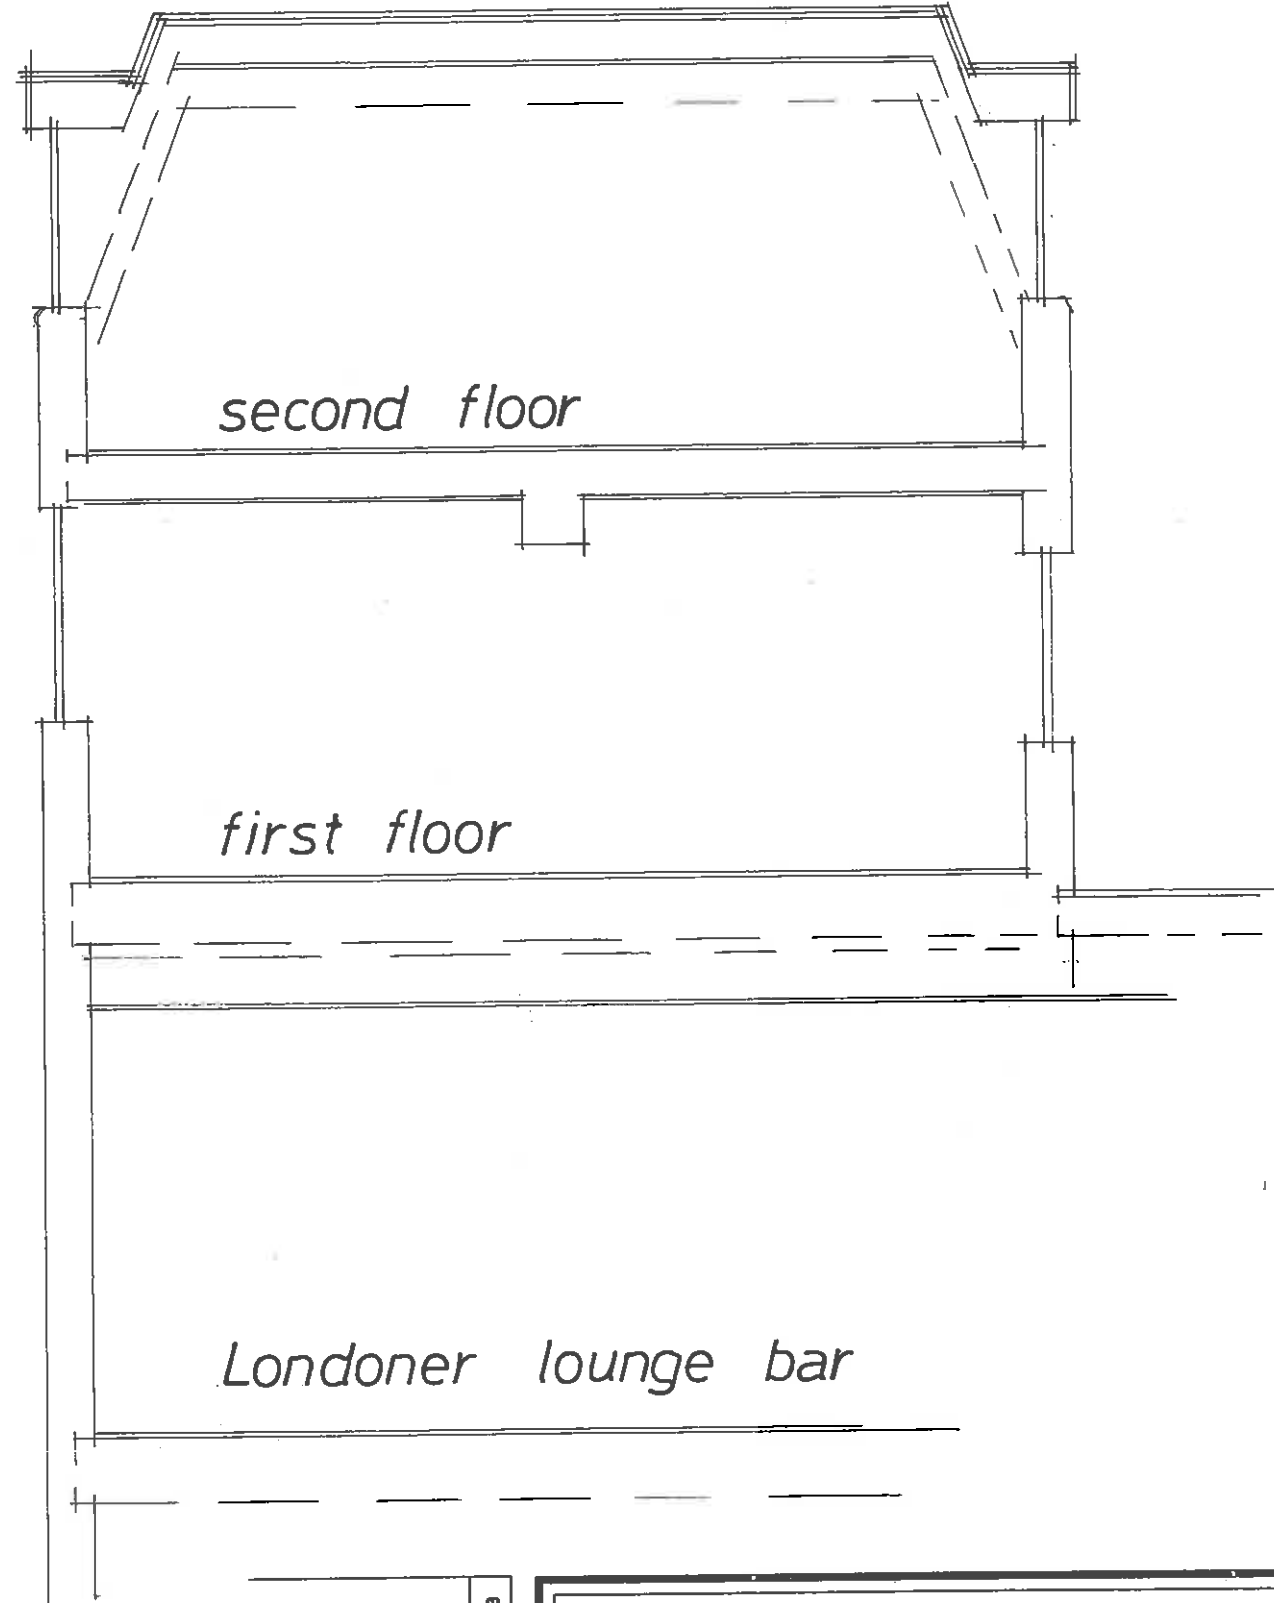

Rev	Notes	Date

Garry
Greetham
Associates
Residential
Design Consultant
Westwood House
18 Carr Lane
Tannersley
Barnsley S75 3BE
Tel(01226)746573

PROJECT	Roof Top Alterations
CLIENT	The Shambles Pub Co.Ltd
TITLE	Section as Existing
ADDRESS	"The Londoner", 16-18 Shambles Street, Barnsley. S70 2SW
DRAWN BY	999
SCALE	1:50
DATE	Oct 18
DRAWING No	896-04
REV	
Member of the Chartered Institute of Architectural Technologists	