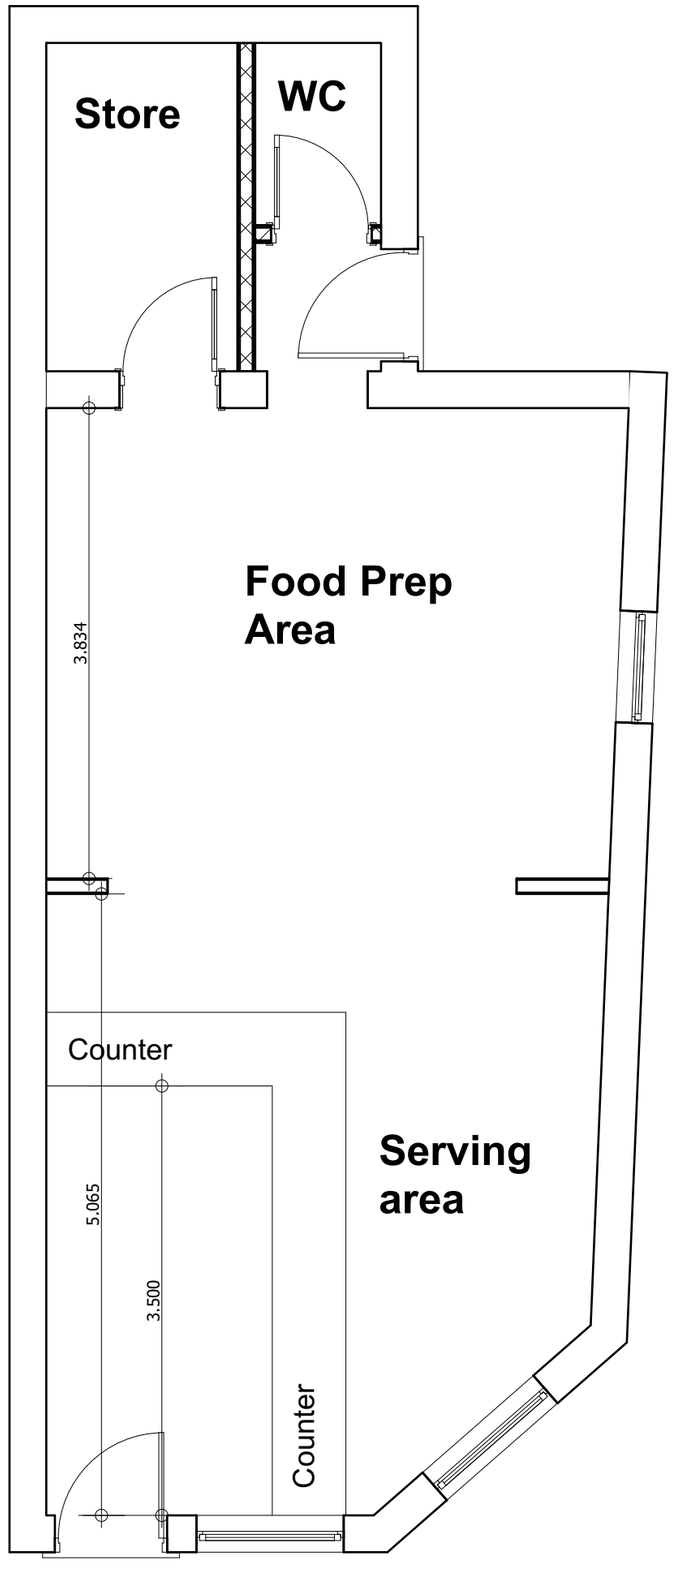


Rev:	Date	Revision Notes

Client: Mohamad Reza Jalalibolhasani

Project: 117A Houghton Road, Thurnscoe

Drawing Title: Plan as Proposed

Scale: 1:50 **Date:** 22/09/2021

Drawn By: AR **Rev:**

Drawing Nr: 1

Alan Robinson
Chartered Architect BA Dip Arch RIBA BSc (Hons)
2 Gawber Road, Barnsley S75 2AF
Tel/Fax 01226 286066
Mob: 07947808933