



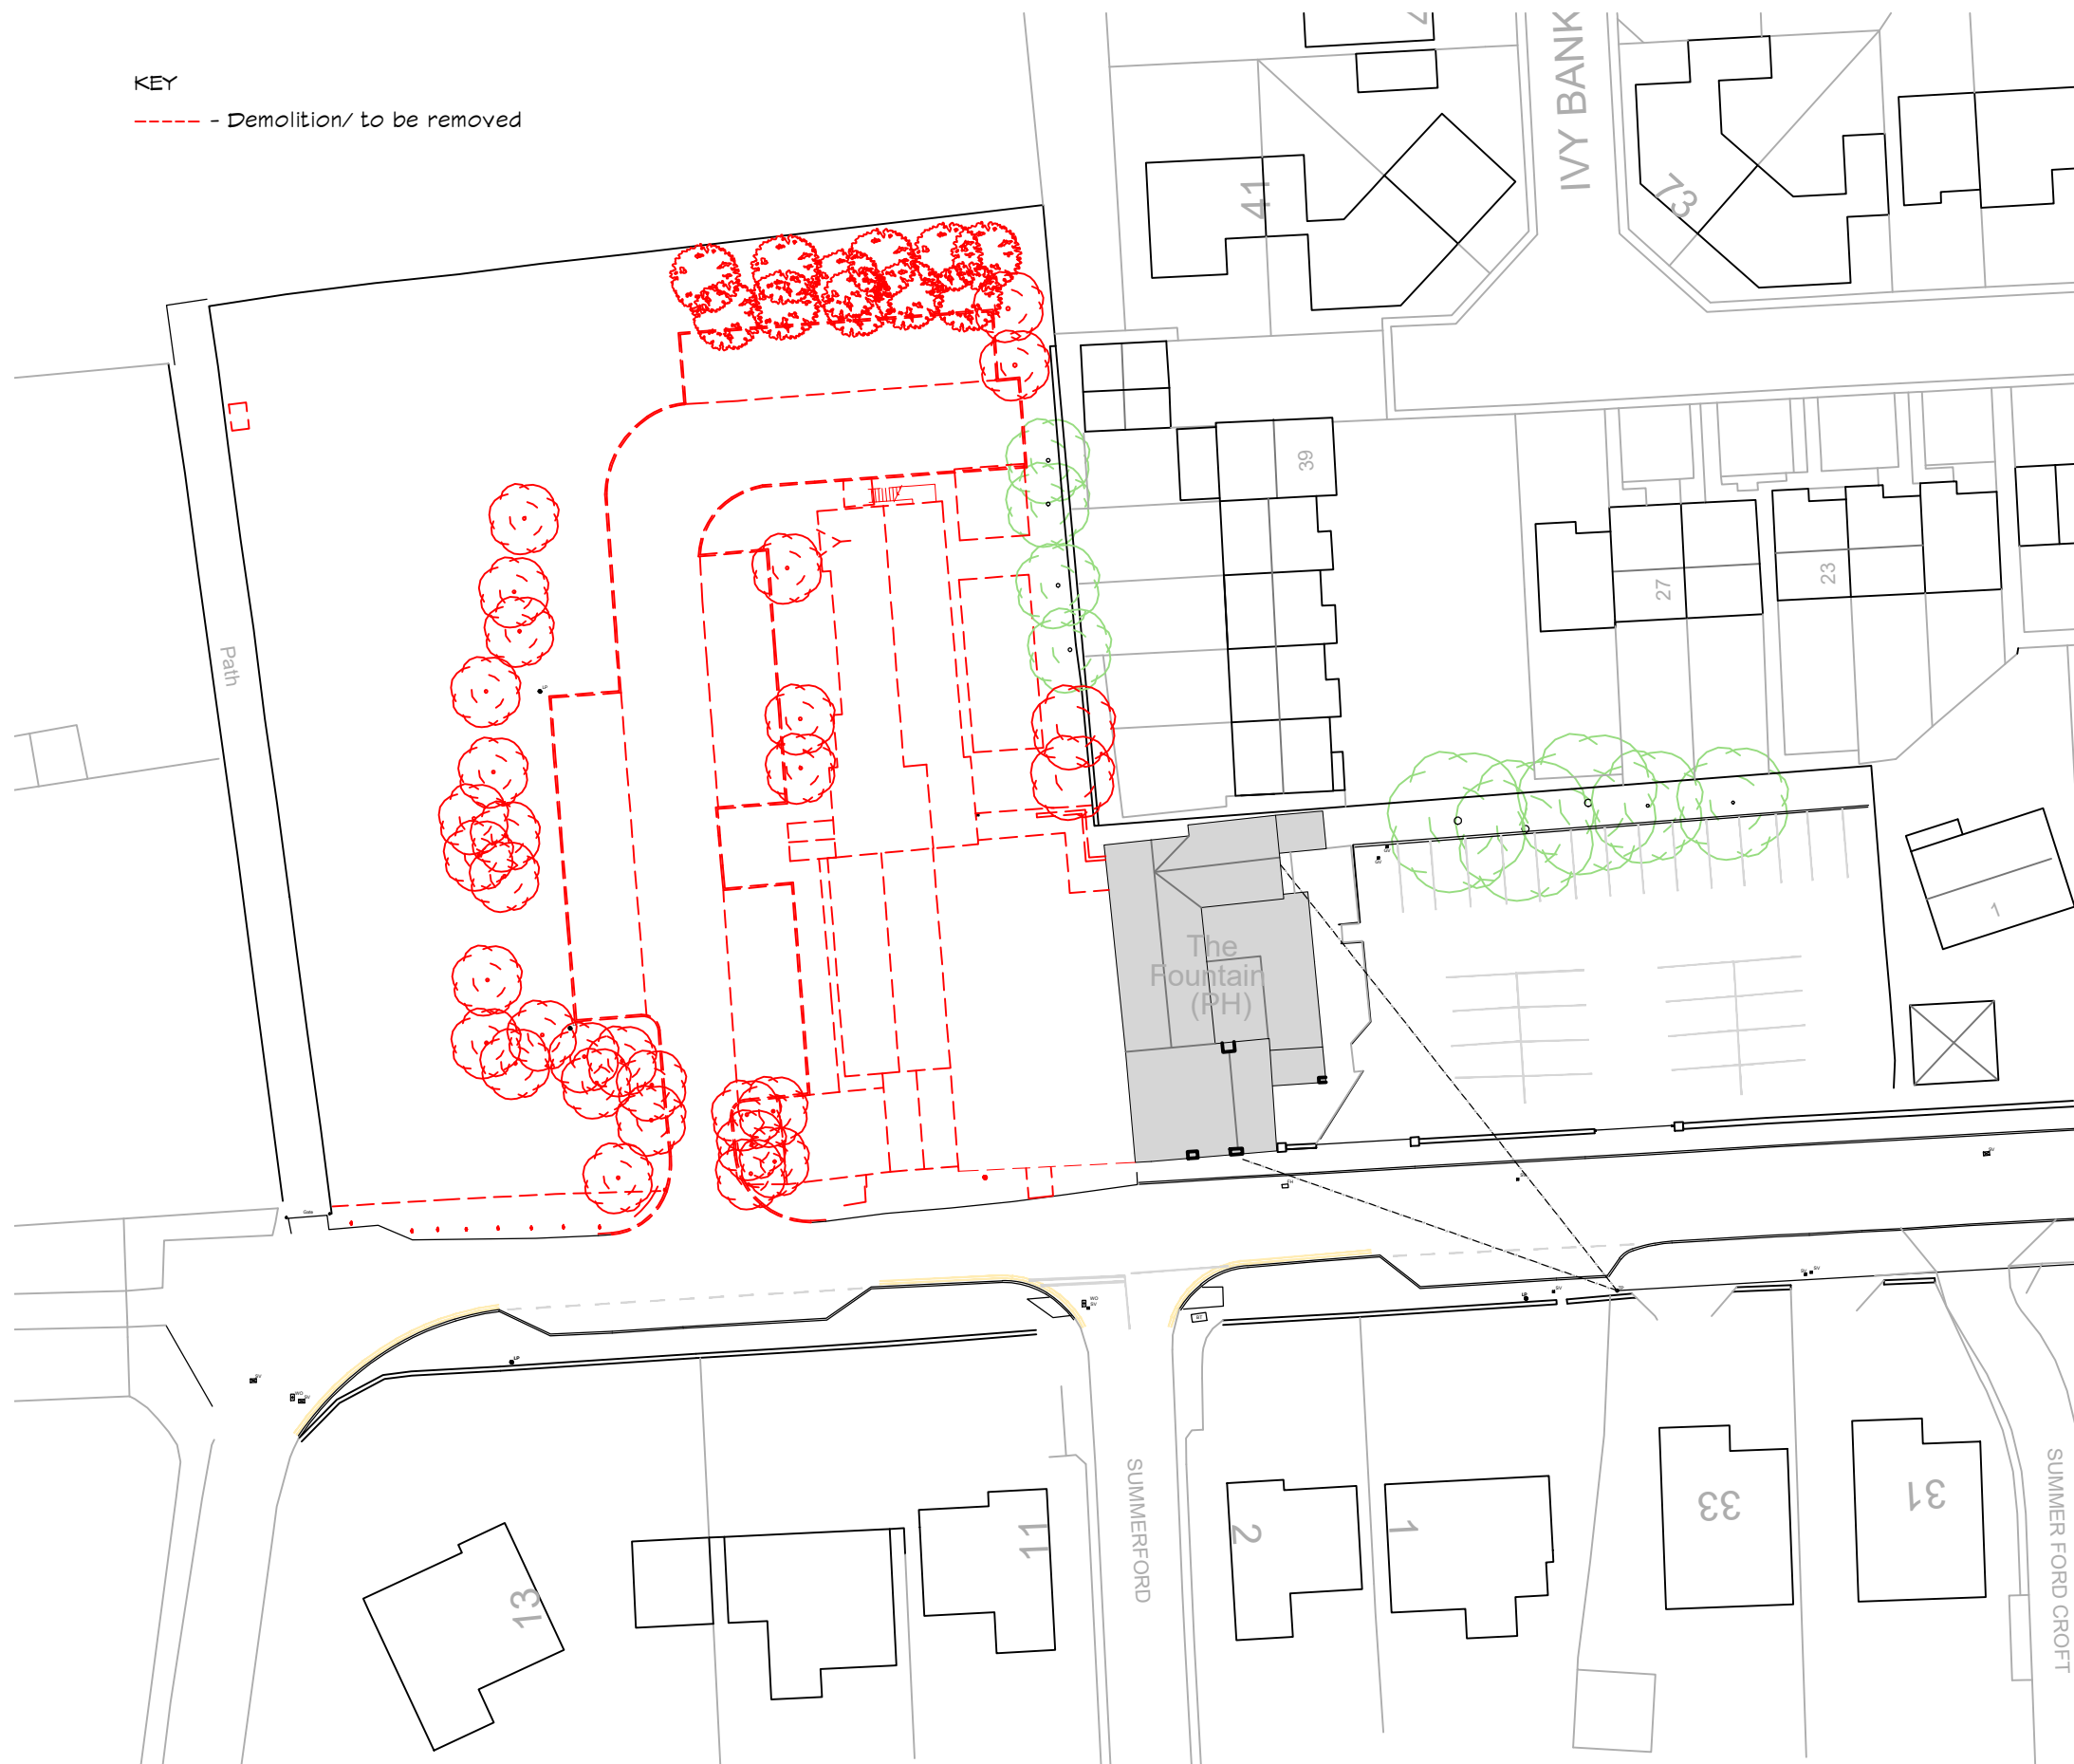


KEY

--- - Demolition/ to be removed

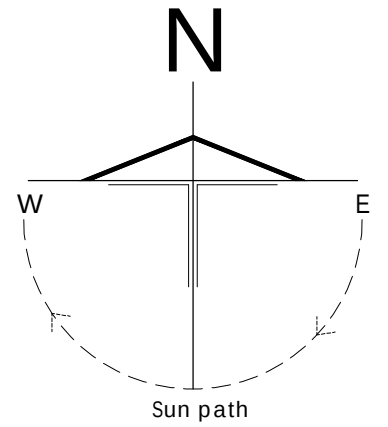

SCALE BAR - METERS

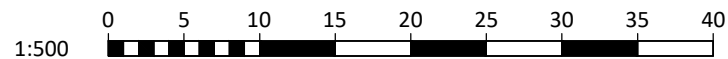

P01	Preliminary Issue	23.02.21	MC	DH
Rev	Description	Date	By	Rvw

Residential Development
& Pub Refurbishment

at The Fountain
Wellthorpe Lane
Ingbirchworth

for **CONROYBROOK**

Farrar Bamforth Associates Ltd.

Chartered Architectural Technologists

51 Trinity Street, Huddersfield, HD1 4DN
Tel: (01484) 424008 Fax: (01484) 512305
E-mail: design@farrarbamforth.co.uk
Website: www.farrarbamforth.co.uk

Demolition Plan

Project	Originator	Zone	Level	Type	Role	Number	Revision
19D43	FBA	ZZ	XX	DR	A	1101	P01
Drawn	Date	Suitability	Revision Status	Scale at A3			
MC	Feb 21	S2	Preliminary	1 : 500			

This document is © Farrar Bamforth Associates Ltd. Drawing measurements shall not be obtained by scaling. Setting out dimensions are to face of structure. Verify all dimensions prior to construction or product manufacture. Immediately report any discrepancies on this document to Farrar Bamforth Associates Ltd. This document shall be read in conjunction with associated models, specifications and related consultant's documents.