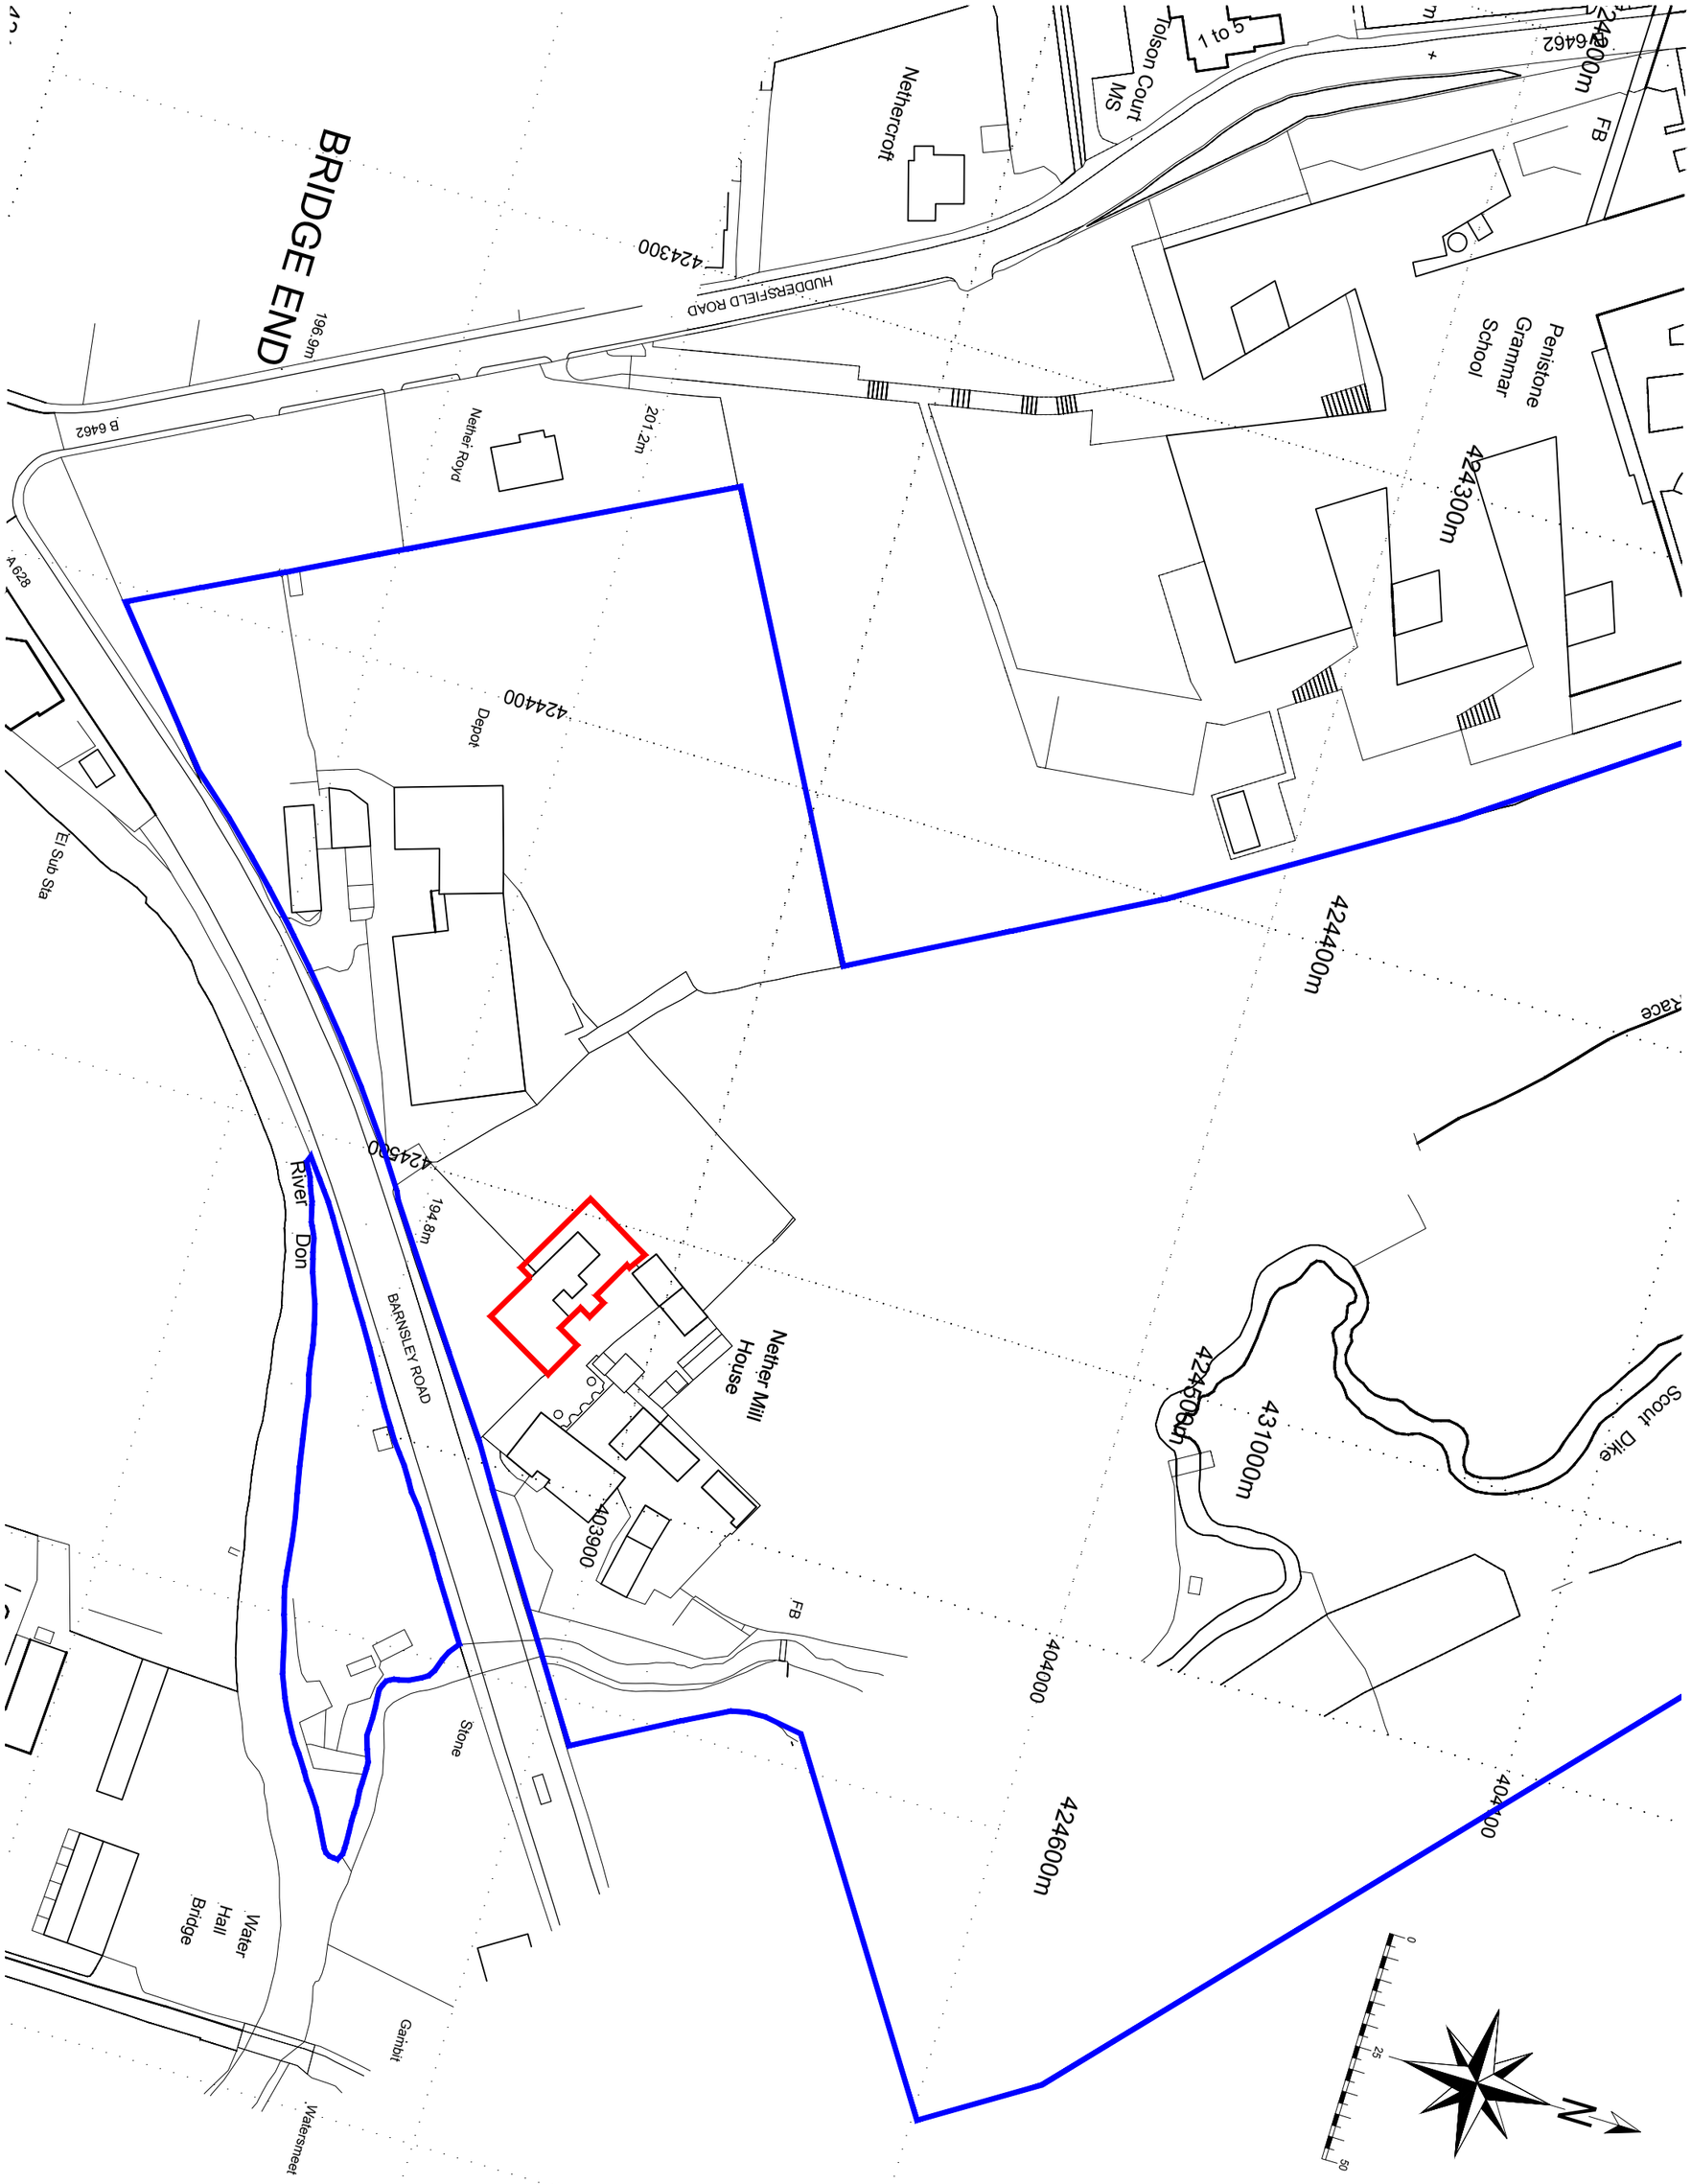


Date	Description	Rev

House Type

Drawing Title
Location Plan

Site
Barnsley Road, Penistone

4100 Park Approach
Thorpe Park
Leeds
LS15 8GB

0113 3970437
www.duchyhomes.co.uk

Duchy Homes

Scale @ A3	1:1250	Date	26/09/17
Drawn	MF	Checked	
Drawing No.	PS-027	Rev.	