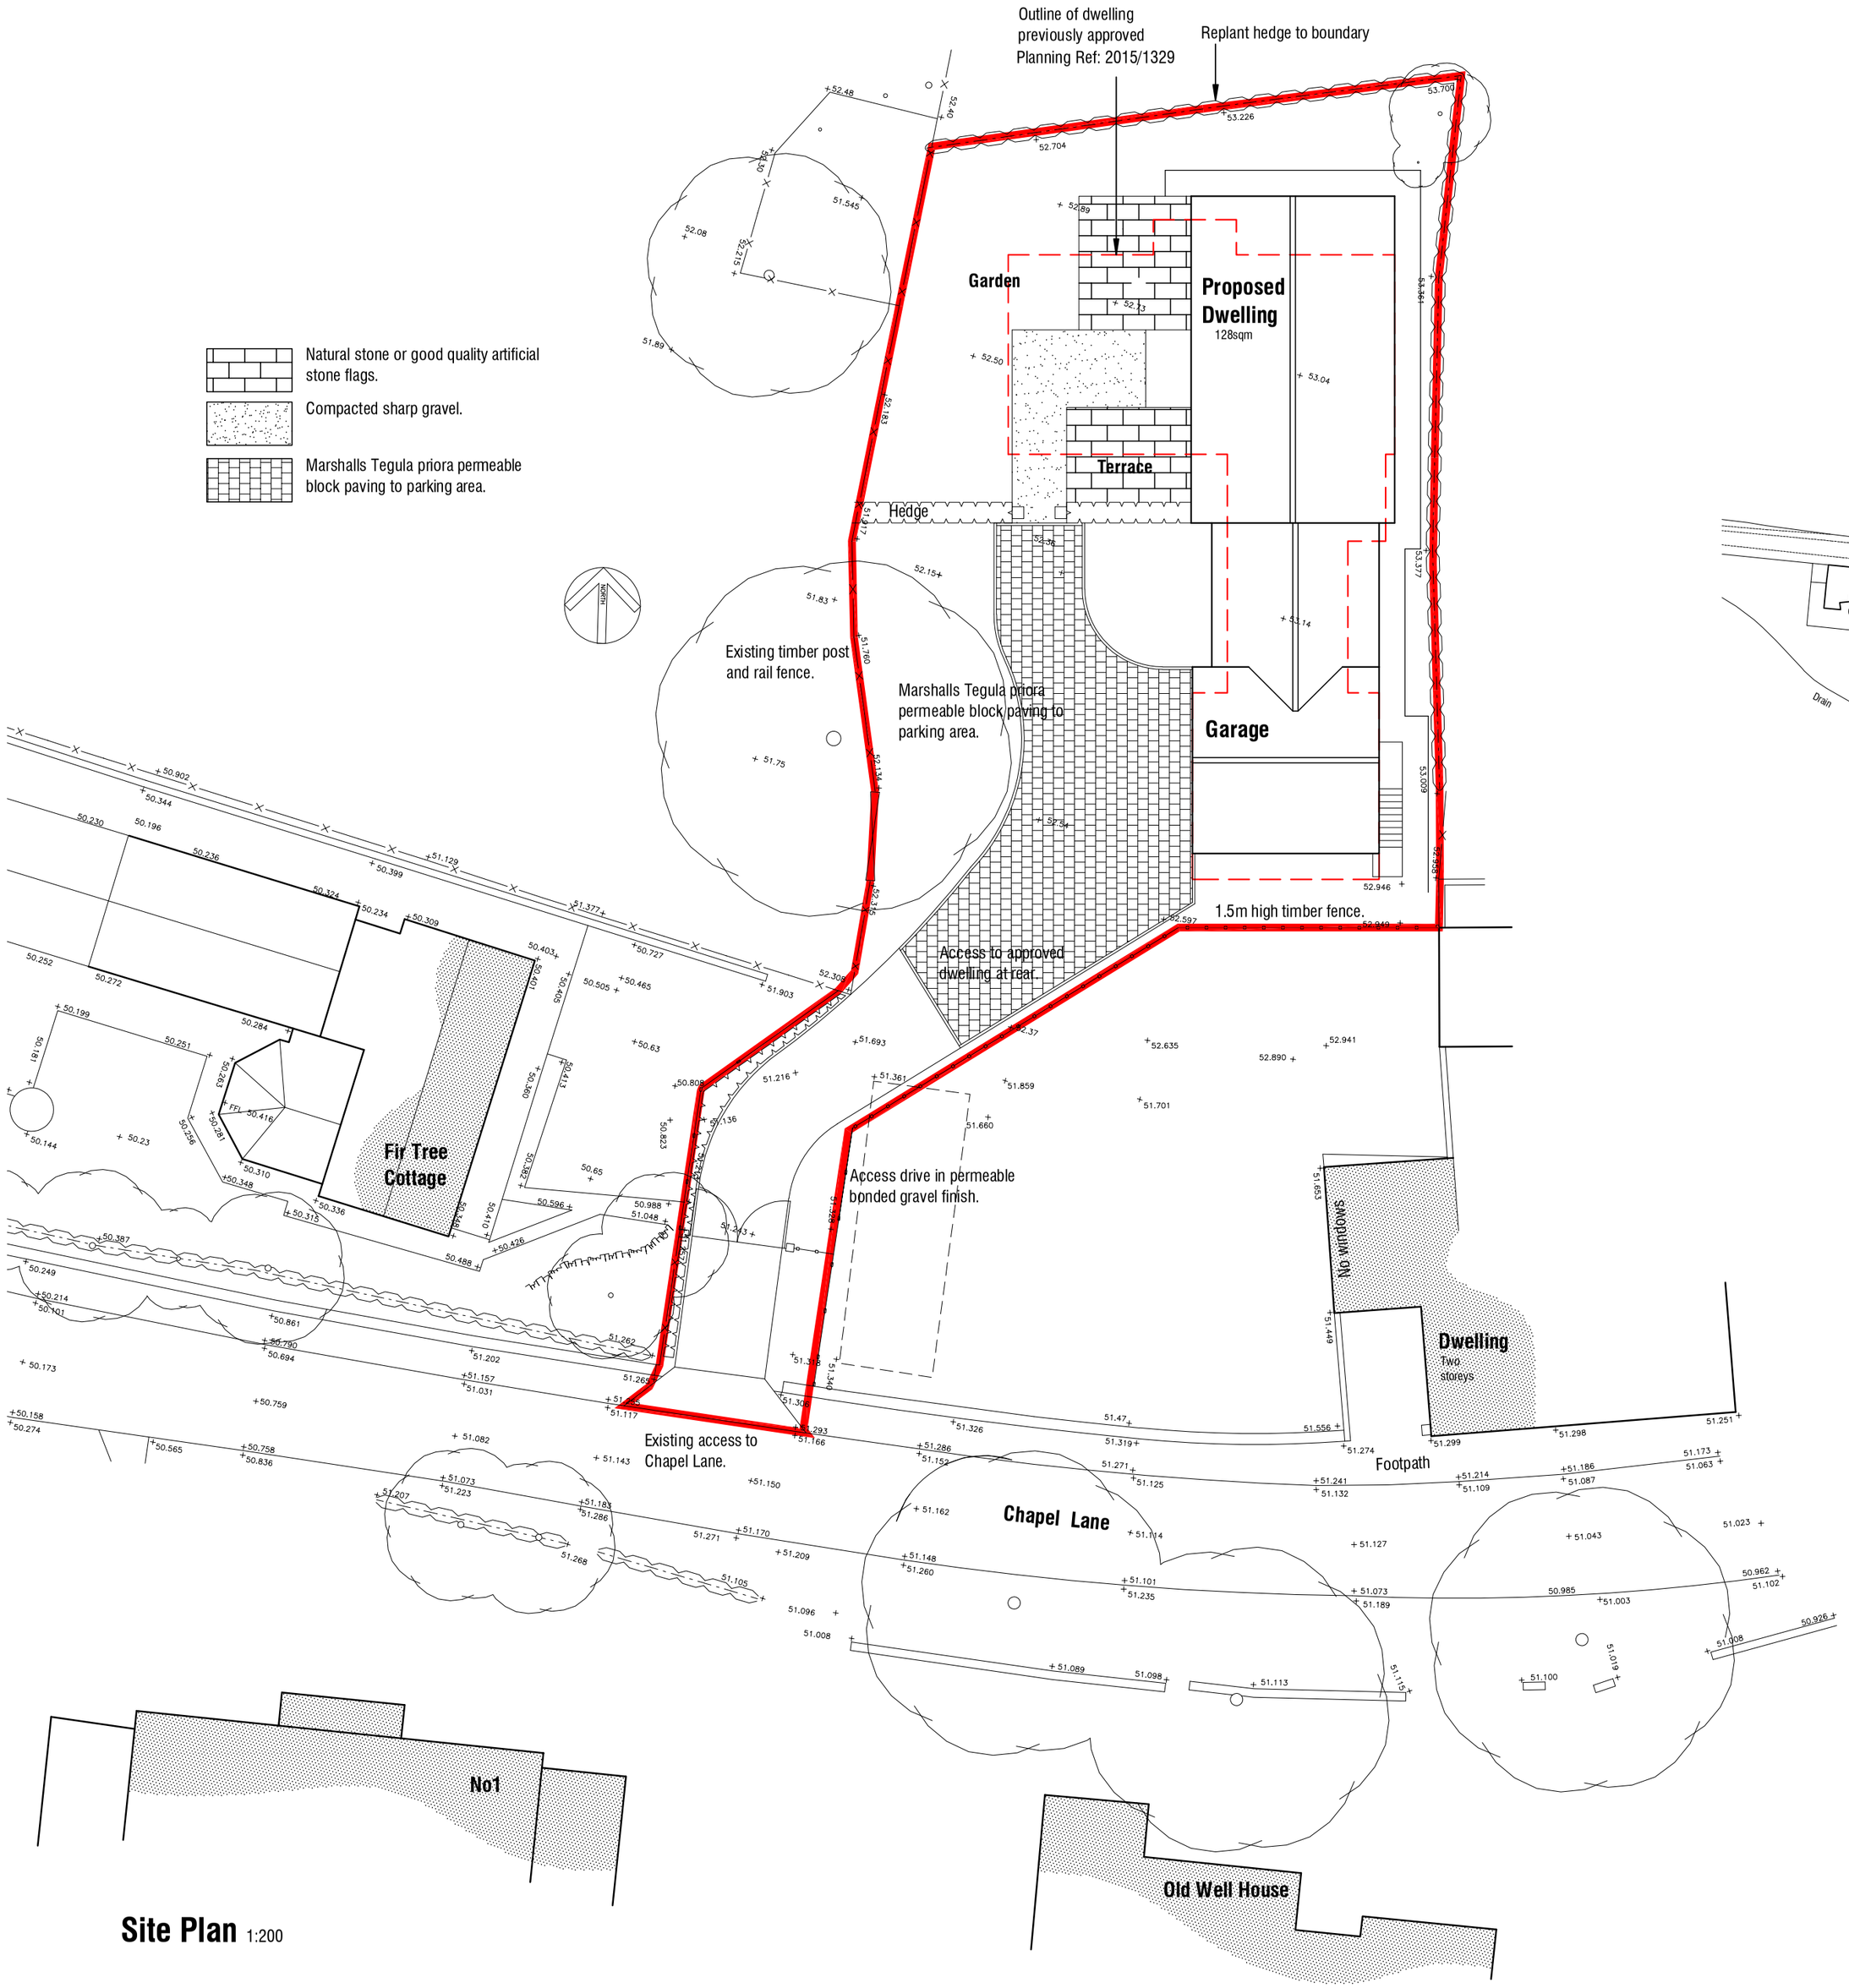

Site Plan 1:200

Site Location Plan 1:250

Rev H 22.03.2018 - Amend pitch line over garage to match elevations.
Rev G 10.11.2017 - Amend boundary.
Rev F 30.10.2017 - Amend Layout.

PROPOSED NEW DWELLING
CHAPEL LANE
BILLINGLEY

PROPOSALS

PLANS & ELEVATIONS

mboothdesign
architectural design and building consultants

Fairfield House
Barnsley S70 2FL
T: 01226 286256
M: 07881898300
E: mboothdesign@btconnect.com

Scale	1:200 1:1250@ A2	Drawn	MJB
Date	JULY 2017	Ref.	12.44
Dwg No.	P10	Rev.	H

0cm 2cm 4cm

Copyright mboothdesign Ltd. All dimensions in millimeters unless otherwise stated. Dimensions for setting out in existing buildings are to be checked and verified on site.