
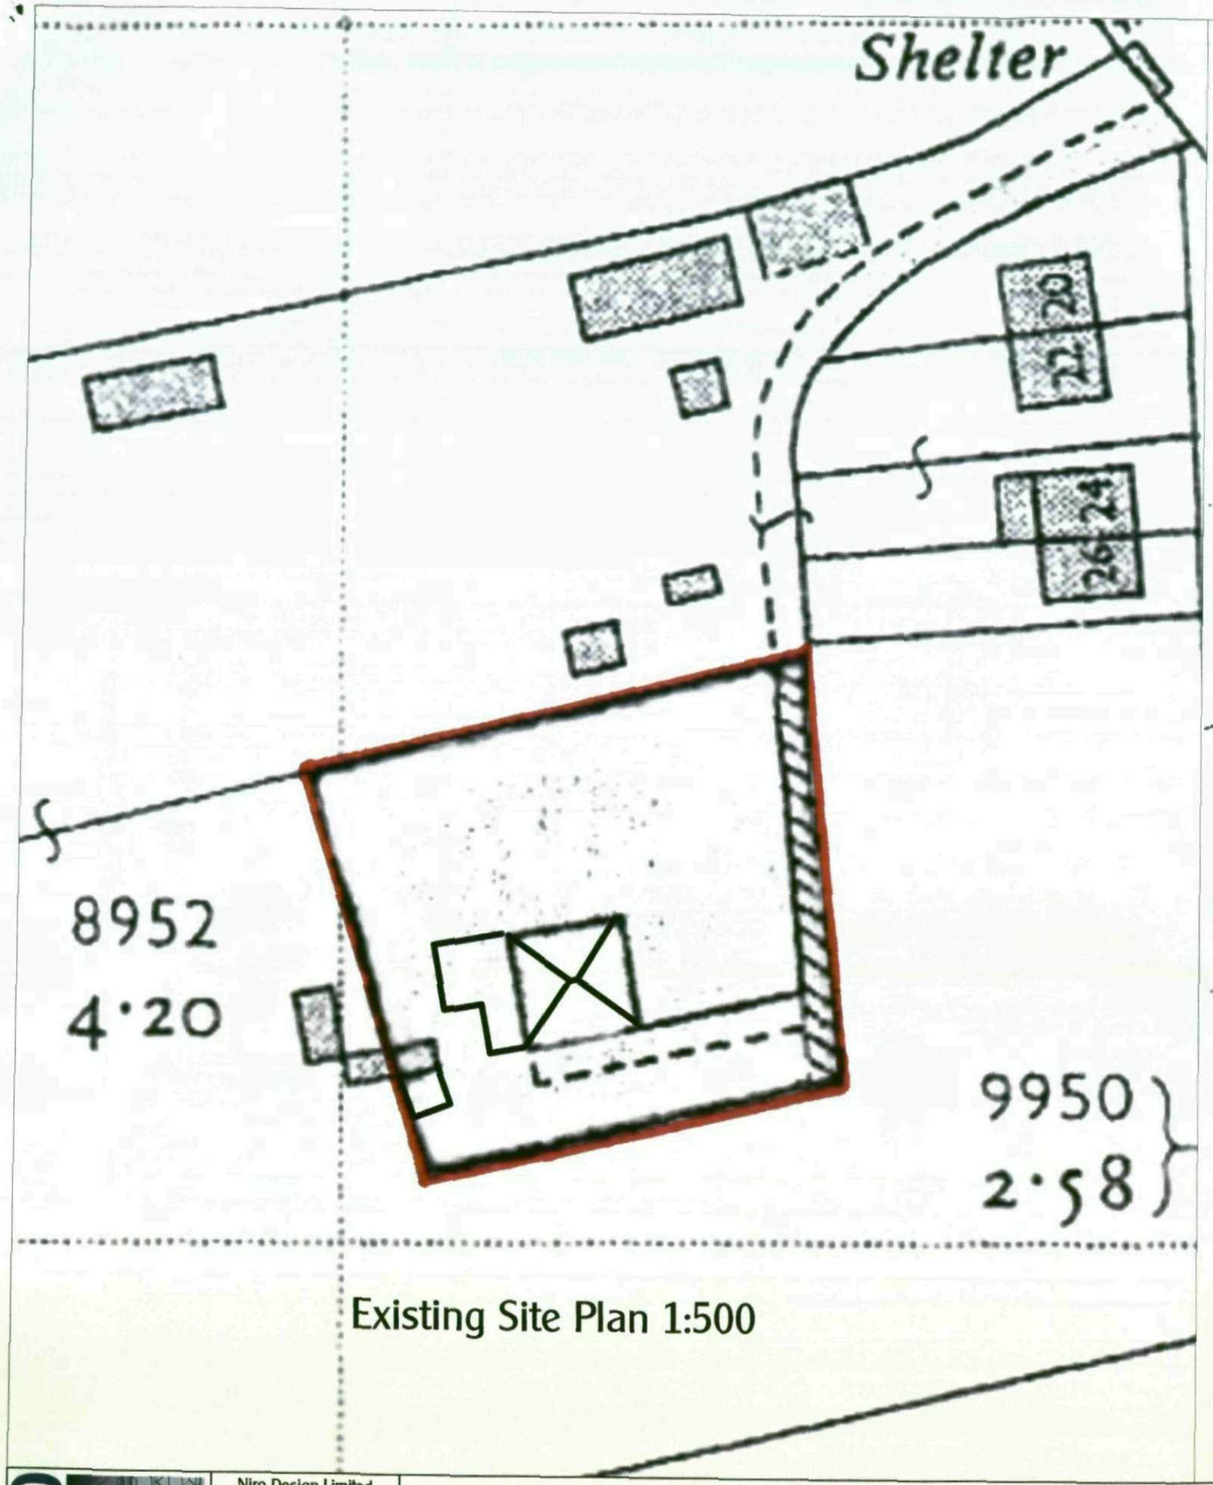


Existing Site Plan 1:500

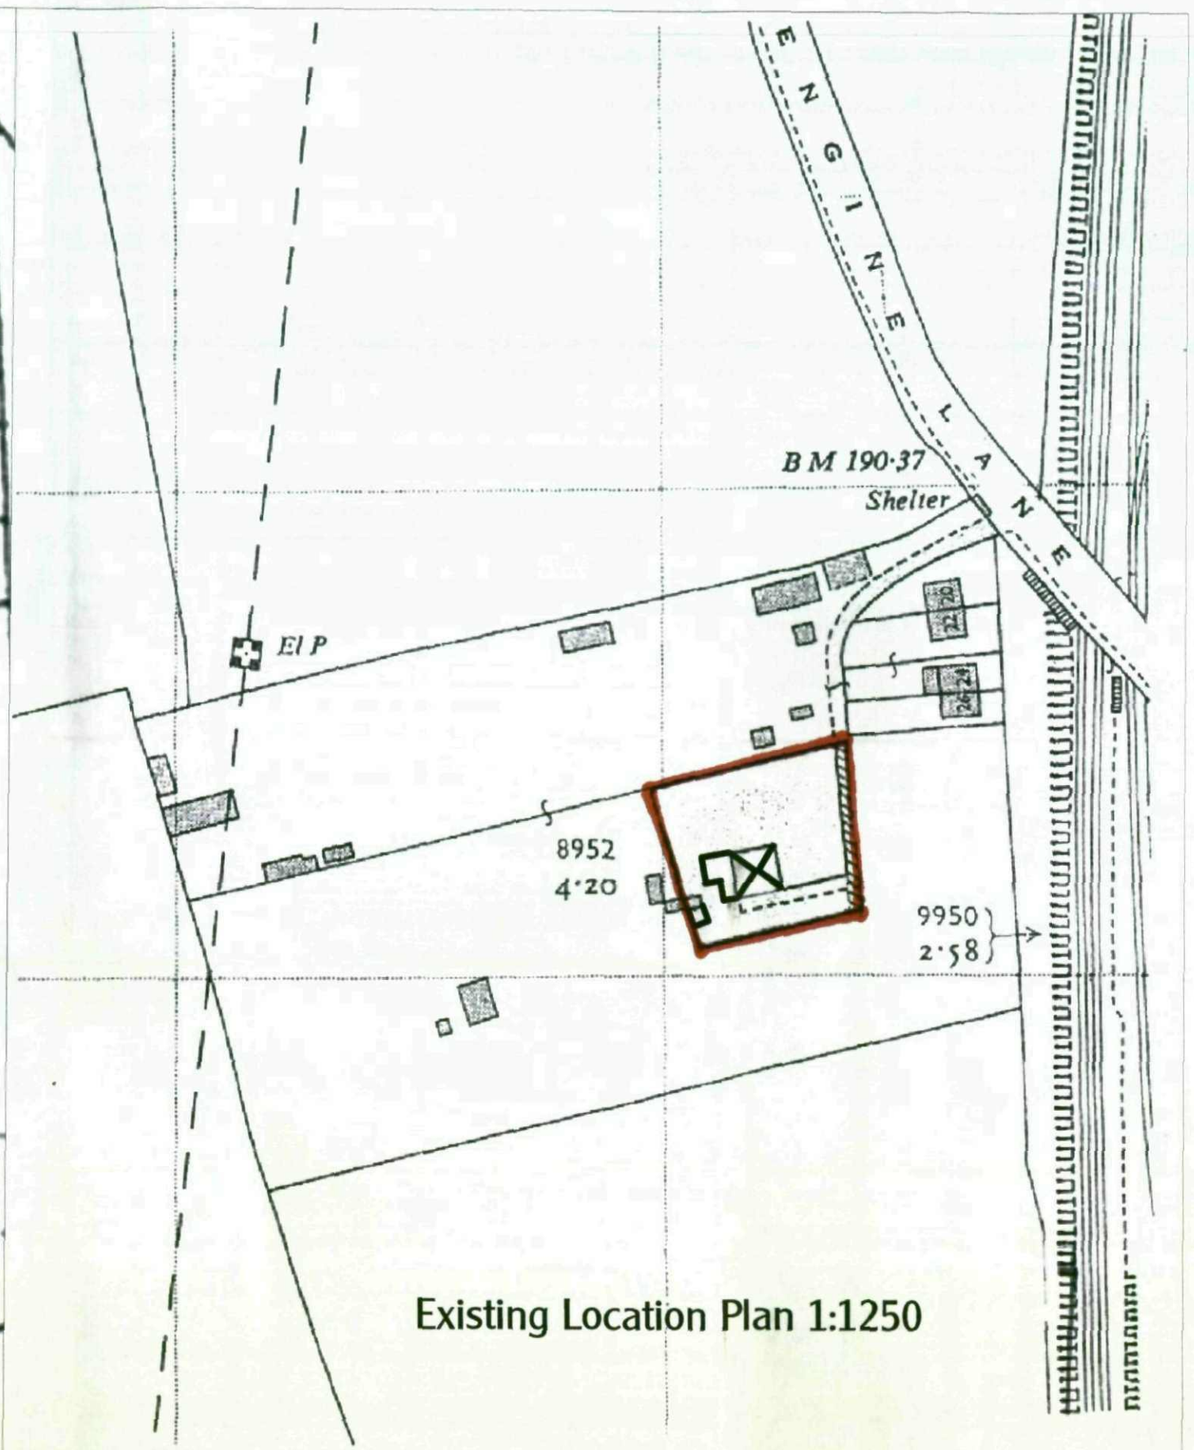

Existing Location Plan 1:1250

NIRO DESIGN


Niro Design Limited
7 Town Lands Close
Wombwell
Barnsley
S73 0BQ

Mobile: 07972 577418
info@nirodesign.co.uk
www.nirodesign.co.uk

General Notes

1) To be read in conjunction with all other Drawings.
2) Do not scale from this drawing. Check all dimensions on site and report any discrepancies immediately.

Job Address:	28 Engine Lane Shafton Barnsley South Yorkshire
Client Name:	Mr & Mrs Kirk
Drawing Name:	Existing Location Plans
Date:	14/08/08
Scale:	As Above
Job no:	080702
Drawn by:	L Ward
Drawing No:	EL-01

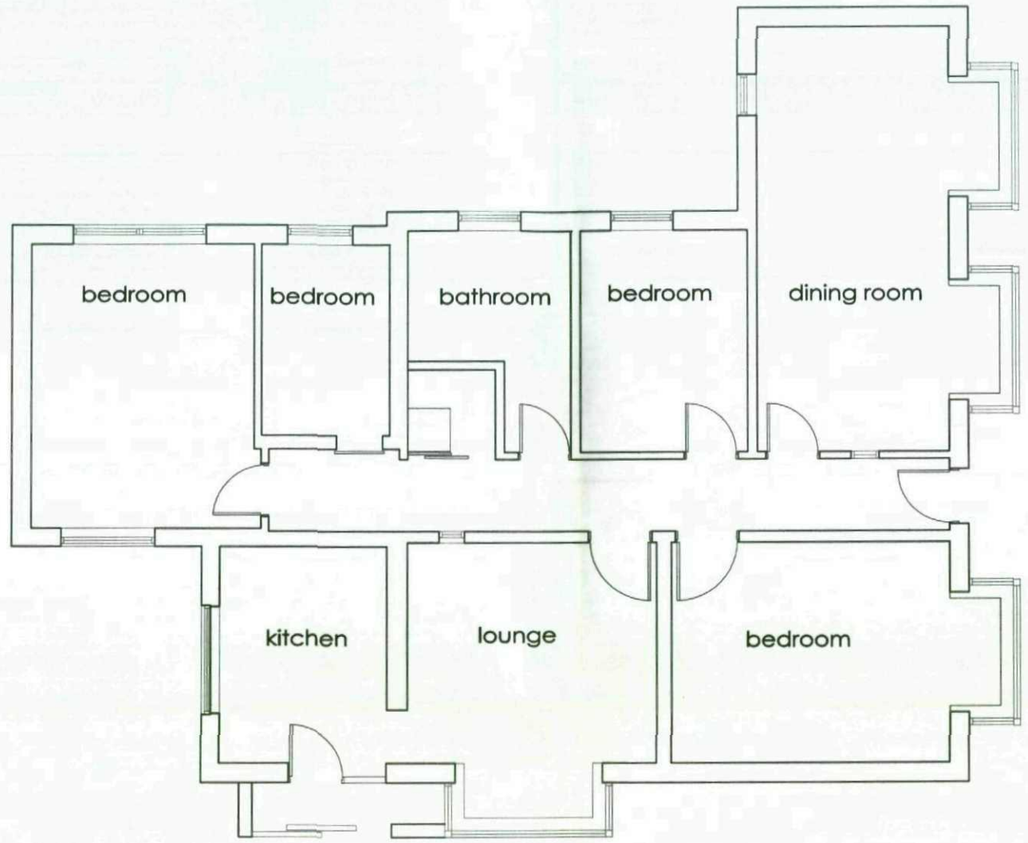

Existing Ground Floor Plan

NIRO DESIGN

Niro Design Limited
7 Town Lands Close
Wombwell
Barnsley
S73 0BQ


Mobile: 07972 577418
info@nirodesign.co.uk
www.nirodesign.co.uk

General Notes

1) To be read in conjunction with all other Drawings.
2) Do not scale from this drawing. Check all dimensions on site and report any discrepancies immediately.

Job Address:	28 Engine Lane Shafton Barnsley South Yorkshire
Client Name:	Mr & Mrs Kirk
Drawing Name:	Existing Ground Floor Plan

Date:	14/08/08
Scale:	1:100
Job no:	080702
Drawn by:	L Ward
Drawing No:	EP-01

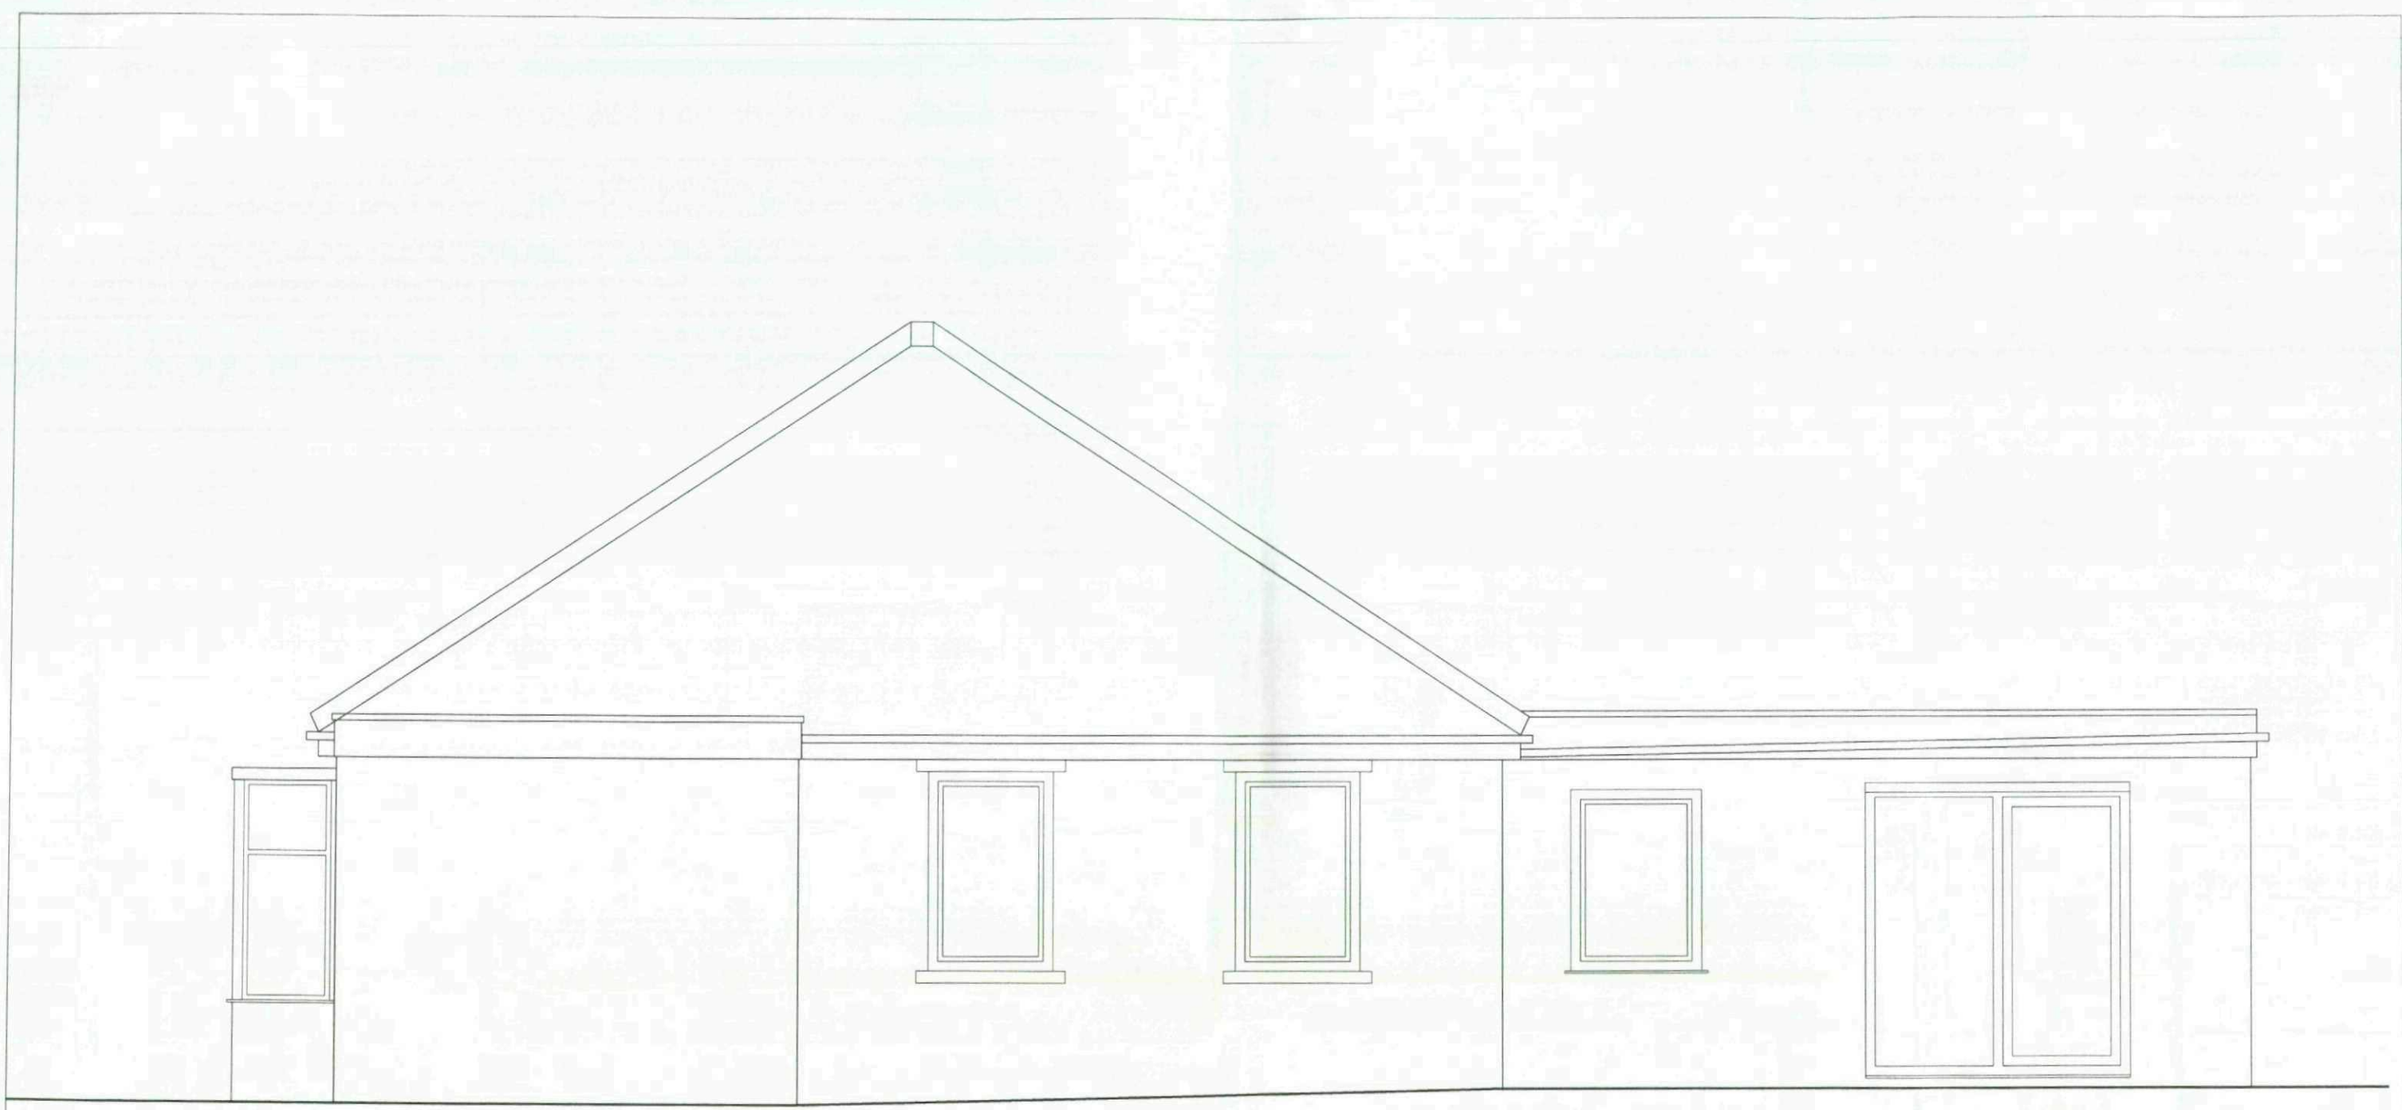

Existing North Elevation

NIRO DESIGN

Niro Design Limited
7 Town Lands Close
Wombwell
Barnsley
S73 0BQ

Mobile: 07972 577418
info@nirodesign.co.uk
www.nirodesign.co.uk

General Notes

1) To be read in conjunction with all other Drawings.
2) Do not scale from this drawing. Check all dimensions on site and report any discrepancies immediately.

Job Address:	28 Engine Lane Shafton Barnsley South Yorkshire
Client Name:	Mr & Mrs Kirk
Drawing Name:	Existing North Elevation

Date:	14/08/08
Scale:	1:50
Job no:	080702
Drawn by:	L Ward
Drawing No:	EE-01



Existing East Elevation

NIRO DESIGN

Niro Design Limited
7 Town Lands Close
Wombwell
Barnsley
S73 0BQ

Mobile: 07972 577418
info@nirodesign.co.uk
www.nirodesign.co.uk

General Notes

1) To be read in conjunction with all other Drawings.
2) Do not scale from this drawing. Check all dimensions on site and report any discrepancies immediately.

Job Address:	28 Engine Lane Shafton Barnsley South Yorkshire
Client Name:	Mr & Mrs Kirk
Drawing Name:	Existing East Elevation

Date:	14/08/08
Scale:	1:50
Job no:	080702
Drawn by:	L Ward
Drawing No:	EE-02



Existing South Elevation

NIRO DESIGN

Niro Design Limited
7 Town Lands Close
Wombwell
Barnsley
S73 0BQ


Mobile: 07972 577418
info@nirodesign.co.uk
www.nirodesign.co.uk

General Notes

1) To be read in conjunction with all other Drawings.
2) Do not scale from this drawing. Check all dimensions on site and report any discrepancies immediately.

Job Address:	28 Engine Lane Shafton Barnsley South Yorkshire
Client Name:	Mr & Mrs Kirk
Drawing Name:	Existing South Elevation

Date:	14/08/08
Scale:	1:50
Job no:	080702
Drawn by:	L Ward
Drawing No:	EE-03

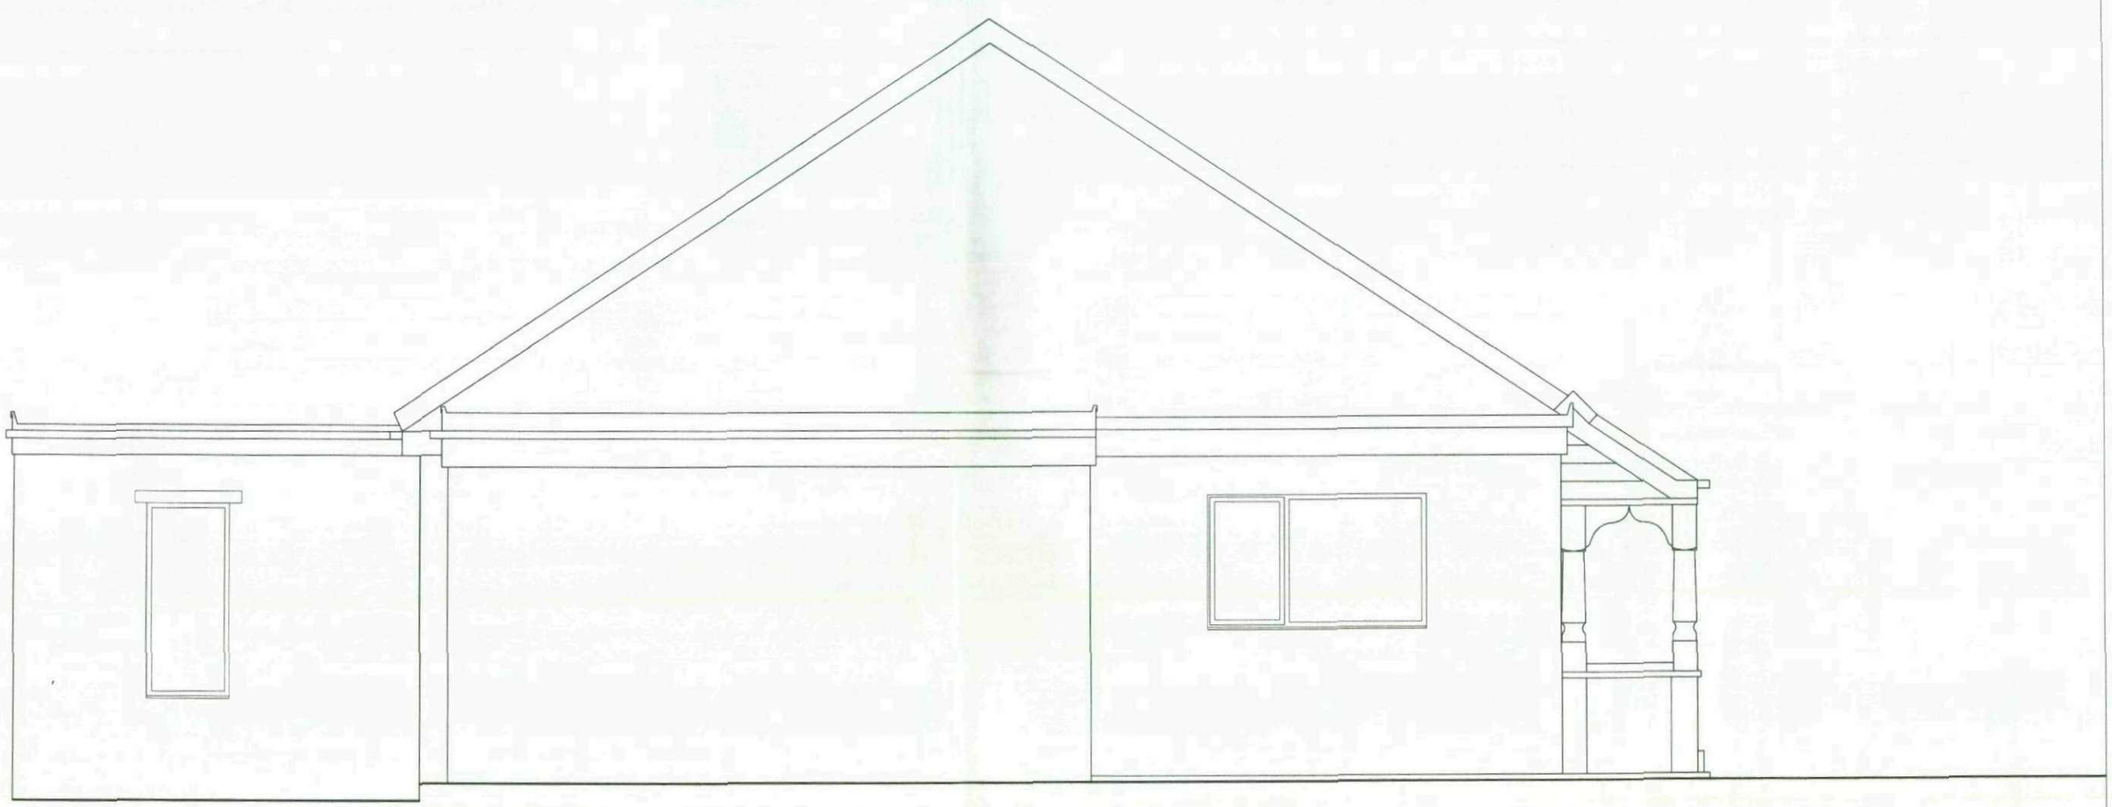

Existing West Elevation

NIRO DESIGN

Niro Design Limited
7 Town Lands Close
Wombwell
Barnsley
S73 0BQ


Mobile: 07972 577418
info@nirodesign.co.uk
www.nirodesign.co.uk

General Notes

1) To be read in conjunction with all other Drawings.
2) Do not scale from this drawing. Check all dimensions on site and report any discrepancies immediately.

Job Address:	28 Engine Lane Shafton Barnsley South Yorkshire
Client Name:	Mr & Mrs Kirk
Drawing Name:	Existing West Elevation

Date:	14/08/08
Scale:	1:50
Job no:	080702
Drawn by:	L Ward
Drawing No:	EE-04

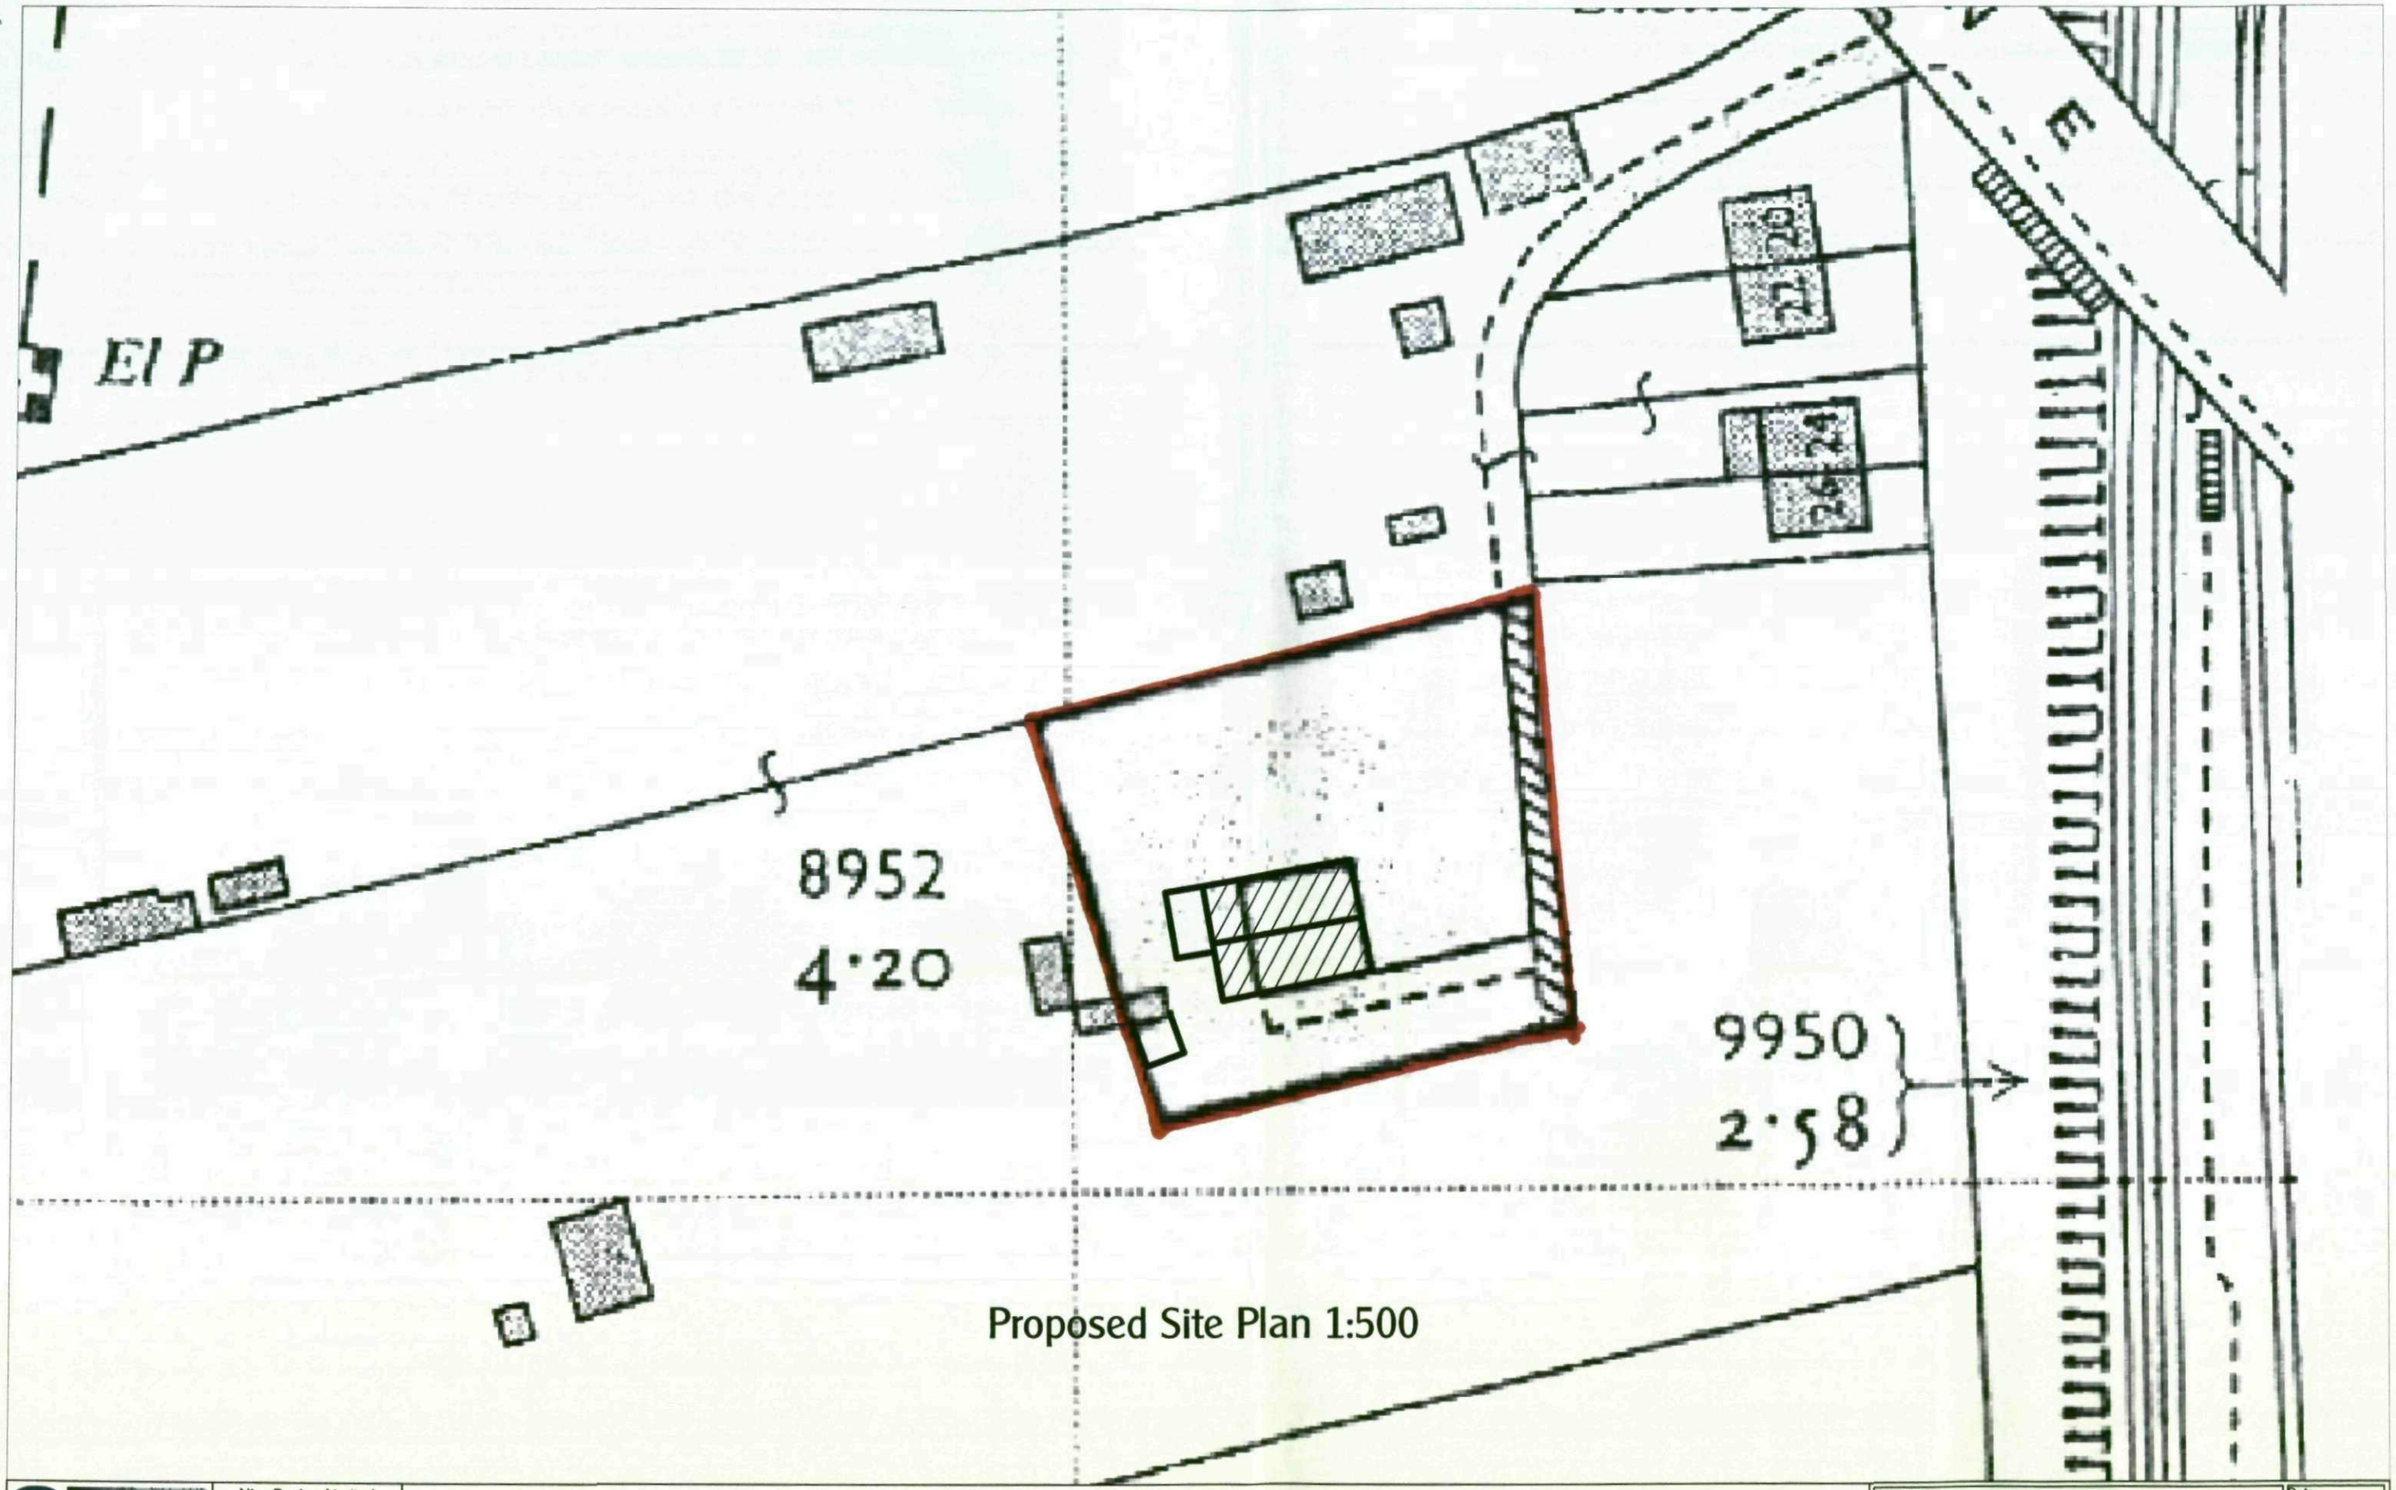

Proposed Site Plan 1:500

NIRO DESIGN


Niro Design Limited
7 Town Lands Close
Wombwell
Barnsley
S73 0BQ

Mobile: 07972 577418
info@nirodesign.co.uk
www.nirodesign.co.uk

General Notes

1) To be read in conjunction with all other Drawings.
2) Do not scale from this drawing. Check all dimensions on site and report any discrepancies immediately.

Job Address:	28 Engine Lane Shafton Barnsley South Yorkshire
Client Name:	Mr & Mrs Kirk
Drawing Name:	Proposed Location Plans
Date:	14/08/08
Scale:	As Above
Job no:	080702
Drawn by:	L Ward
Drawing No:	PL-01

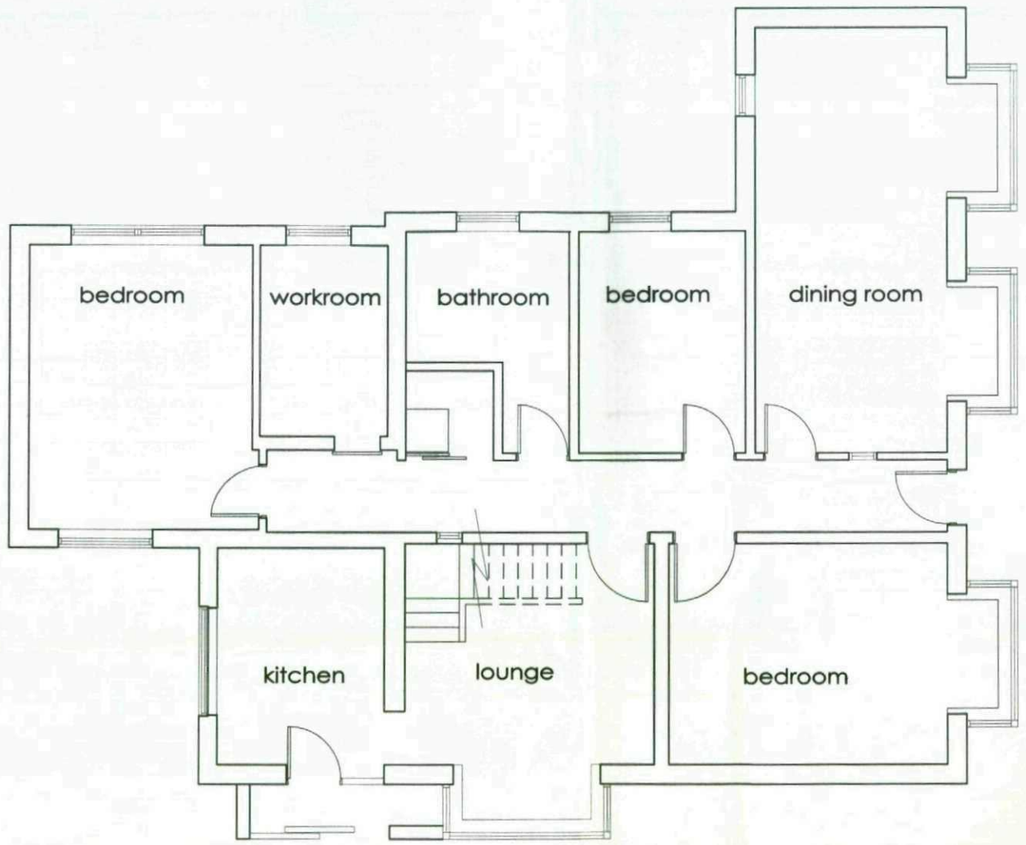

Proposed Ground Floor Plan

NIRO DESIGN

Niro Design Limited
7 Town Lands Close
Wombwell
Barnsley
S73 0BQ


Mobile: 07972 577418
info@nirodesign.co.uk
www.nirodesign.co.uk

General Notes

1) To be read in conjunction with all other Drawings.
2) Do not scale from this drawing. Check all dimensions on site and report any discrepancies immediately.

Job Address:	28 Engine Lane Shafton Barnsley South Yorkshire
Client Name:	Mr & Mrs Kirk
Drawing Name:	Proposed Ground floor Plan

Date:	14/08/08
Scale:	1:100
Job no:	080702
Drawn by:	L. Ward
Drawing No:	PP-01

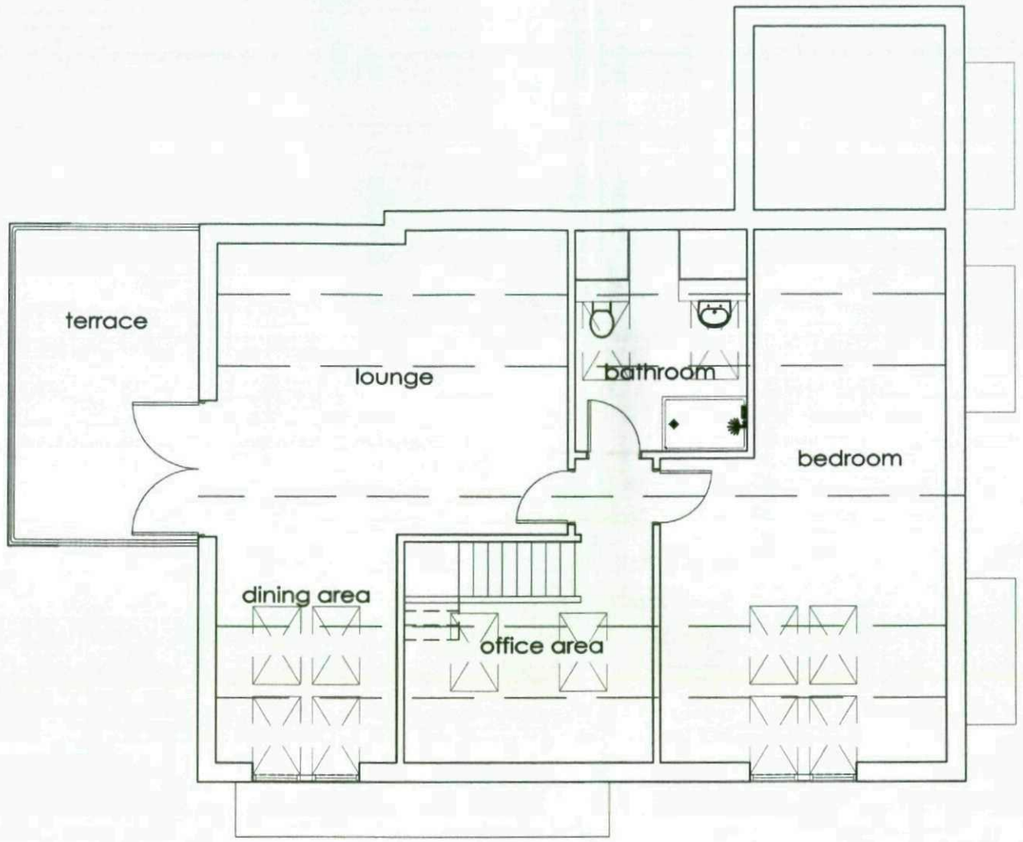

Proposed First Floor Plan

NIRO DESIGN

Niro Design Limited
7 Town Lands Close
Wombwell
Barnsley
S73 0BQ


Mobile: 07972 577418
info@nirodesign.co.uk
www.nirodesign.co.uk

General Notes

1) To be read in conjunction with all other Drawings.
2) Do not scale from this drawing. Check all dimensions on site and report any discrepancies immediately.

Job Address:	28 Engine Lane Shafton Barnsley South Yorkshire
Client Name:	Mr & Mrs Kirk
Drawing Name:	Proposed First Floor Plan

Date:	14/08/08
Scale:	1:100
Job no:	080702
Drawn by:	L. Ward
Drawing No:	PP-02

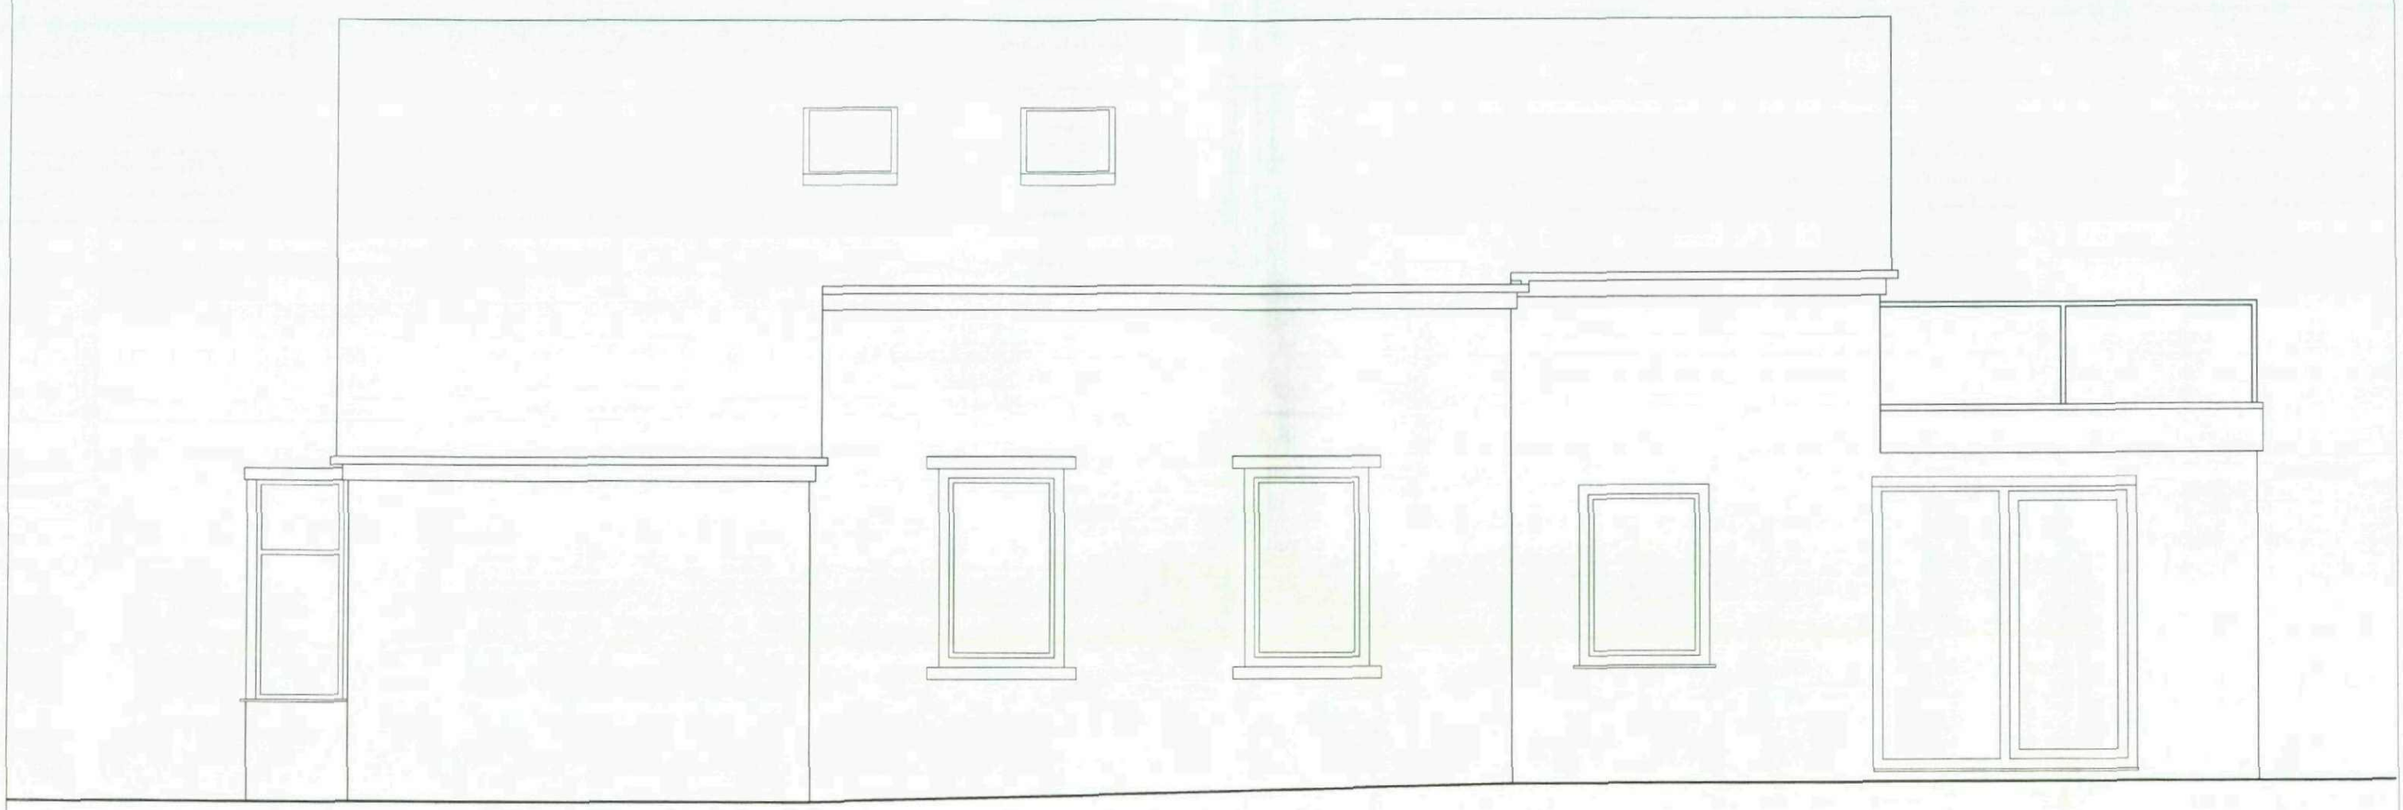

Proposed North Elevation

NIRO DESIGN

Niro Design Limited
7 Town Lands Close
Wombwell
Barnsley
S73 0BQ

Mobile: 07972 577418
info@nirodesign.co.uk
www.nirodesign.co.uk

General Notes

1) To be read in conjunction with all other Drawings.
2) Do not scale from this drawing. Check all dimensions on site and report any discrepancies immediately.

Job Address:	28 Engine Lane Shafton Barnsley South Yorkshire
Client Name:	Mr & Mrs Kirk
Drawing Name:	Proposed North Elevation
Date:	14/08/08
Scale:	1:50
Job no:	080702
Drawn by:	L Ward
Drawing No:	PE-01



Proposed East Elevation

NIRO DESIGN

Niro Design Limited
7 Town Lands Close
Wombwell
Barnsley
S73 0BQ

Mobile: 07972 577418
info@nirodesign.co.uk
www.nirodesign.co.uk

General Notes

1) To be read in conjunction with all other Drawings.
2) Do not scale from this drawing. Check all dimensions on site and report any discrepancies immediately.

Job Address:	28 Engine Lane Shafton Barnsley South Yorkshire
Client Name:	Mr & Mrs Kirk
Drawing Name:	Proposed East Elevation

Date:	14/08/08
Scale:	1:50
Job no:	080702
Drawn by:	L Ward
Drawing No:	PE-02



Proposed South Elevation

NIRO DESIGN

Niro Design Limited
7 Town Lands Close
Wombwell
Barnsley
S73 0BQ

Mobile: 07972 577418
info@nirodesign.co.uk
www.nirodesign.co.uk

General Notes

1) To be read in conjunction with all other Drawings.
2) Do not scale from this drawing. Check all dimensions on site and report any discrepancies immediately.

Job Address:	28 Engine Lane Shafton Barnsley South Yorkshire
Client Name:	Mr & Mrs Kirk
Drawing Name:	Proposed South Elevation

Date:	14/08/08
Scale:	1:50
Job no:	080702
Drawn by:	L Ward
Drawing No:	PE-03



Proposed West Elevation

NIRO DESIGN

Niro Design Limited
7 Town Lands Close
Wombwell
Barnsley
S73 0BQ

Mobile: 07972 577418
info@nirodesign.co.uk
www.nirodesign.co.uk

General Notes

1) To be read in conjunction with all other Drawings.
2) Do not scale from this drawing. Check all dimensions on site and report any discrepancies immediately.

Job Address:	28 Engine Lane Shafton Barnsley South Yorkshire
Client Name:	Mr & Mrs Kirk
Drawing Name:	Proposed West Elevation

Date:	14/08/08
Scale:	1:50
Job no:	080702
Drawn by:	L Ward
Drawing No:	PE-04