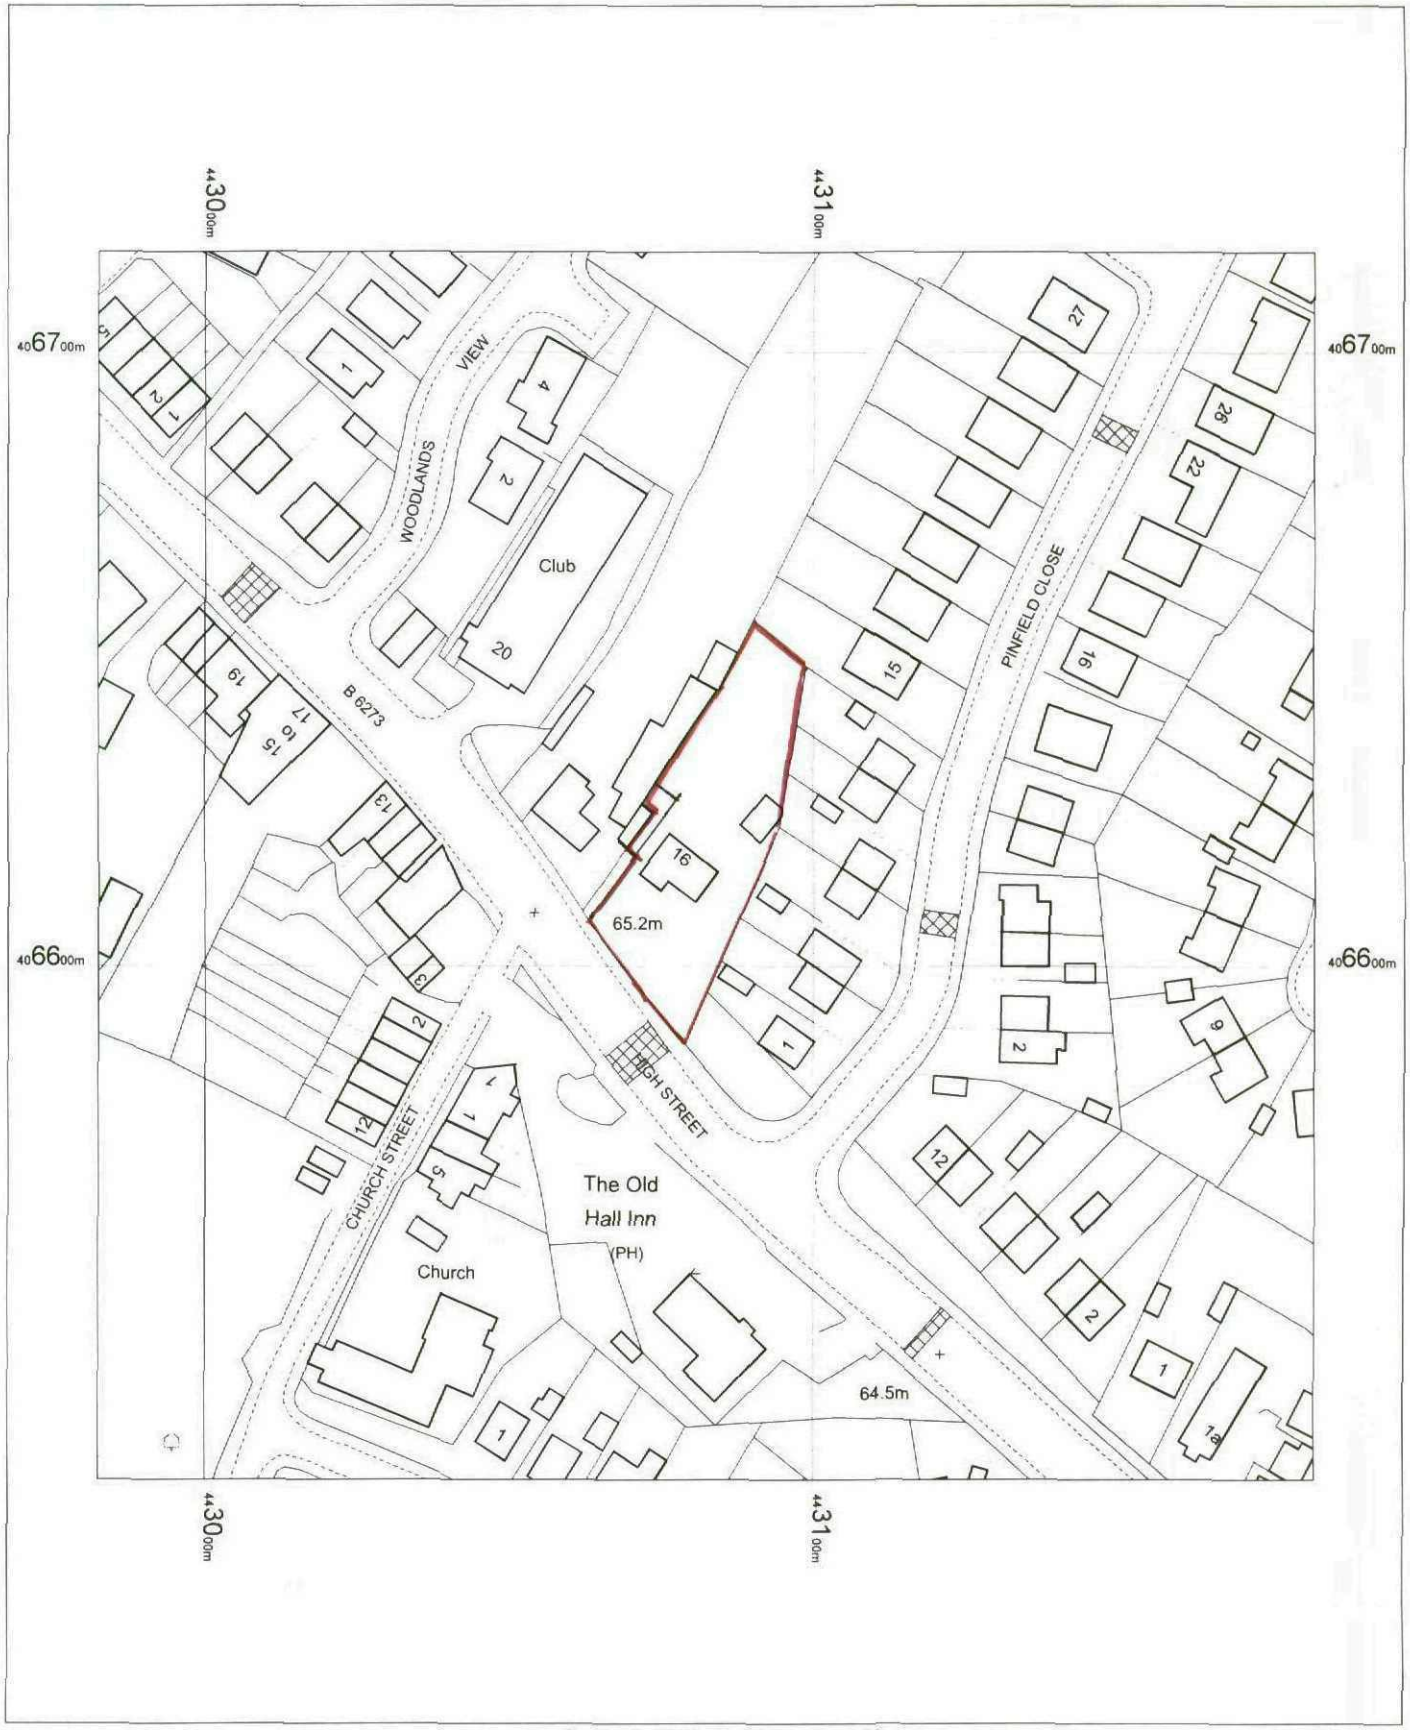


N

OS Mastermap
12 March 2012, ID: MDP-00135057
www.mapdataportal.co.uk

1:1250 scale print at A4, Centre: 443083 E, 406616 N

©Crown Copyright. Licence no. 100019980

Mapping sourced from Ordnance Survey

Photarc Surveys Ltd

Tel: 0800 083 1009
maps@photarc.co.uk
Beech House, 15 Beech Avenue, HARROGATE, HG2 8DS