
(1)

LEFT SIDE ELEVATION

SCALE 1:100

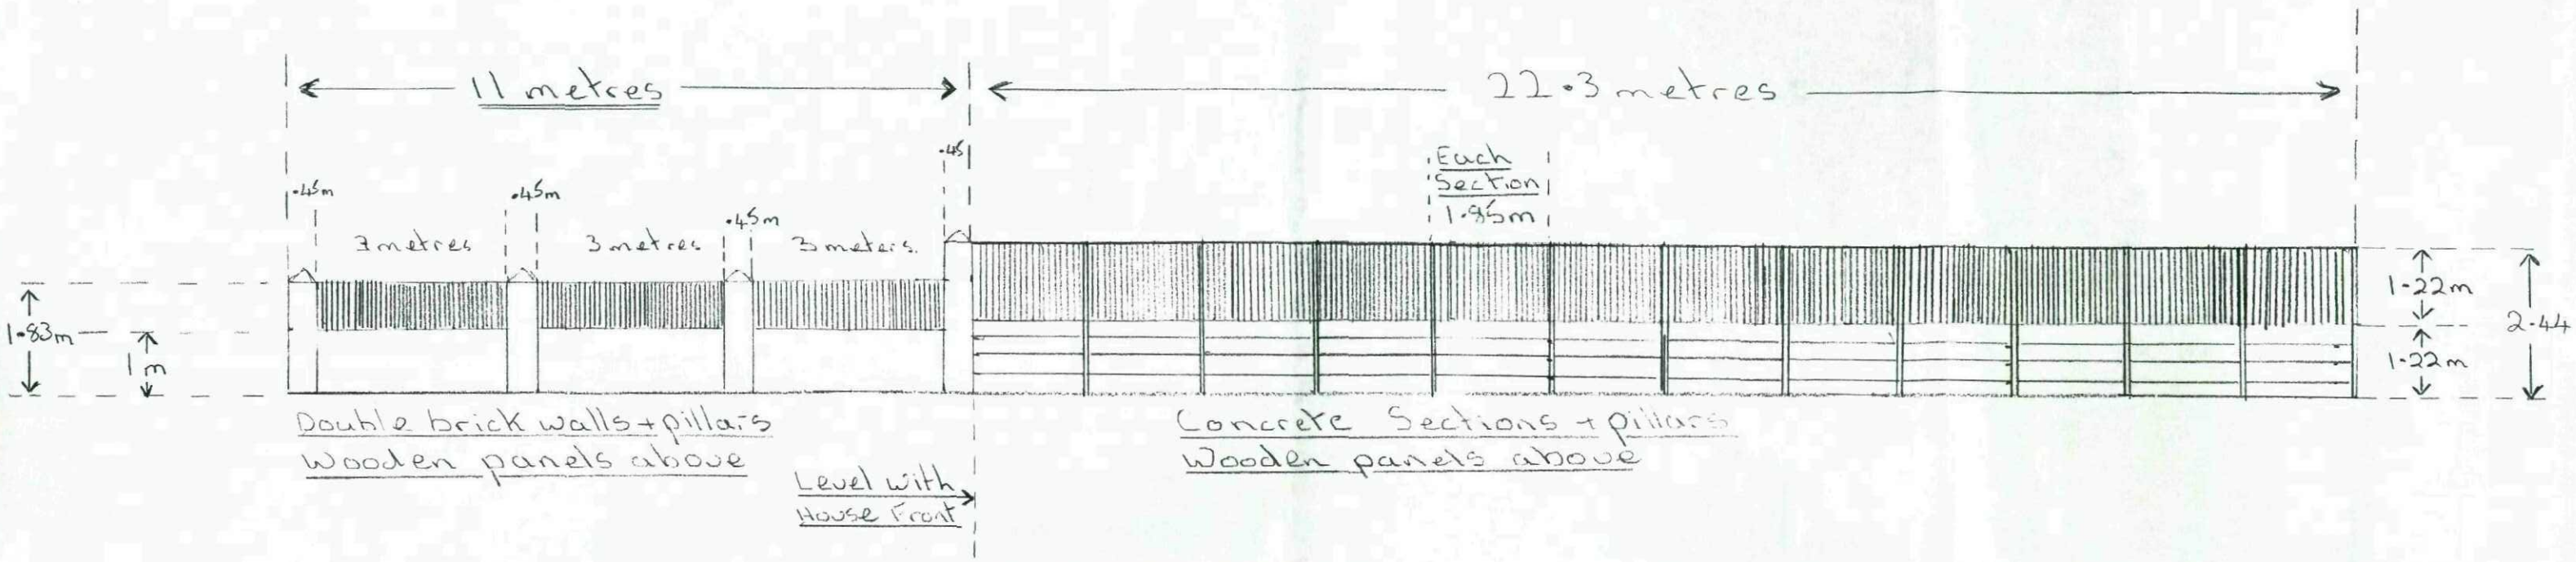

NB

RIGHT SIDE ELEVATION AS ABOVE

HOWEVER: OVERALL LENGTH IS LESS

BY 2·3 metres.

ADJUSTMENT TO BE MADE ON

CONCRETE SECTIONS WITH WOODEN PANELS