



Achieving excellence through brand implementation



Royston




Address: Royston, York

Drg: G_70365

Title: Ext Signage


Visual Status: For Review


Drg by: JG Date: 19.04.18

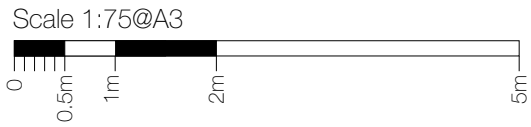

Proposed View

Front Elevation

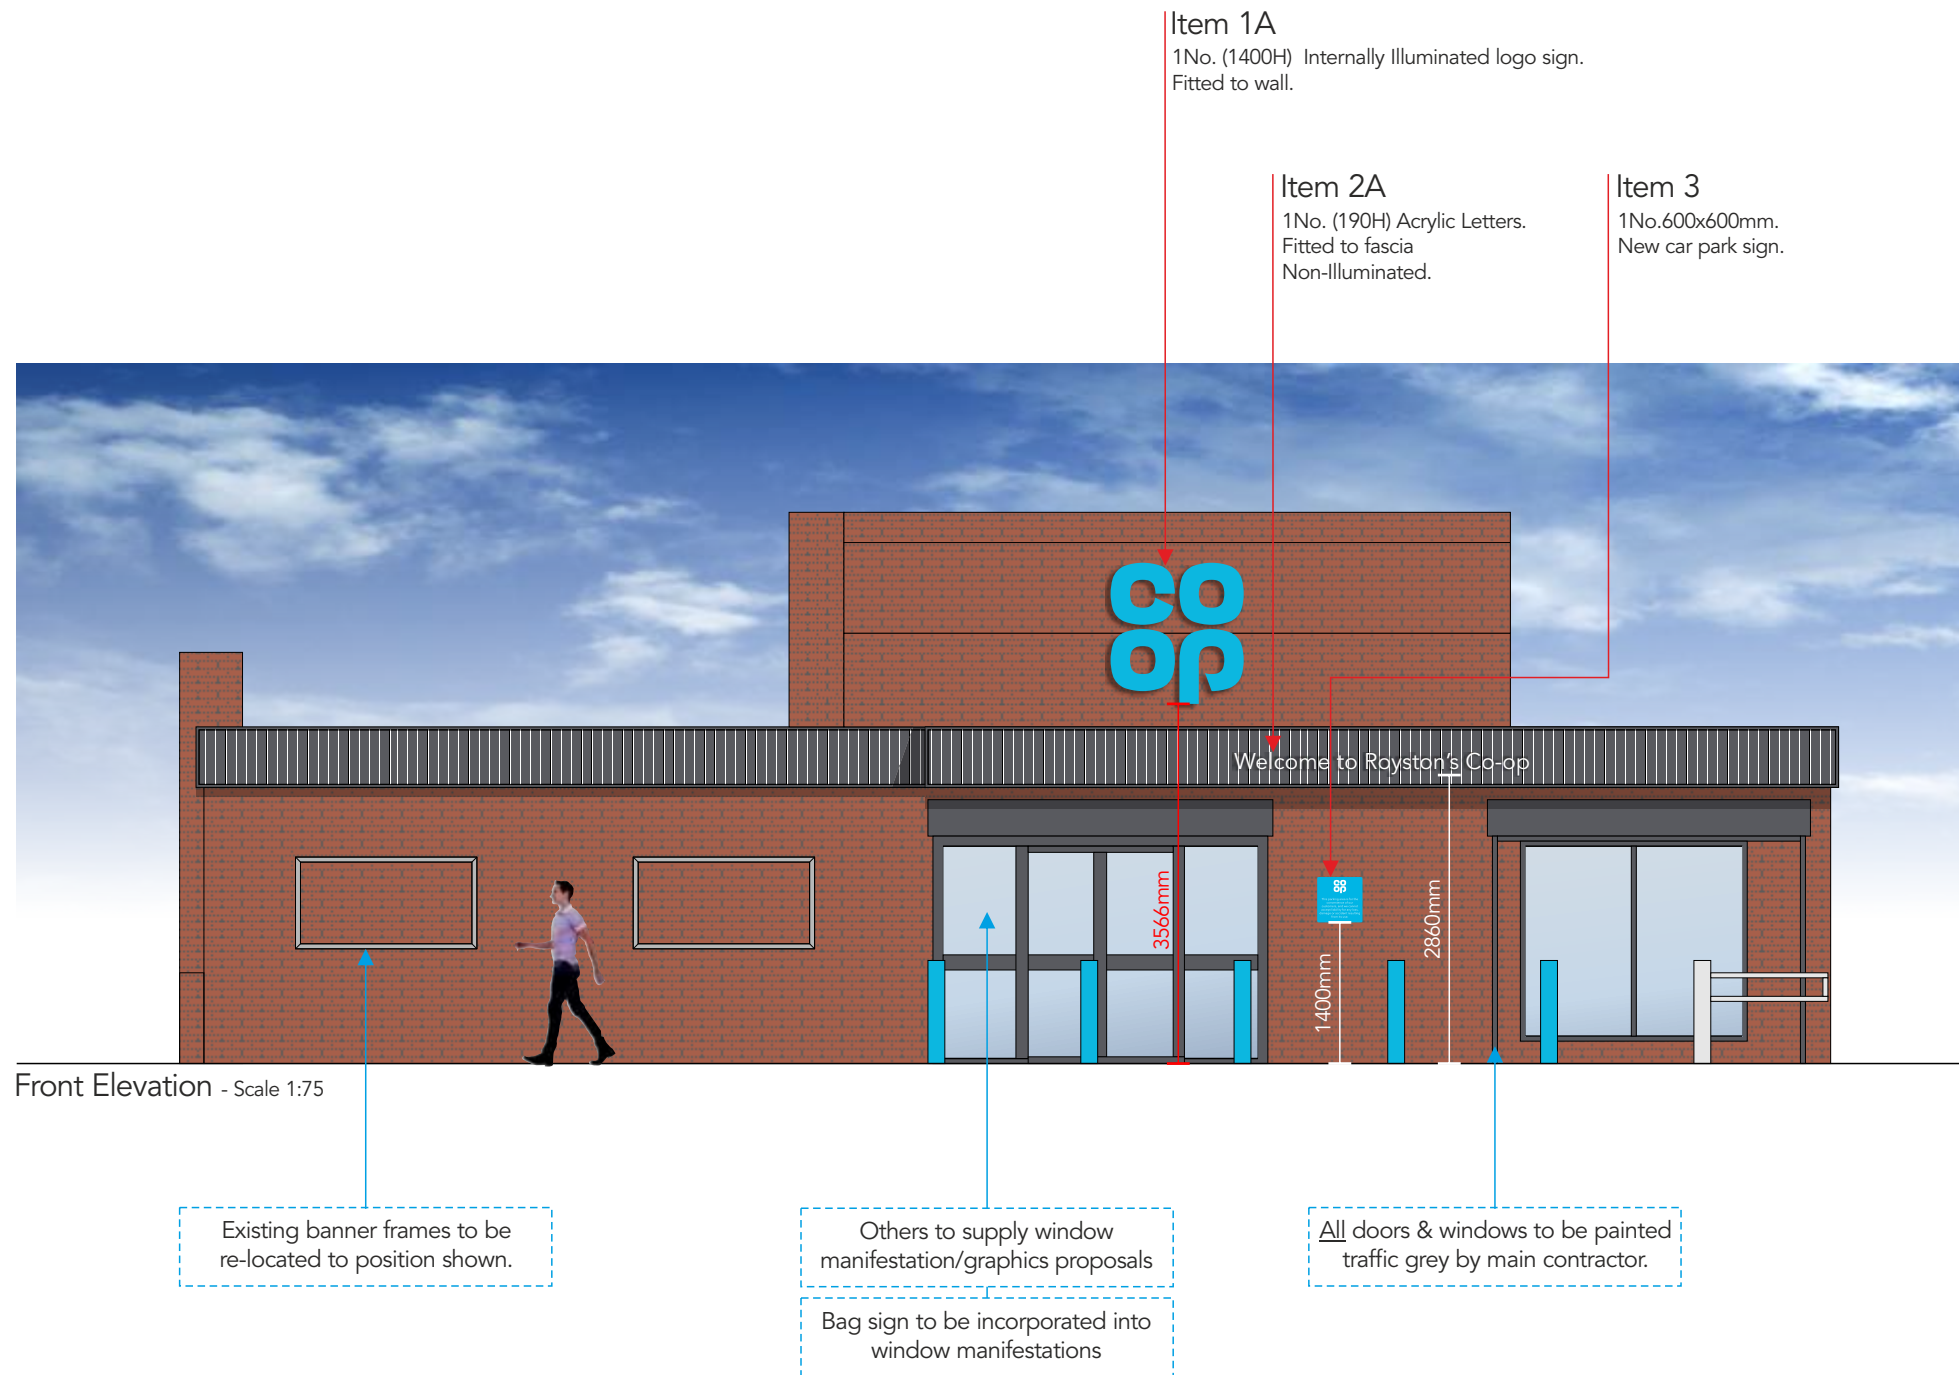

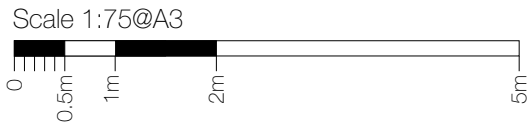

Proposed View

Side Elevation

Item 2B
2No. (233H) Acrylic letters.
Fitted to fascia.
Non-Illuminated.

Item 1B
1No. (1400H) Internally Illuminated logo sign.
Fitted to wall.




Side Elevation - Scale 1:75

Existing banner frames to be re-located to position shown.

ATM surround to be re-branded by others.

Store fascia name to be confirmed

All illuminated signs to have 5 amp switched fused spur behind sign location

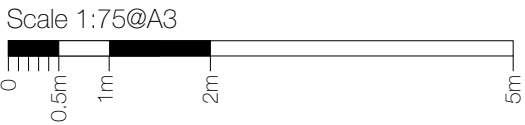

Proposed View

Rear Elevation




- Store fascia name to be confirmed
- All illuminated signs to have 5 amp switched fused spur behind sign location

Scale 1:15@A3




Items 1A & 1B

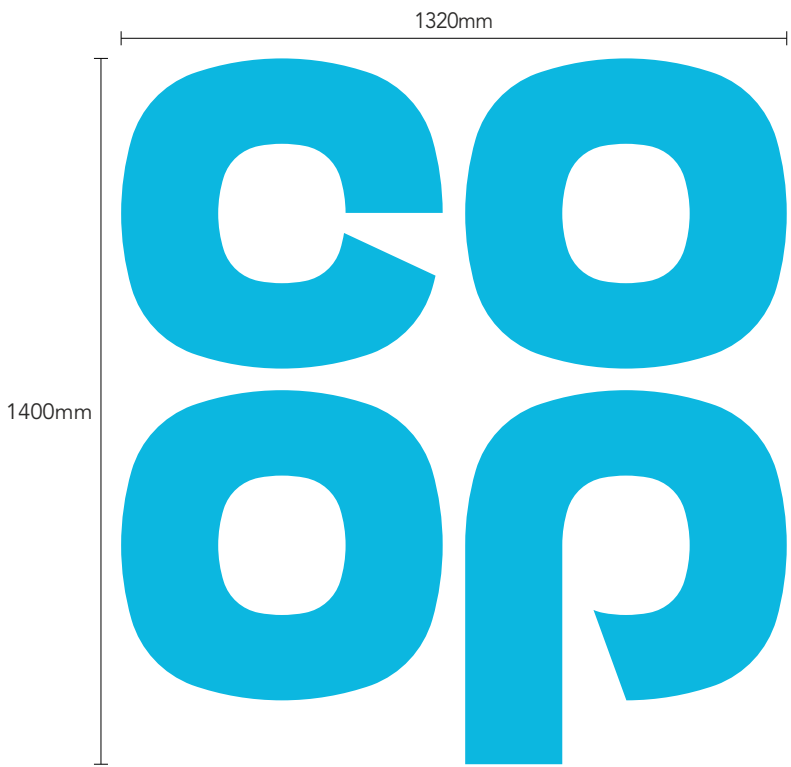

Items 1A&1B - scale 1:15@A3



1No. Steel mounted plate with individual built-up internally illuminated letters. Mounting plate to be 3mm mild steel fixed to building substrate with brass locator fixings. 3D built up letters to have aluminium sides, 75mm deep with 5mm Co-op blue acrylic faces. All visible edges, aluminium returns & mounting plate to be finished silver Ral 9006 60% gloss. Internally illuminated by means of white LEDs providing face illumination only.

Note: Electrical feed to be supplied to sign position by main contractor prior to installation.

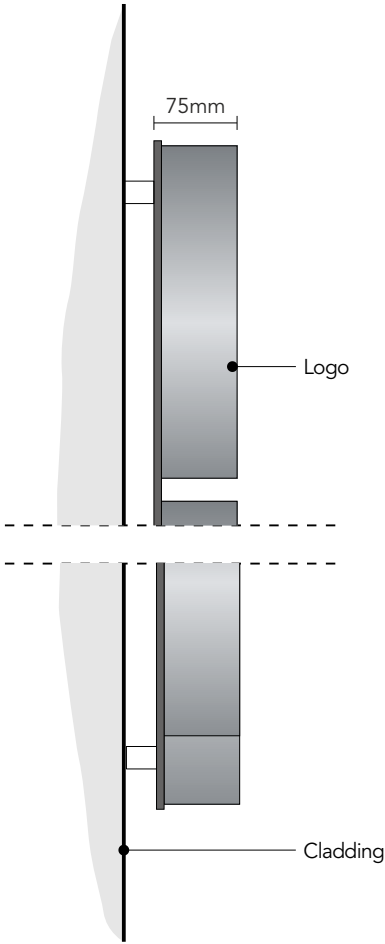


Section through Co-op
scale 1:5 @ A3

All illuminated signs to have 5 amp
switched fused spur behind sign location

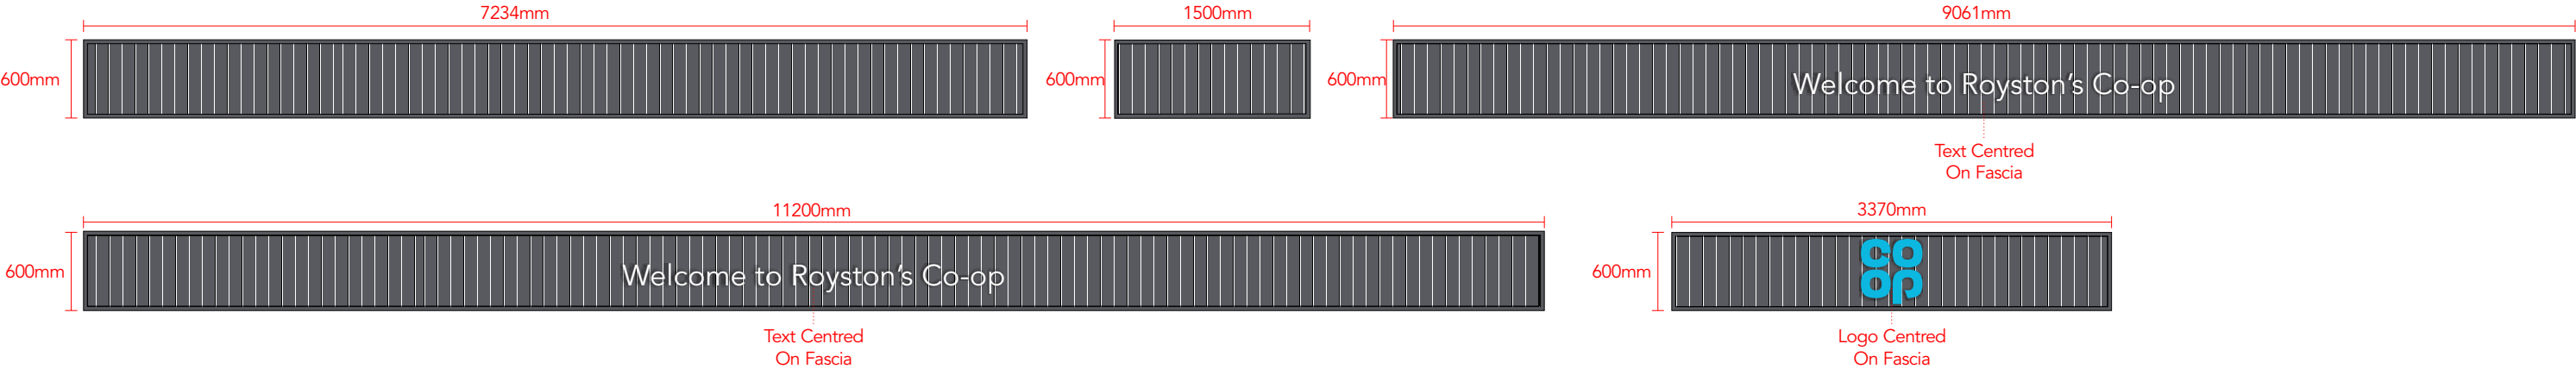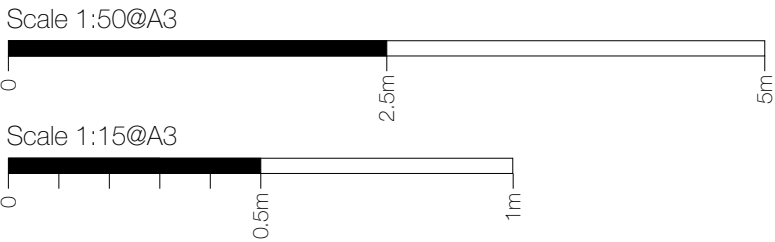

Fascia constructed from individual Aluminium extrusions. Perimeter support extrusion fixed to the building substrate with suitable fixings, Aluminium vertical slats mounted and fixed to the support extrusion and trimmed around the perimeter with a chaffered trim. Slat and trim to be finished


Dark Grey Wood effect:
Decoral powder coating: 8G-940-A005 (lab code FP 714/38)
Decoral sublimatic Film: 2217/19 L
(CFP-EX-I/M & CFP-EX-G/DG & CFP-EX-H/DG & CFP-EX-A/DG)

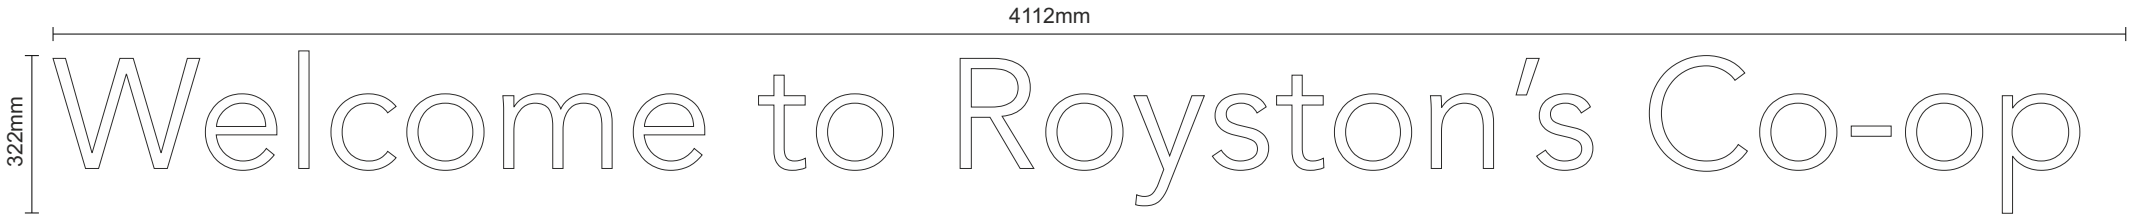

Face view - scale 1:15 @ A3

2No sets of 322mm text from 5mm thick white Perspex 069 acrylic. Letters fitted to substrate with locator snap fixings.

Non illuminated.

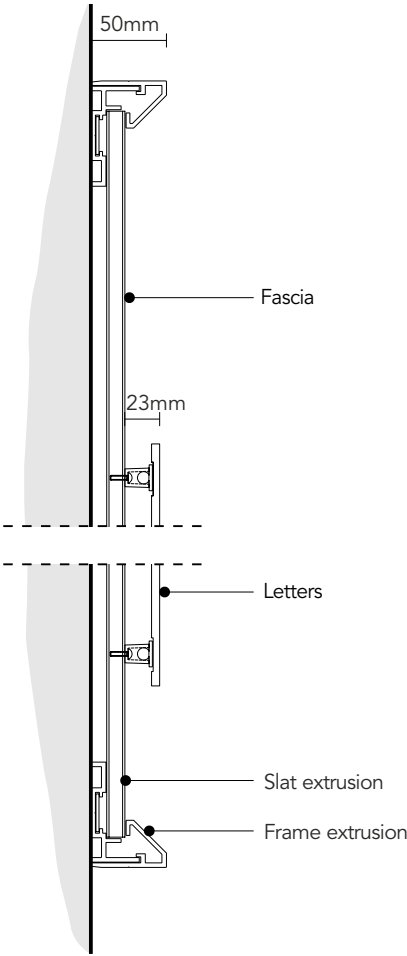

Section through letters
scale 1:5 @ A3




Item 3 - scale 1:5@A3

2No. 600x600mm wall mounted new car park sign.

Flat dibond panel with applied vinyl display, anti graffiti lacquered, rounded corners. Fixed to wall with suitable fixings.

Non illuminated.


Height from FFL to underside of sign being: 1400mm

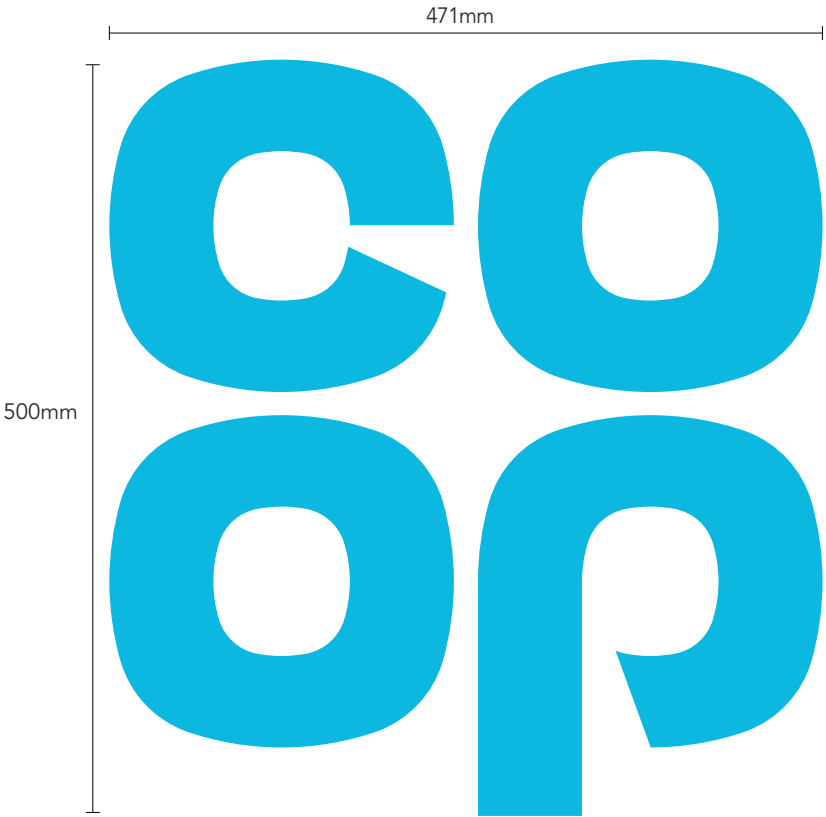

Item 4 - scale 1:5@A3

1No. steel mounted plate with individual built-up internally illuminated letters. Mounting plate to be 3mm mild steel fixed to building substrate with brass locator fixings. 3D built up letters to have aluminium sides, 75mm deep with 5mm Co-op blue acrylic faces. All visible edges, aluminium returns & mounting plate to be finished silver Ral 9006 60% gloss. Internally illuminated by means of white LEDs providing face illumination only.

Note: Electrical feed to be supplied to sign position by main contractor prior to installation.

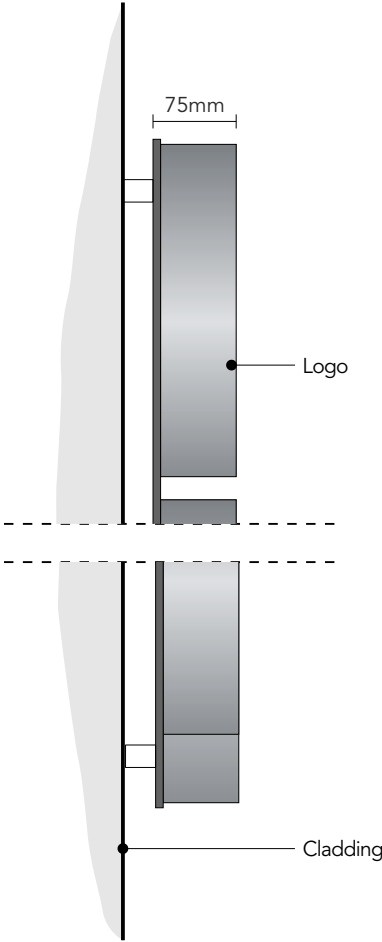

Section through Co-op
scale 1:5 @ A3

All illuminated signs to have 5 amp
switched fused spur behind sign location




2373mm

190mm

Welcome to Royston's Co-op


Item 5 - scale 1:10 @ A3
190(H)mm text. White vinyl. face fixed to shutter box.
Non illuminated.

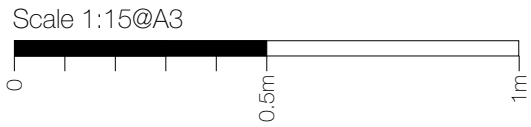

Item 6



Existing View

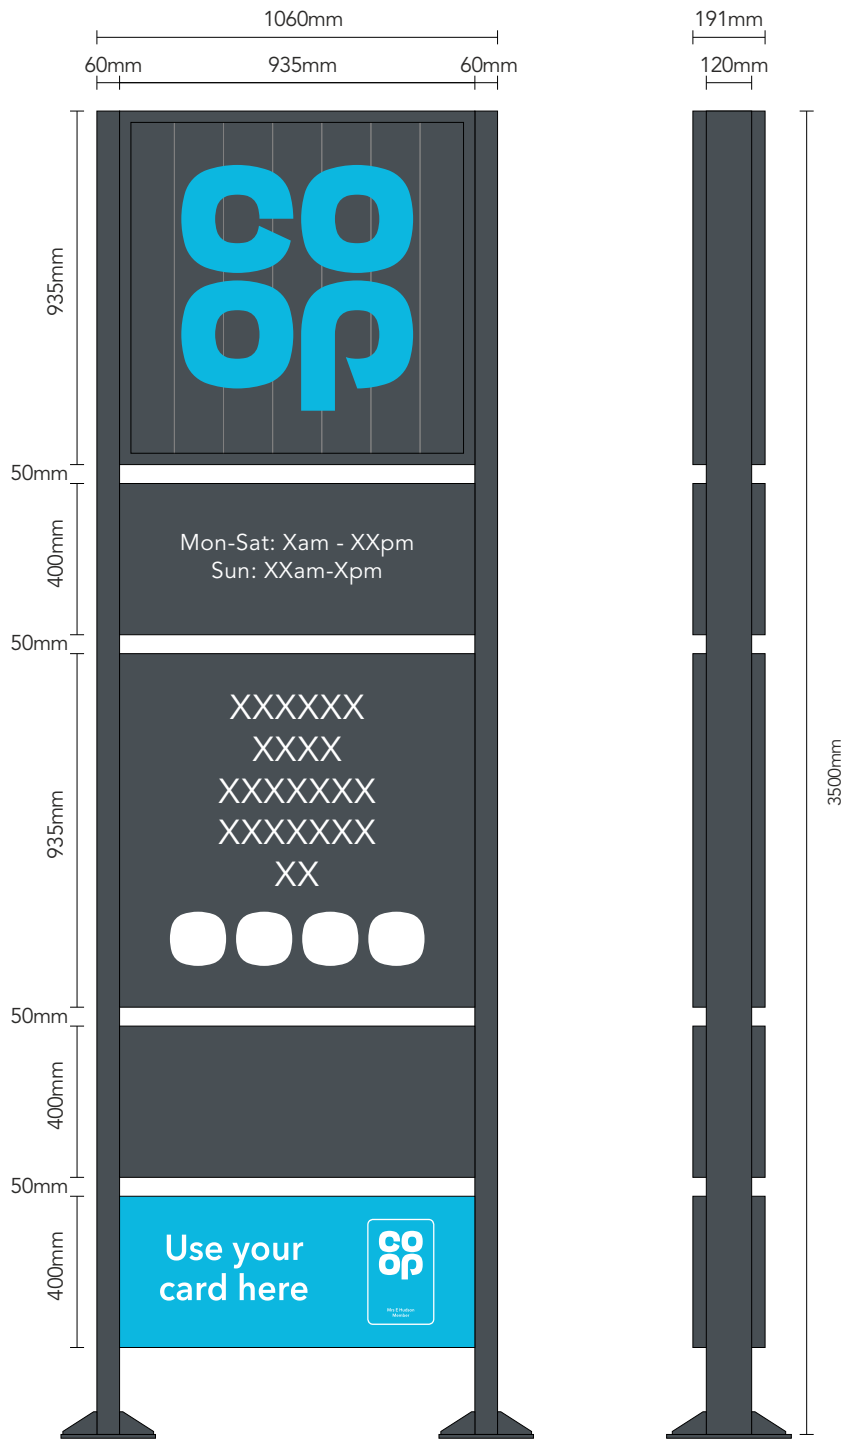

1No. totem with dark grey slat header panels and BLUE faced built up logo/ Aluminium DARK GREY vertical head slats mounted and fixed to the support extrusions with a chaffered trim held in place with self tapping screws.

3D built-up letters to have aluminium sides, 50mm deep with 5mm Co-op BLUE acrylic faces. All visible edges, aluminium returns & mounting plate to be finished Silver Ral 9006 60% gloss.

Face illuminated by white LED's.

Services and opening hours panels constructed from fabricated aluminium trays with pushed through acrylic letters. Blank panels for third party & membership information to be applied digital print. Frame constructed from 120 x 60mm box section, coated Traffic Grey Ral 7043 30% Matt gloss. (CFP-T-4.5/MG).

Opening times & commodity text are indicative and T.B.C.

- Sign location T.B.C.
- Fitted to existing foundations.
- Opening times & commodity text T.B.C.
- All illuminated signs to have 5 amp switched fused spur behind sign location