
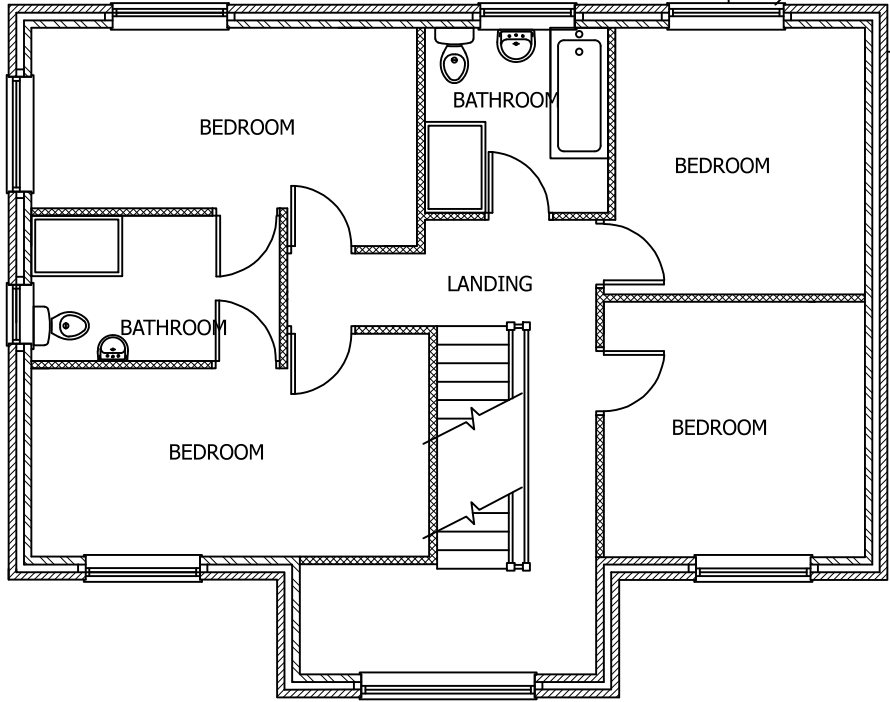
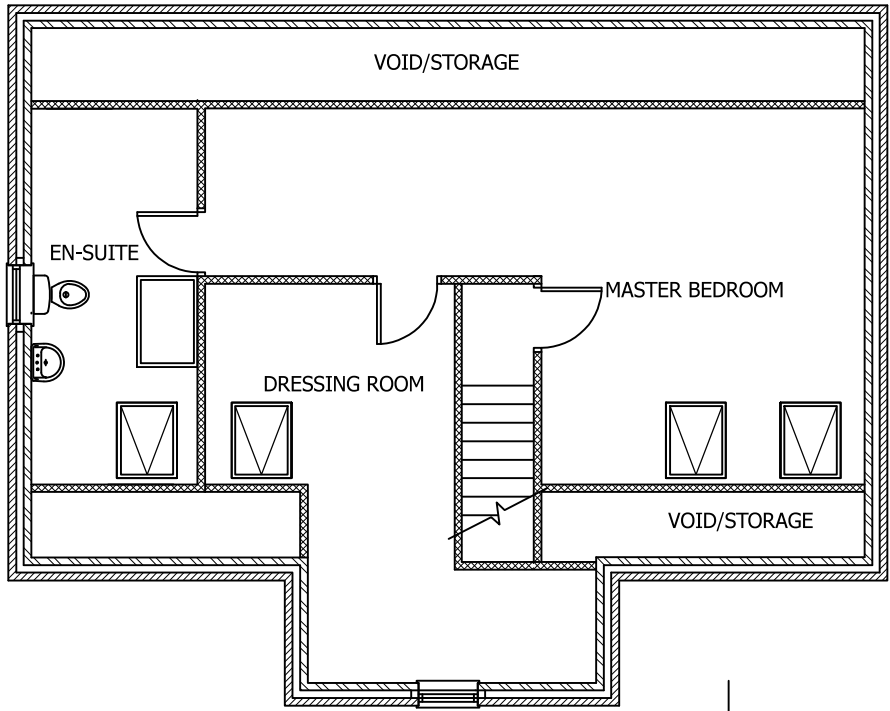


Drawing No.	Rev No.
MRT001 -004	A

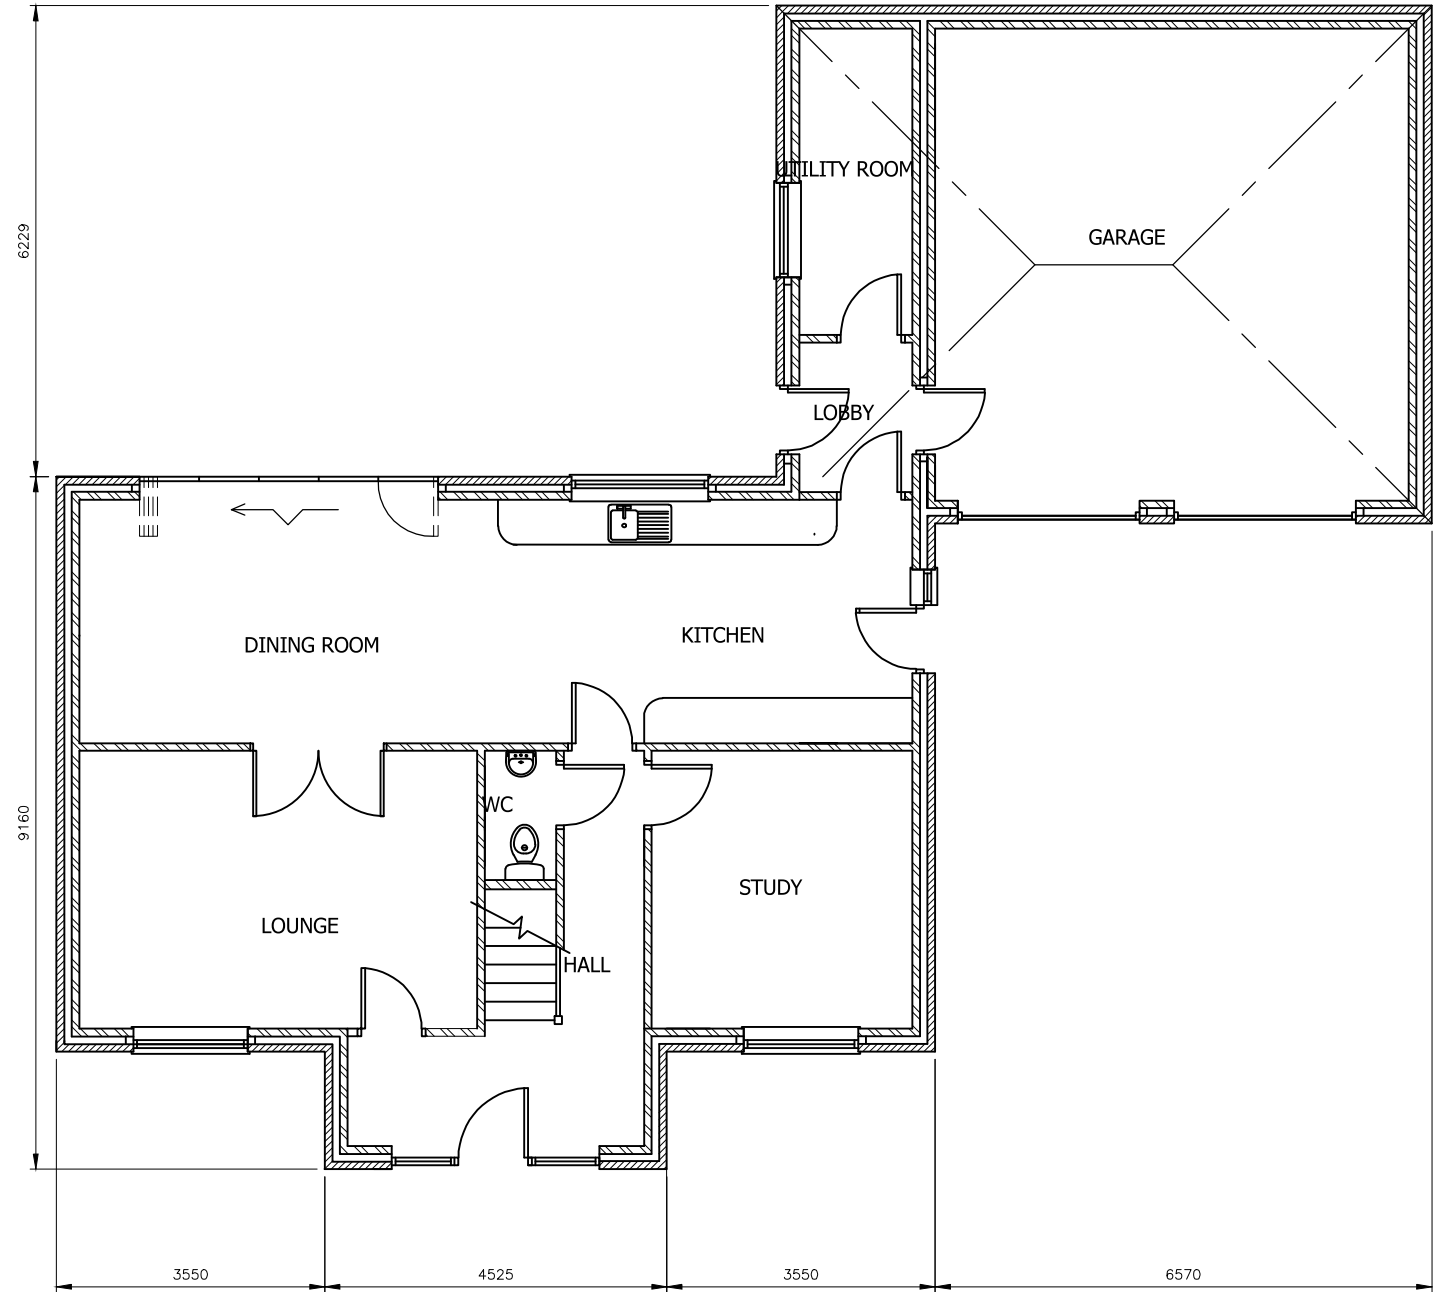

DO NOT SCALE: Contractor to check all dimensions and report any omissions or errors

NOTES

A	Redesigned	JRB			11/07/18
Rev	Description	By	Chk	App	Date

JRB DESIGNS Ltd
1 Saville Road
Cudworth
Barnsley
S72 8LT
Tel: 01226 383542
Fax: 01226 380078
Mob: 07970 541192
Email: john@jrbdesigns.co.uk
This drawing is copyright. © jrbdesigns Ltd.

Client

MR. R TAYLOR

Drawing Title

PROPOSED PLANS

Address

12 BIRKDALE ROAD
ROYSTON
BARNSELY
S71 4HH

Project Title:

PROPOSED NEW DETACHED HOUSE

Purpose of Issue:

PLANNING

Drawing Status

FIRST ISSUE

Scale at A3 AS SHOWN	Drawn By JRB	Date 26/04/2018	
Checked By	Date 26/04/2018	Approved By	Date 26/04/2018
Project No. MRT001		Drawing No. 004	Revision A

APPROVAL ☒ INFORMATION ☐ TENDER ☐ CONTRACT ☐ CONSTRUCTION ☐