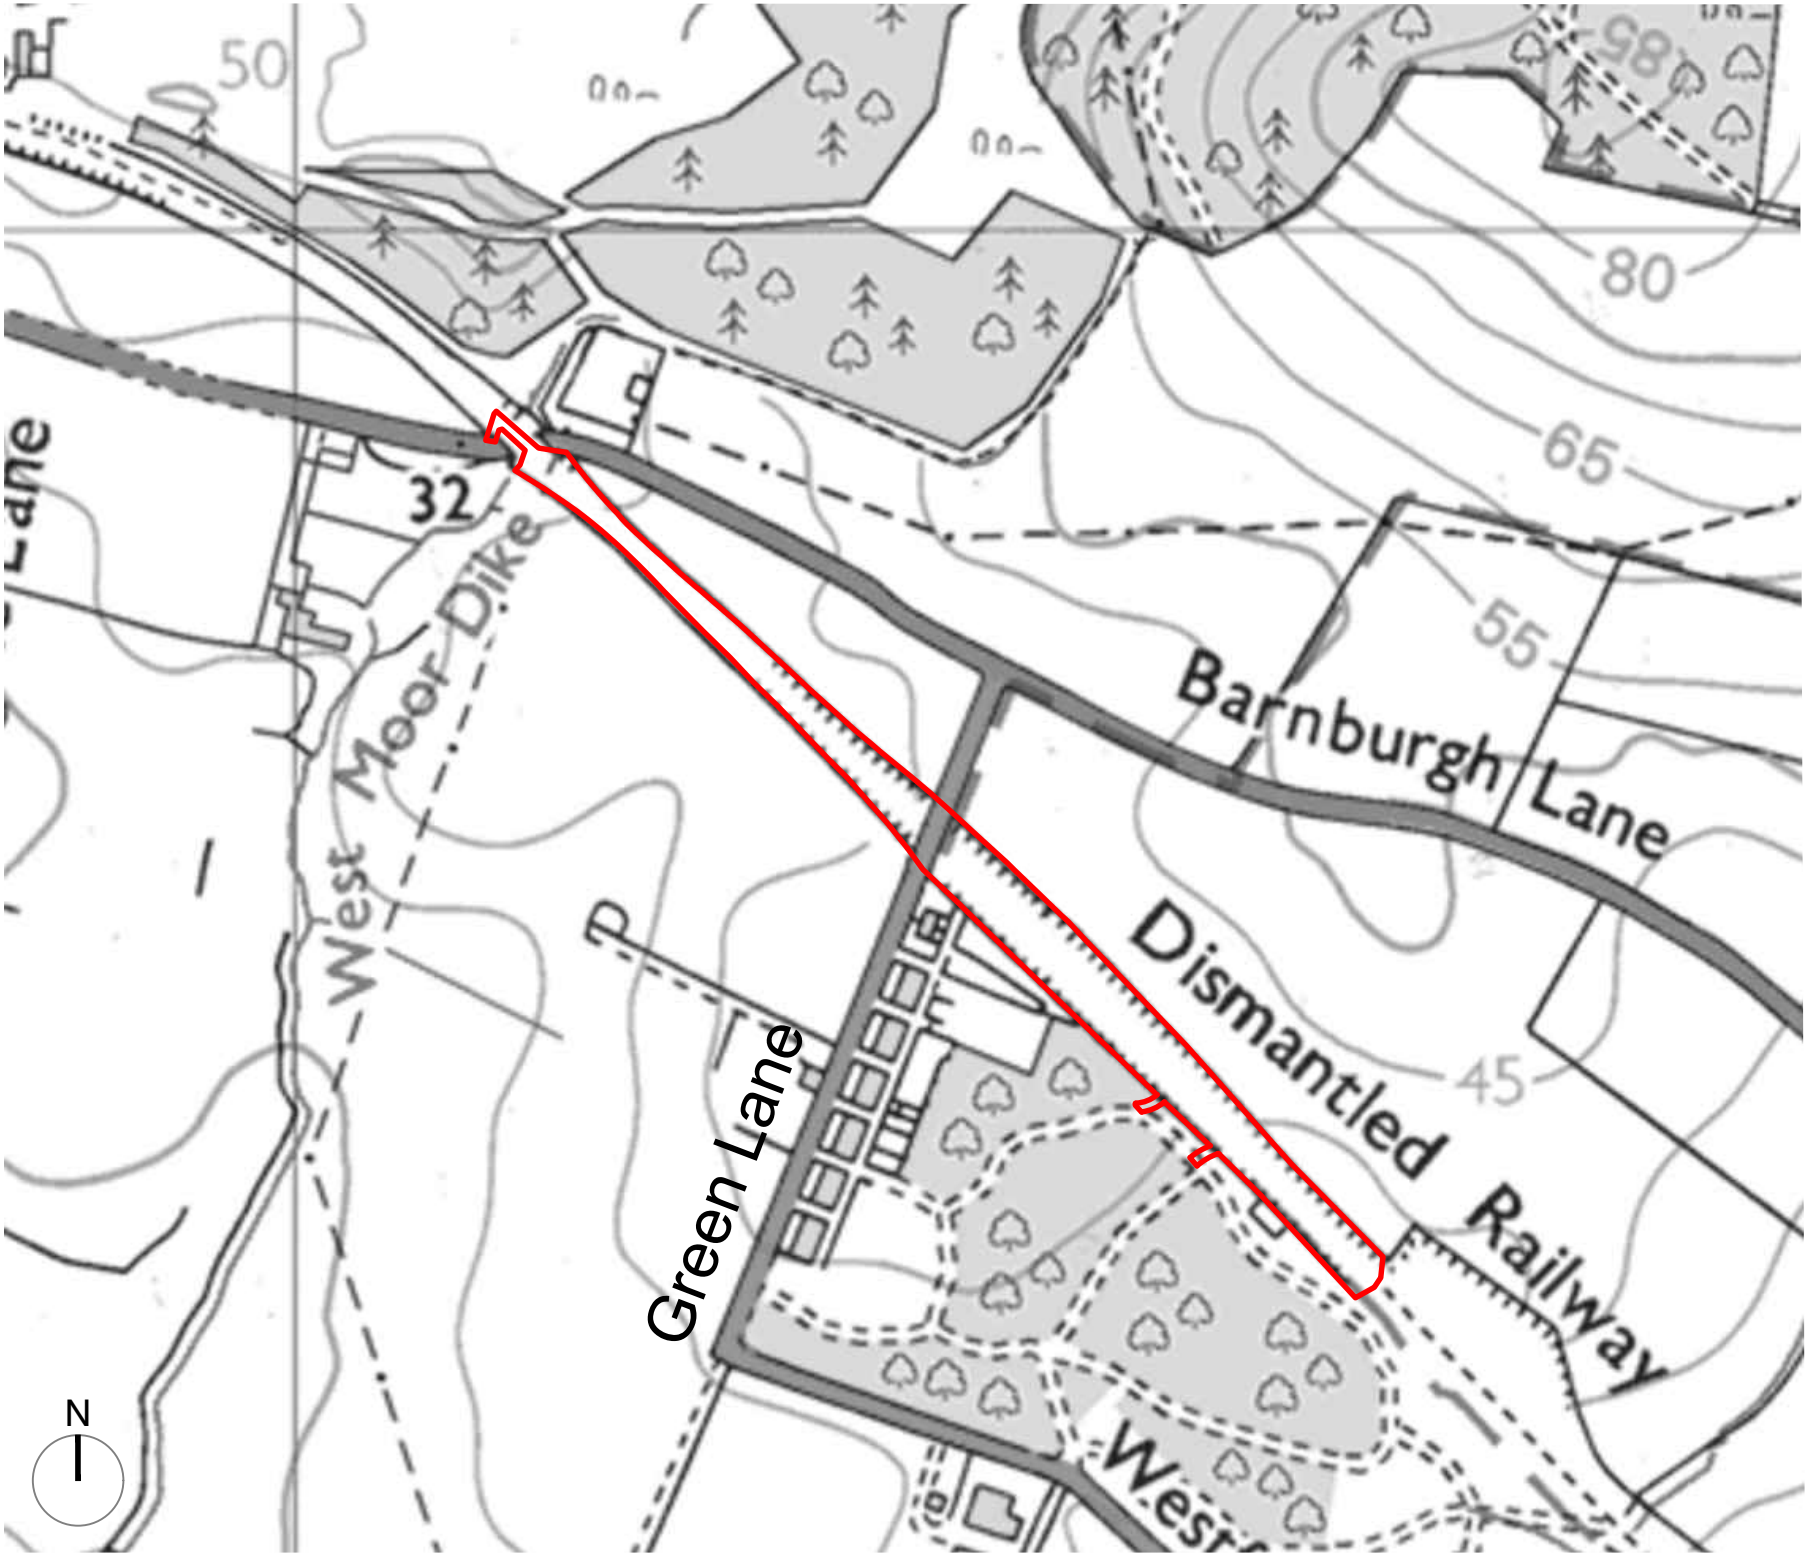


NOTES

All dimensions to be verified on site. Do not scale this drawing. All discrepancies to be clarified with project Landscape Architect.

This drawing is the property of Urban Wilderness Ltd and is issued on the condition it is not reproduced, retained or disclosed to any unauthorised person, either wholly or in part without written consent of Urban Wilderness Ltd.

KEY

Application Boundary (approx. 2ha)

rev	details	date
A	Minor amendments made	3 May 18
-	First Issue	2 May 18

URBAN WILDERNESS

7 Saw Mill Yard, Water Lane, Holbeck, Leeds, LS11 5WH
www.urbanwilderness.co.uk
design@urbanwilderness.co.uk
0113 472 0030
registered in Scotland SC371979

client		
MHH Contracting		
project		
Railway Bridge Repair & Cutting Infill Project, Barnburgh		
drawing title		
Location Plan		
drawing status		
PLANNING		
drawn by	checked by	date
SDJ	TBR	2 May 18
scale		paper size
1:5000		A4
job/dwg no.		rev.
192-P-011		A