


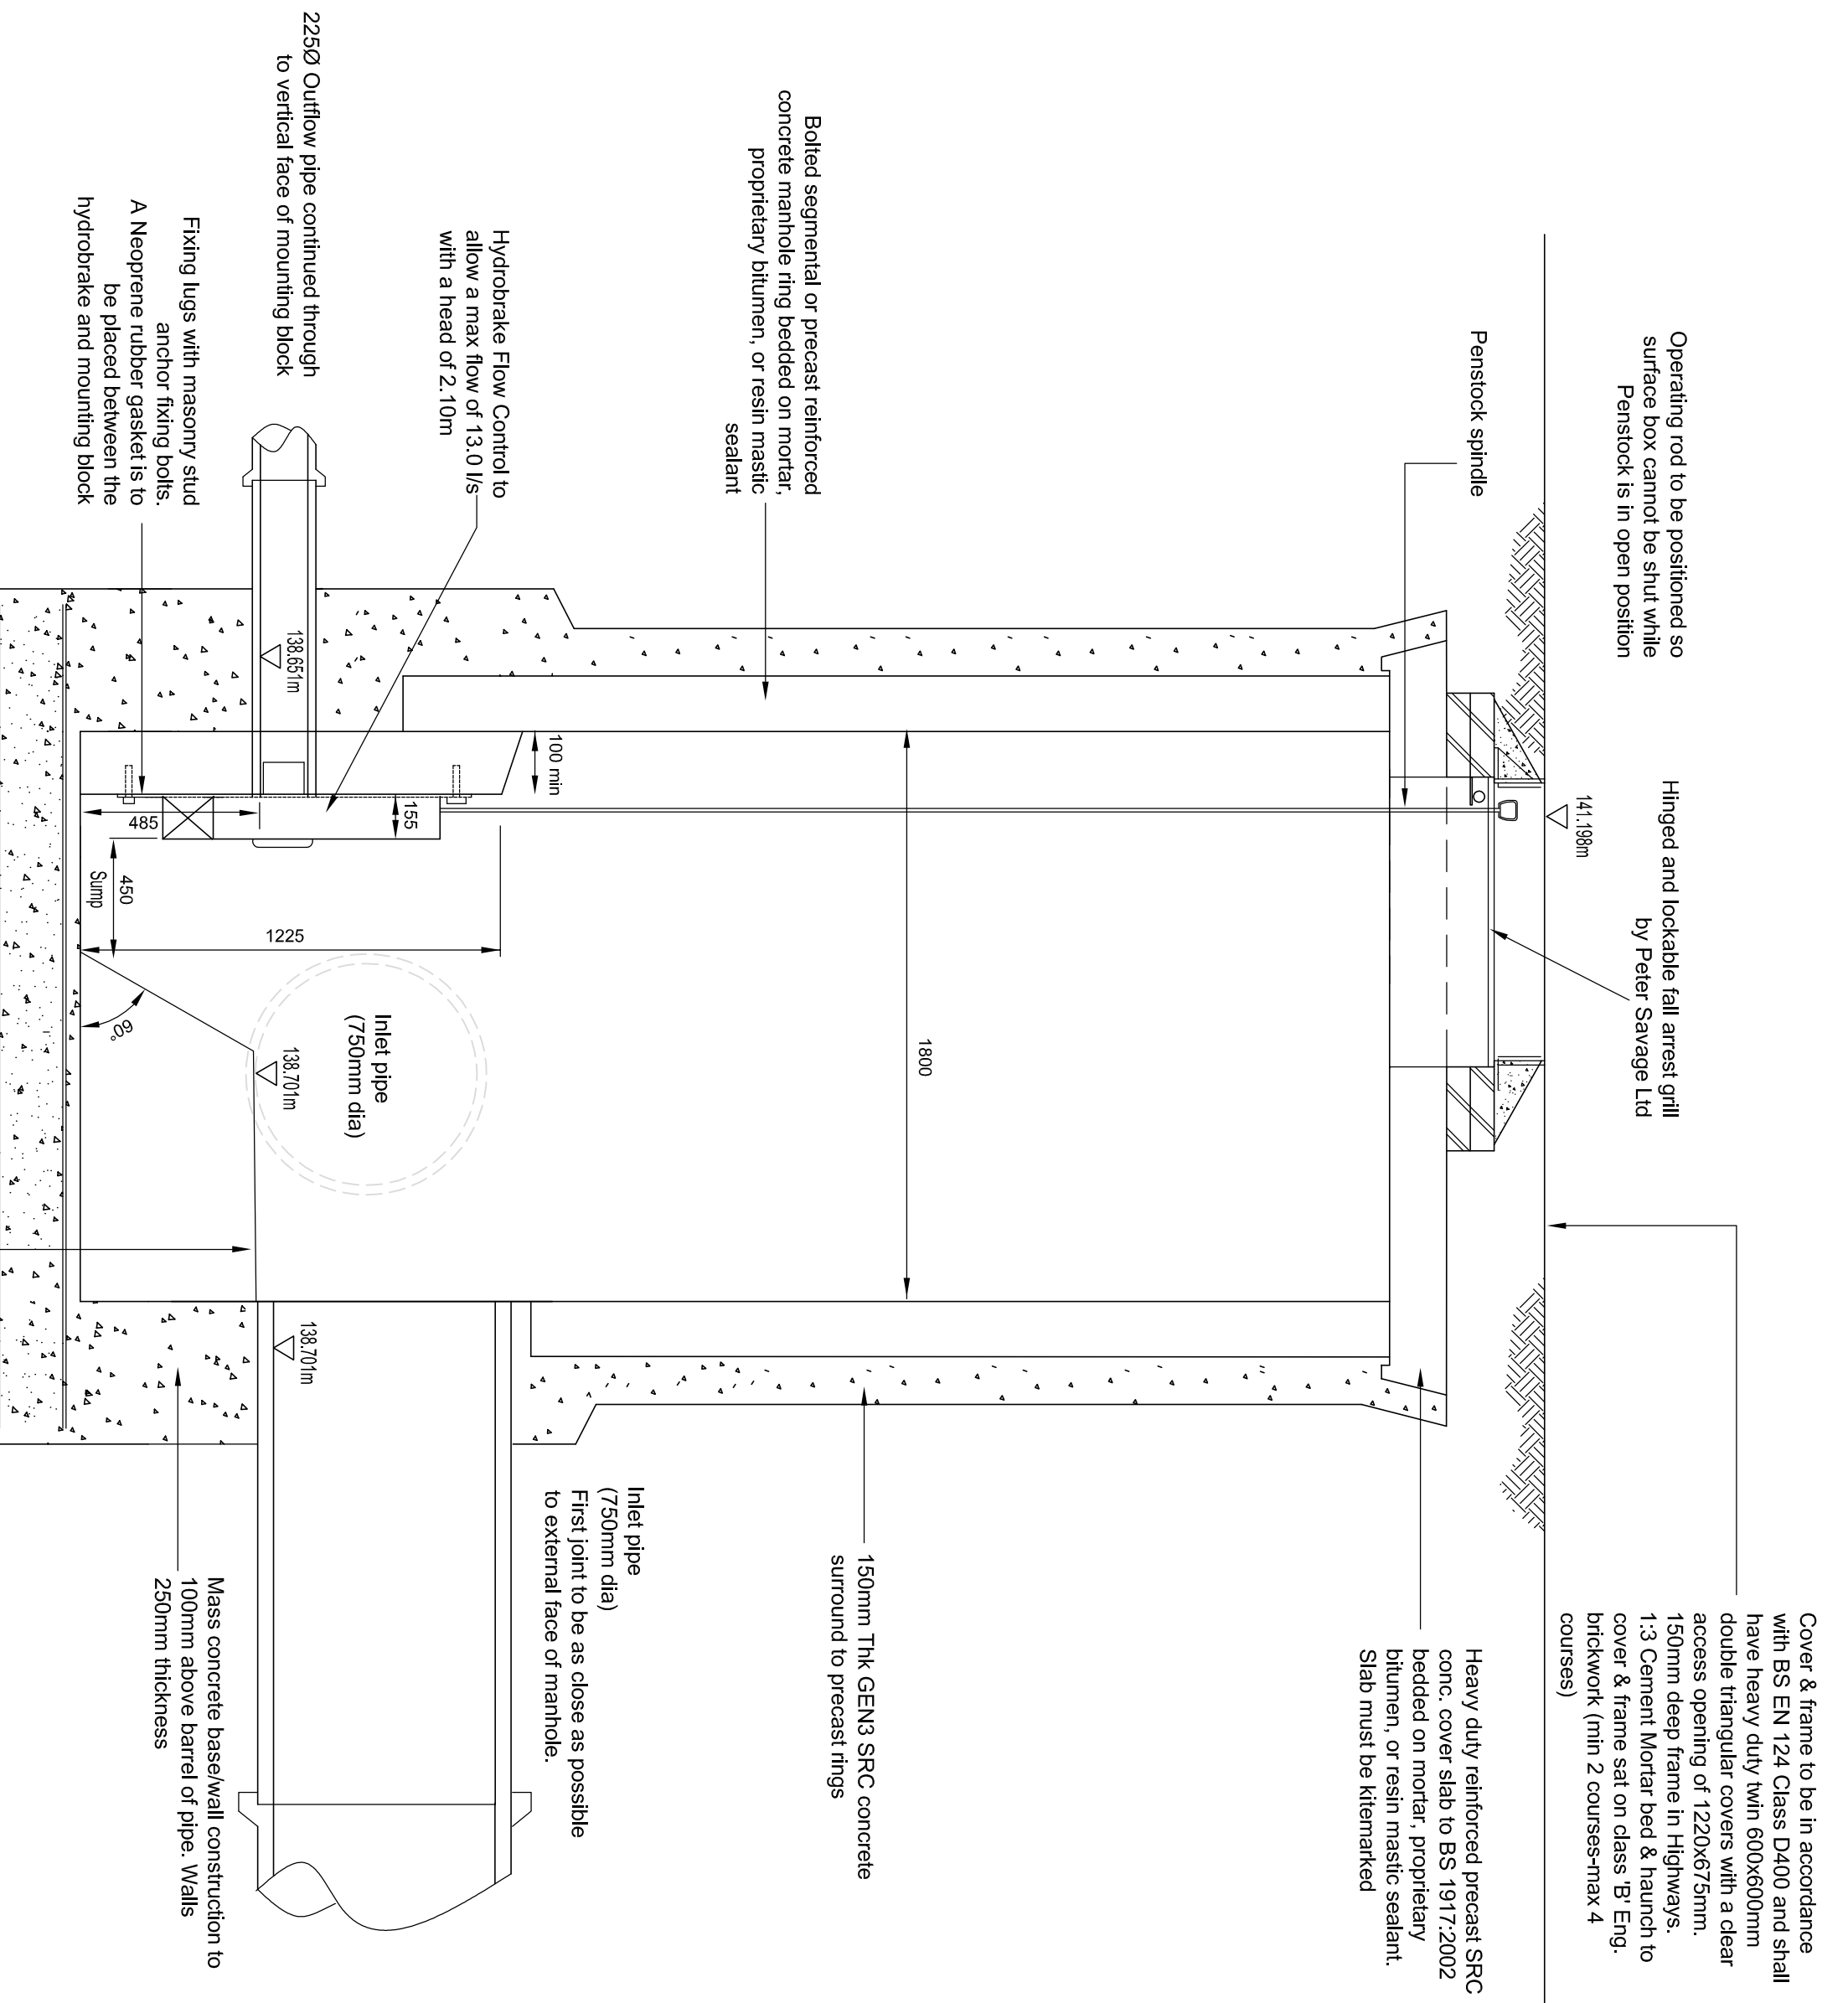

300mm thick Cast In-situ Reinforced Concrete Base Slab formed in Sulphate Resistant RC40 Concrete with Two layers of A393 Mesh in both Top and Bottom faces. Min cover 50mm.
On 50mm concrete blinding

Dwg No.: STE/19/28/07 A
Date: 18-12-19
Scale: NTS
Copyright © Shaun Tjong Engineering

Avant Homes

Flow Control manhole

SHAUNTONG
ENGINEERING

11 Broomhead Road, Wombwell, Barnsley, S73 0SA.
Tel 01226 755929. Mobile 07528 278070. Email Shauntongeengineering@yahoo.co.uk

1. All adoptable sewer works and material to be in accordance with

- [illegible]