
Reproduced from the Ordnance Survey Map with the sanction of the Controller of H.M. Stationery Office, Crown Copyright Reserved.

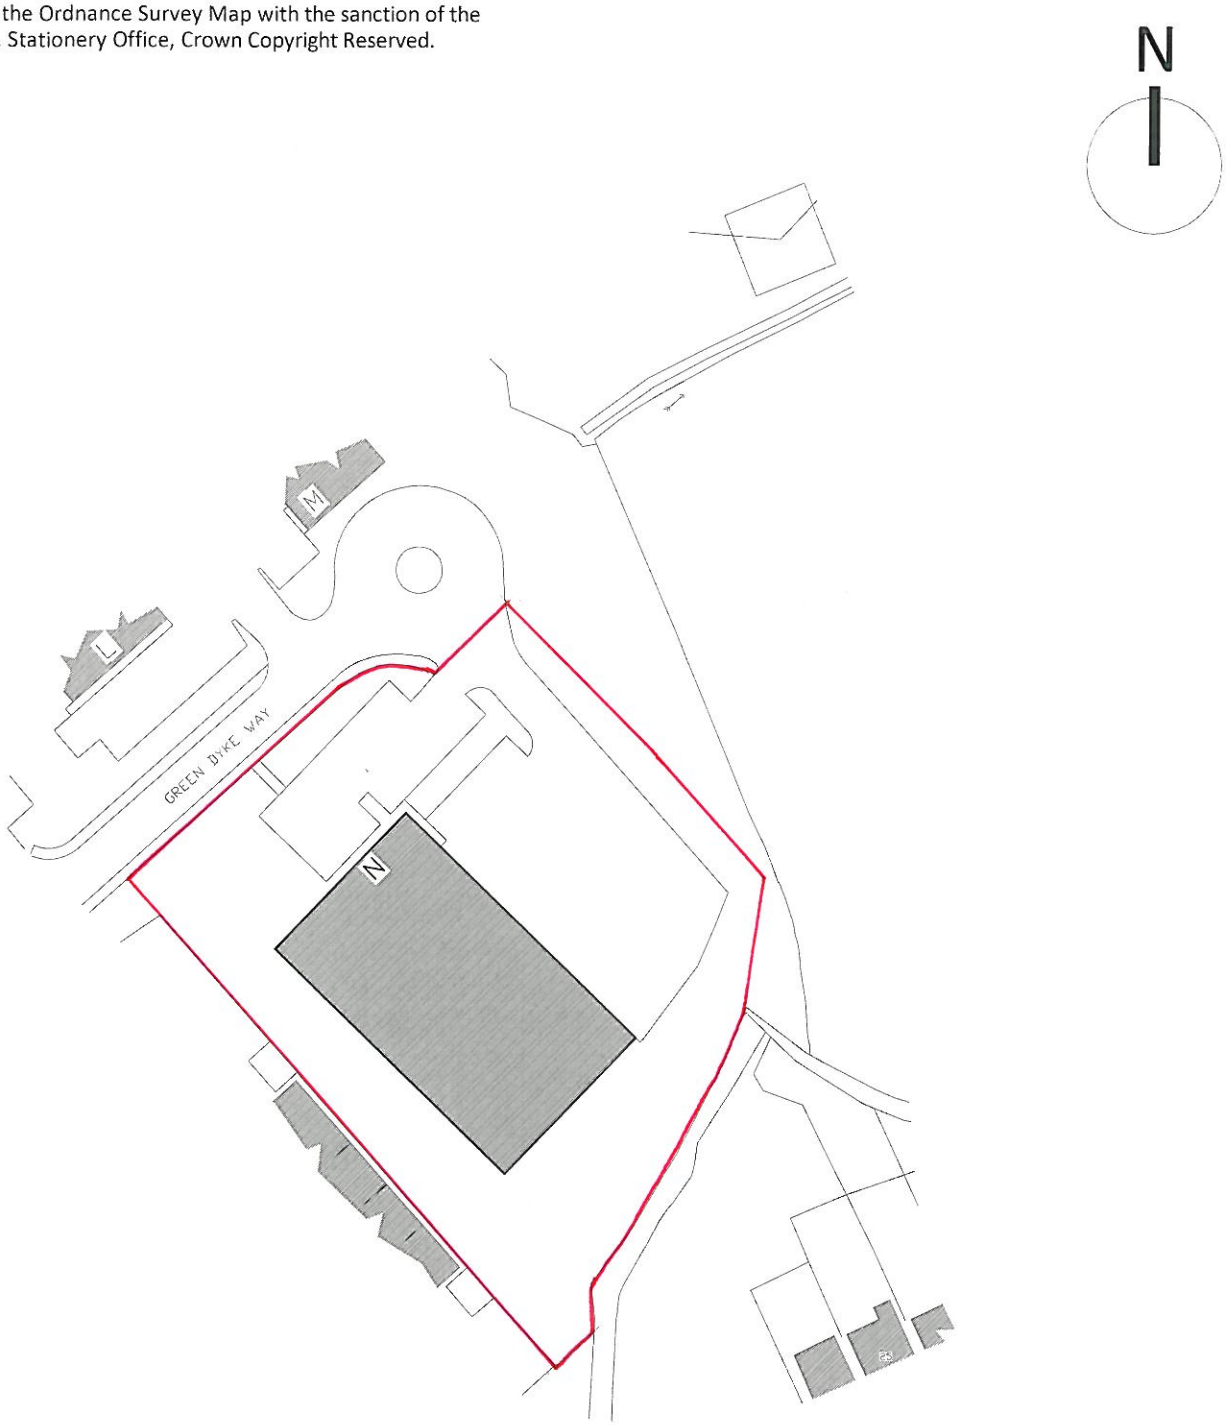

MWA Martin Walsh Associates

architecture ■ planning ■ engineering

Firth Buildings, 99-101 Leeds Road, Dewsbury, WF12 7BU t 01924 464342 f 01924 450662

e info@martinwalshassociates.co.uk w info@martinwalshassociates.co.uk

Extension to existing factory at Unit N, Zenith Park, Whaley Road, Barnsley, S75 1HT	Location Plan
Melett Ltd.	Dwg No. B11/5509/01 · Scale 1:1250 · Sheet Size A4 · Dwn DW · Chkd · Date 10/11

Copyright © 2011 Martin Walsh Associates. All Rights Reserved. Martin Walsh Associates is the trading name of Martin Walsh Architectural Limited. Registered in England Number 4496049