


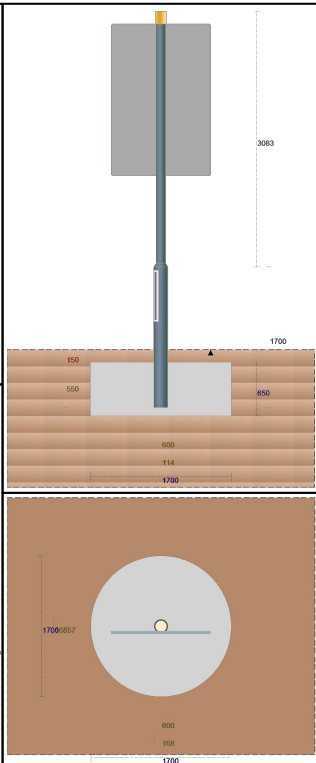
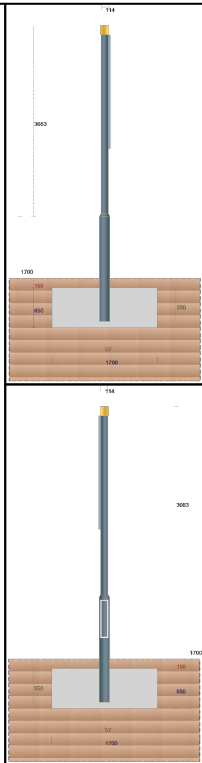
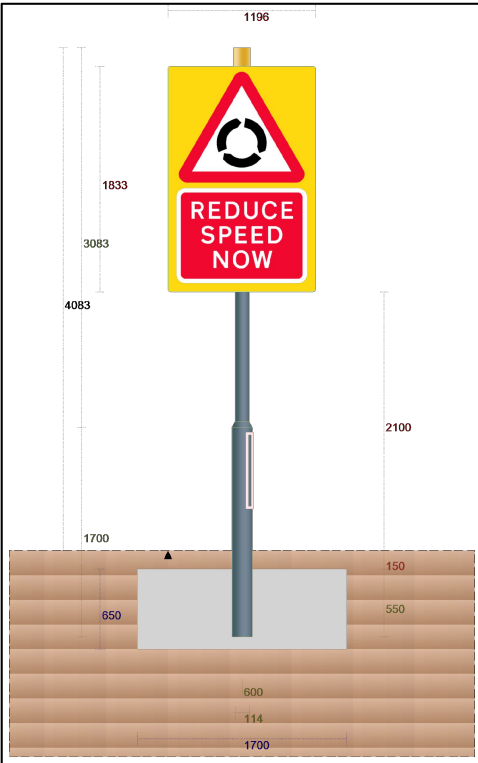
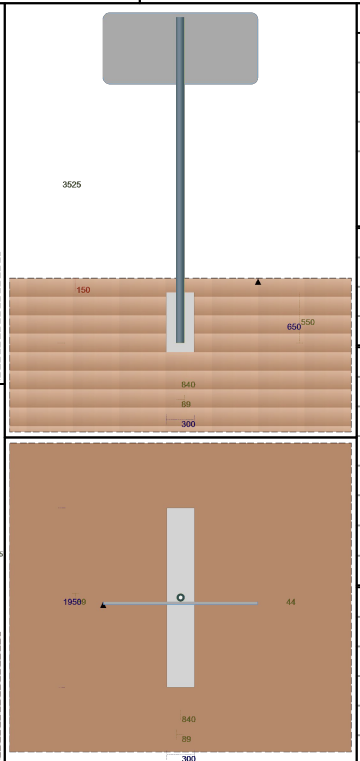
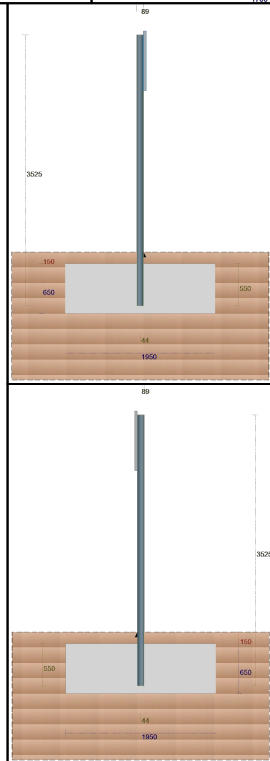
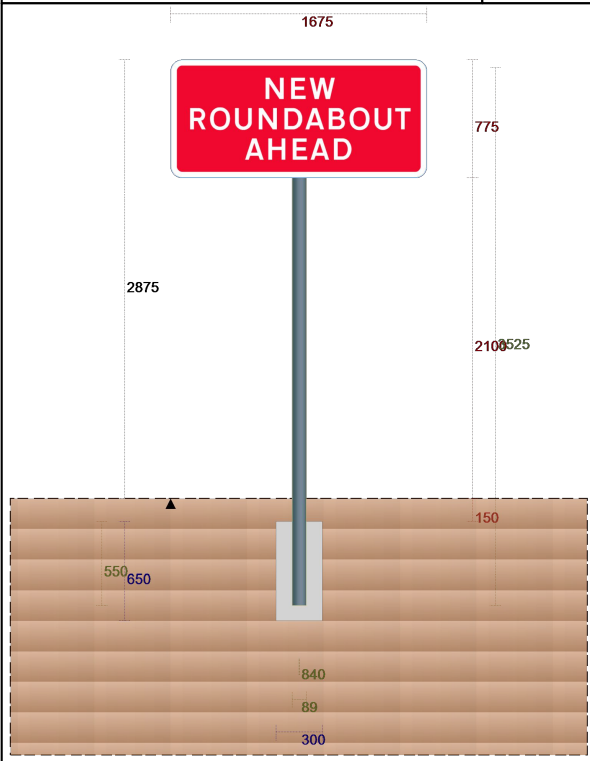


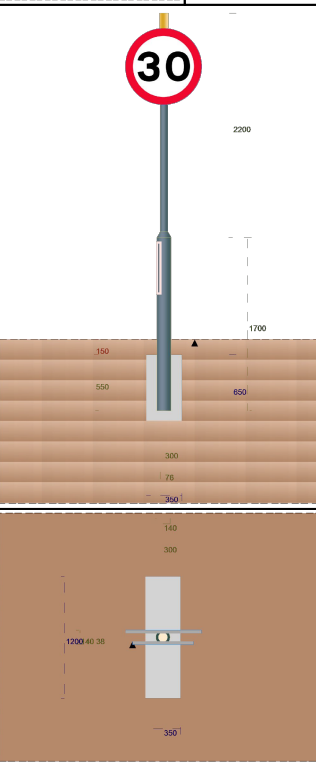


|                                                                 |                |               |                       |
|-----------------------------------------------------------------|----------------|---------------|-----------------------|
| POST(S) & FOUNDATIONS                                           |                |               |                       |
| Scheme Reference 4652-2                                         |                |               |                       |
| Proposal Name RS2                                               |                |               |                       |
| Proposal Reference                                              |                |               |                       |
| Author rmr                                                      |                |               |                       |
| Description                                                     |                |               |                       |
| Illumination No                                                 |                |               |                       |
| Mounting Height 2100mm                                          |                |               |                       |
| Wind Class                                                      | BSEN12899UK    | Wind Load     | 1200 N/m <sup>2</sup> |
| Environ Name                                                    | England inland | Validated     | Yes                   |
| Number                                                          | 1              | Post Shape    | Circle                |
| Post Manufacturer (Unspecified)                                 |                |               |                       |
| Post Model Round Steel Post with Housing/GenericS235CHS 168WBr3 |                |               |                       |
| Post Type Steel/S235;S235J2H;A283D                              |                |               |                       |
| further post info                                               |                |               |                       |
| Post Size 114.0mm diam x 3.6mm thickness.                       |                |               |                       |
| Centres -                                                       |                |               |                       |
| Length Total = 4782.5mm, above ground = 4083mm                  |                |               |                       |
| No. of Foundations 1                                            |                |               |                       |
| Foundation Volume 1.475m <sup>3</sup>                           |                |               |                       |
| Foundation Width 1700.0mm diameter                              |                |               |                       |
| Foundation Length Circular                                      |                |               |                       |
| Foundation Depth                                                | 650.0mm        | Earth Cover   | 150.0mm               |
| Foundation Material                                             | ST4 Concrete   | Reinforcement |                       |

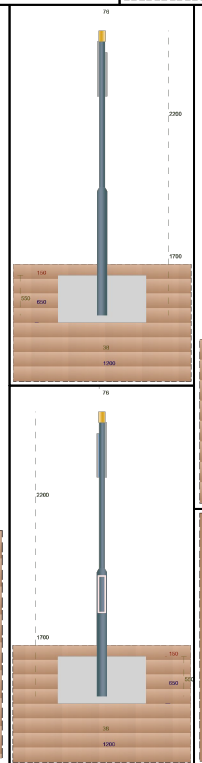

|                                                |                |               |                       |
|------------------------------------------------|----------------|---------------|-----------------------|
| POST(S) & FOUNDATIONS                          |                |               |                       |
| Scheme Reference RS7                           |                |               |                       |
| Proposal Name RS7                              |                |               |                       |
| Proposal Reference                             |                |               |                       |
| Author rmr                                     |                |               |                       |
| Description                                    |                |               |                       |
| Illumination No                                |                |               |                       |
| Mounting Height 2100mm                         |                |               |                       |
| Wind Class                                     | BSEN12899UK    | Wind Load     | 1000 N/m <sup>2</sup> |
| Environ Name                                   | England inland | Validated     | Yes                   |
| Number                                         | 1              | Post Shape    | Circle                |
| Post Manufacturer (Unspecified)                |                |               |                       |
| Post Model Steel Round Post/GenericS235CHS     |                |               |                       |
| Post Type Steel/S235;S235J2H;A283D             |                |               |                       |
| further post info                              |                |               |                       |
| Post Size 88.9mm diam x 5.0mm thickness.       |                |               |                       |
| Centres -                                      |                |               |                       |
| Length Total = 3525.0mm, above ground = 2825mm |                |               |                       |
| No. of Foundations 1                           |                |               |                       |
| Foundation Volume 0.380m <sup>3</sup>          |                |               |                       |
| Foundation Width 300.0mm                       |                |               |                       |
| Foundation Length 1950.0mm                     |                |               |                       |
| Foundation Depth                               | 650.0mm        | Earth Cover   | 150.0mm               |
| Foundation Material                            | ST4 Concrete   | Reinforcement | Yes, by EC2           |

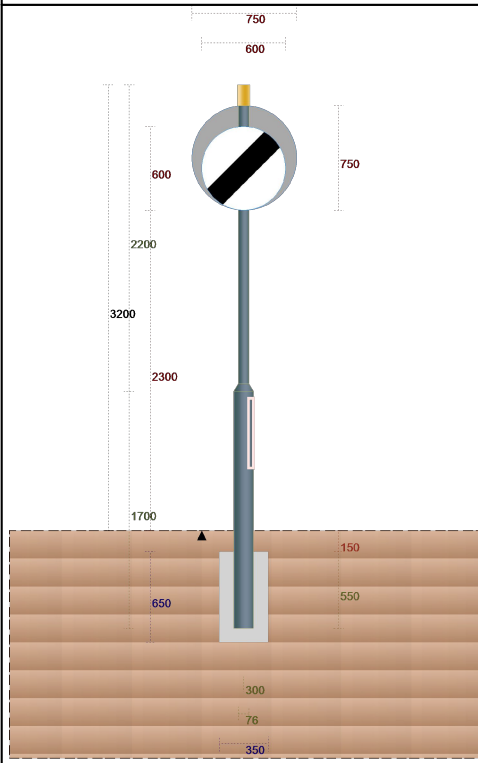

|                                                                 |                |               |                       |
|-----------------------------------------------------------------|----------------|---------------|-----------------------|
| POST(S) & FOUNDATIONS                                           |                |               |                       |
| Scheme Reference                                                |                |               |                       |
| Proposal Name Proposal1                                         |                |               |                       |
| Proposal Reference                                              |                |               |                       |
| Author rmr                                                      |                |               |                       |
| Description                                                     |                |               |                       |
| Illumination No                                                 |                |               |                       |
| Mounting Height 2300mm                                          |                |               |                       |
| Wind Class                                                      | BSEN12899UK    | Wind Load     | 1200 N/m <sup>2</sup> |
| Environ Name                                                    | England inland | Validated     | Yes                   |
| Number                                                          | 1              | Post Shape    | Circle                |
| Post Manufacturer (Unspecified)                                 |                |               |                       |
| Post Model Round Steel Post with Housing/GenericS235CHS 140WBr3 |                |               |                       |
| Post Type Steel/S235;S235J2H;A283D                              |                |               |                       |
| further post info                                               |                |               |                       |
| Post Size 76.1mm diam x 3.2mm thickness.                        |                |               |                       |
| Centres -                                                       |                |               |                       |
| Length Total = 3900.0mm, above ground = 3200mm                  |                |               |                       |
| No. of Foundations 1                                            |                |               |                       |
| Foundation Volume 0.273m <sup>3</sup>                           |                |               |                       |
| Foundation Width 350.0mm                                        |                |               |                       |
| Foundation Length 1200.0mm                                      |                |               |                       |
| Foundation Depth                                                | 650.0mm        | Earth Cover   | 150.0mm               |
| Foundation Material                                             | ST4 Concrete   | Reinforcement |                       |

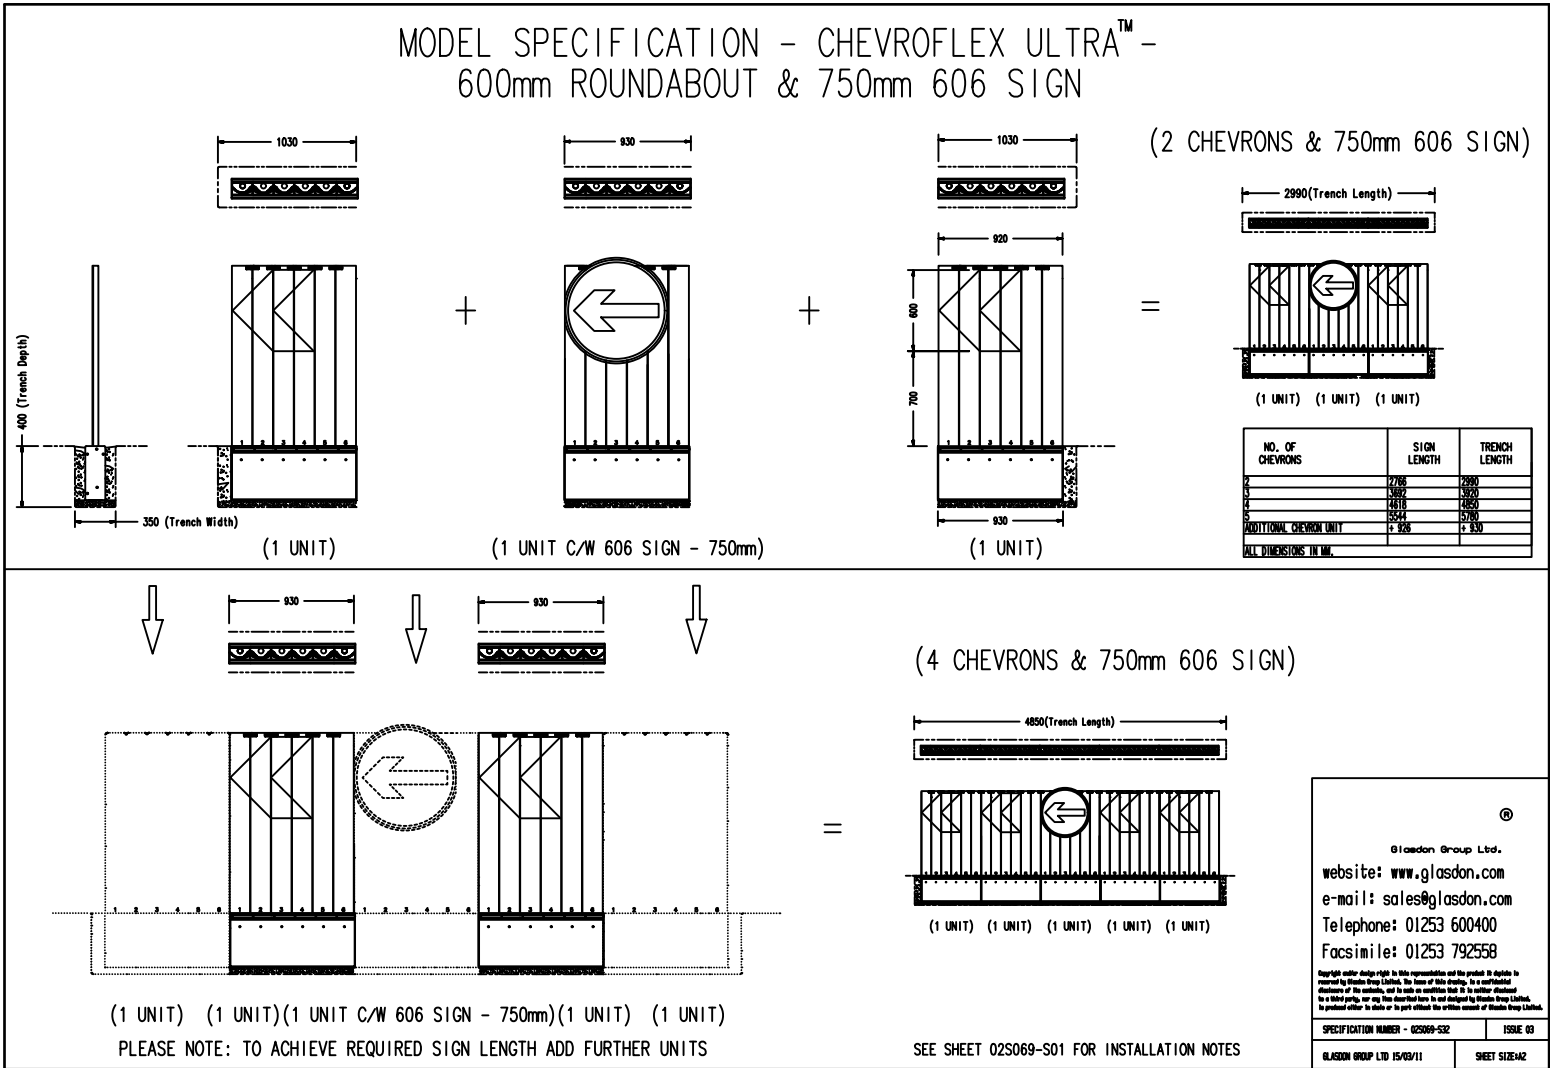

## DO NOT SCALE

### NOTES

**NOTE:**  
FOR SIGN LOCATIONS REFER TO DRAWING:  
4652-2-JPG-SW-00-DR-D-1607

**NOTE:**  
FOR SIGN FACE DETAILS REFER TO DRAWING:  
4652-2-JPG-SW-00-DR-D-1607

**NOTE:**  
NON ILLUMINATED POSTS TO BE CAPPED

|     |                         |          |     |
|-----|-------------------------|----------|-----|
|     |                         |          |     |
|     |                         |          |     |
| P02 | SIGNAGE DETAILS UPDATED | 06.10.20 | RMR |
| P01 | FIRST ISSUE.            | 02.08.20 | RMR |
| REV | DESCRIPTION             | DATE     | BY  |

Project  
ROCKINGHAM PHASE 2 & 3,  
HOYLAND

Drawing Title  
SECTION 278  
SIGN DETAILS

## TENDER ISSUE

Architect  
THE HARRIS PARTNERSHIP



www.jpg.group  
Leeds London Birmingham 0113 263 1155

|                           |                      |                  |                |              |
|---------------------------|----------------------|------------------|----------------|--------------|
| JPG Project Ref<br>4652-2 | Scale at A2<br>1:250 | Date<br>02.08.20 | Checked<br>RMR | Drawn<br>RMR |
|---------------------------|----------------------|------------------|----------------|--------------|

4652-2 - JPG - SW - 00 - DR - D - 1620 S4 P02