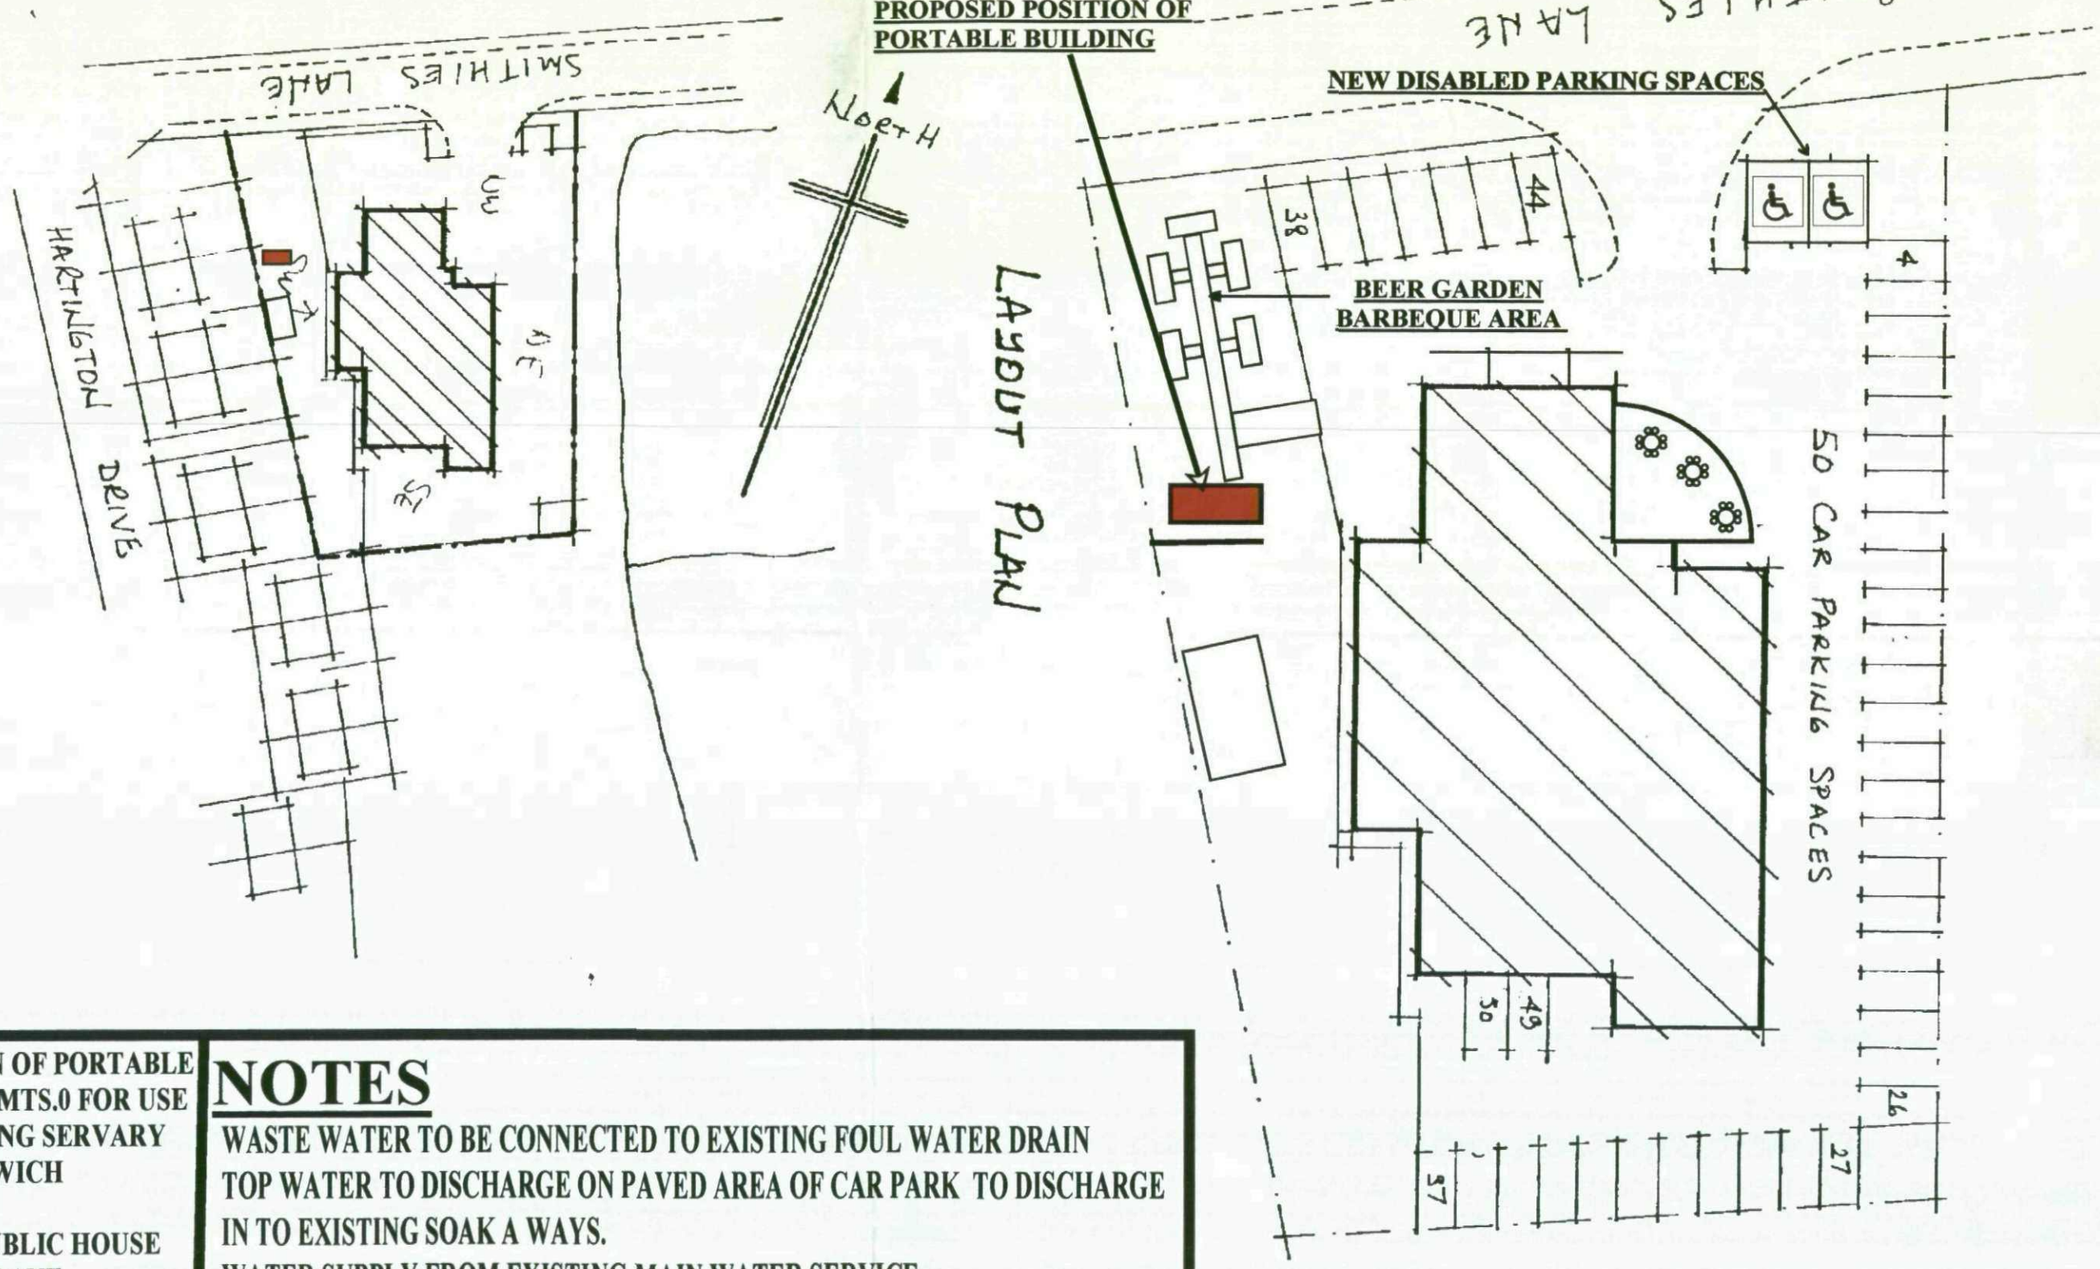


PROPOSED POSITION OF PORTABLE BUILDING (6MTS. X 4MTS.0 FOR USE AS ALFRESCO DINING SERVARY AND SANDWICH BAR.
AT THE FLEETS PUBLIC HOUSE
SMITHIES LANE
BARNSLEY
S17 1NL.

NOTES

WASTE WATER TO BE CONNECTED TO EXISTING FOUL WATER DRAIN
TOP WATER TO DISCHARGE ON PAVED AREA OF CAR PARK TO DISCHARGE IN TO EXISTING SOAK A WAYS.
WATER SUPPLY FROM EXISTING MAIN WATER SERVICE
SITED TO MEET ALL BUILDING REGS. FOR PORTABLE BUILDINGS