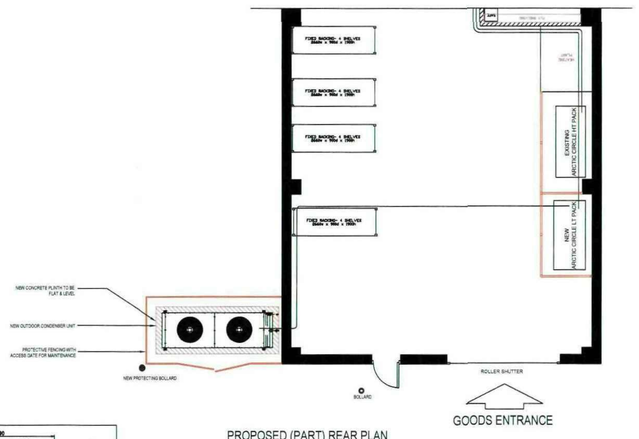

GOODS ENTRANCE

PROPOSED (PART) REAR PLAN

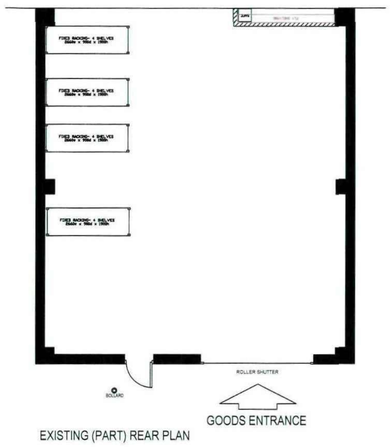

GOODS ENTRANCE

EXISTING (PART) REAR PLAN

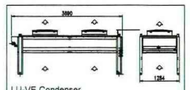

LU-VE Condenser

SAV8T 3121 H 2V(1X2)
Dims: 3690mmW x 1284mmD x 1600mmH
Weight: 370kg
Noise level: Full load 67 dB(A)
Part load 35 dB(A)

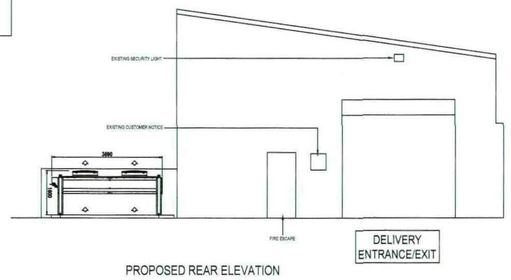

DELIVERY ENTRANCE/EXIT

PROPOSED REAR ELEVATION

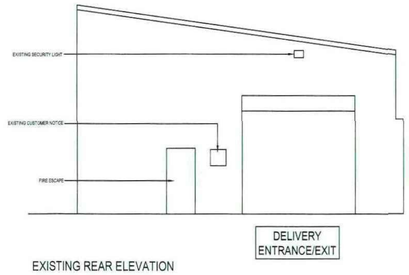

DELIVERY ENTRANCE/EXIT

EXISTING REAR ELEVATION

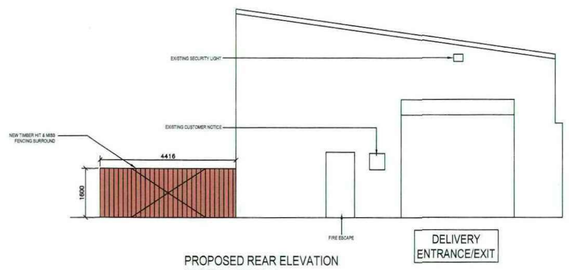

DELIVERY ENTRANCE/EXIT

PROPOSED REAR ELEVATION
(FENCING DETAIL)

DRAWING NOTES

Please note: These drawings are for planning purposes only and should not be used for construction.

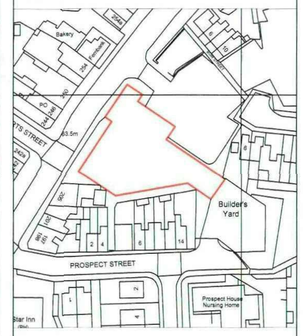

PLANNING

REV.	DESCRIPTION	BY	DATE

CLIENT: Co-operative Group

PROJECT: CUDWORTH

ADDRESS: Co-operative Store
Barnsley Road
Cudworth
South Yorkshire
S72 8JJ

TITLE: EXISTING & PROPOSED REAR LAYOUTS

DRAWN BY	SCALE	DRAWN DATE	REVISED DATE
RH	1:00 @A1	06/06/12	.
CHECKED: RM			

DRG NO: BASED ON CO-OP DRAWING NO: CUDWORTH-P6-F4-M1

REV: .

THIS DRAWING AND ITS DATA IS THE PROPERTY OF EVOLVE DESIGN LIMITED & SHALL NOT BE REPRODUCED WITHOUT THE COMPANY'S CONSENT. DO NOT SCALE. WRITTEN DIMENSIONS TAKE PREFERENCE. ANY DISCREPANCIES SHOULD BE REPORTED TO

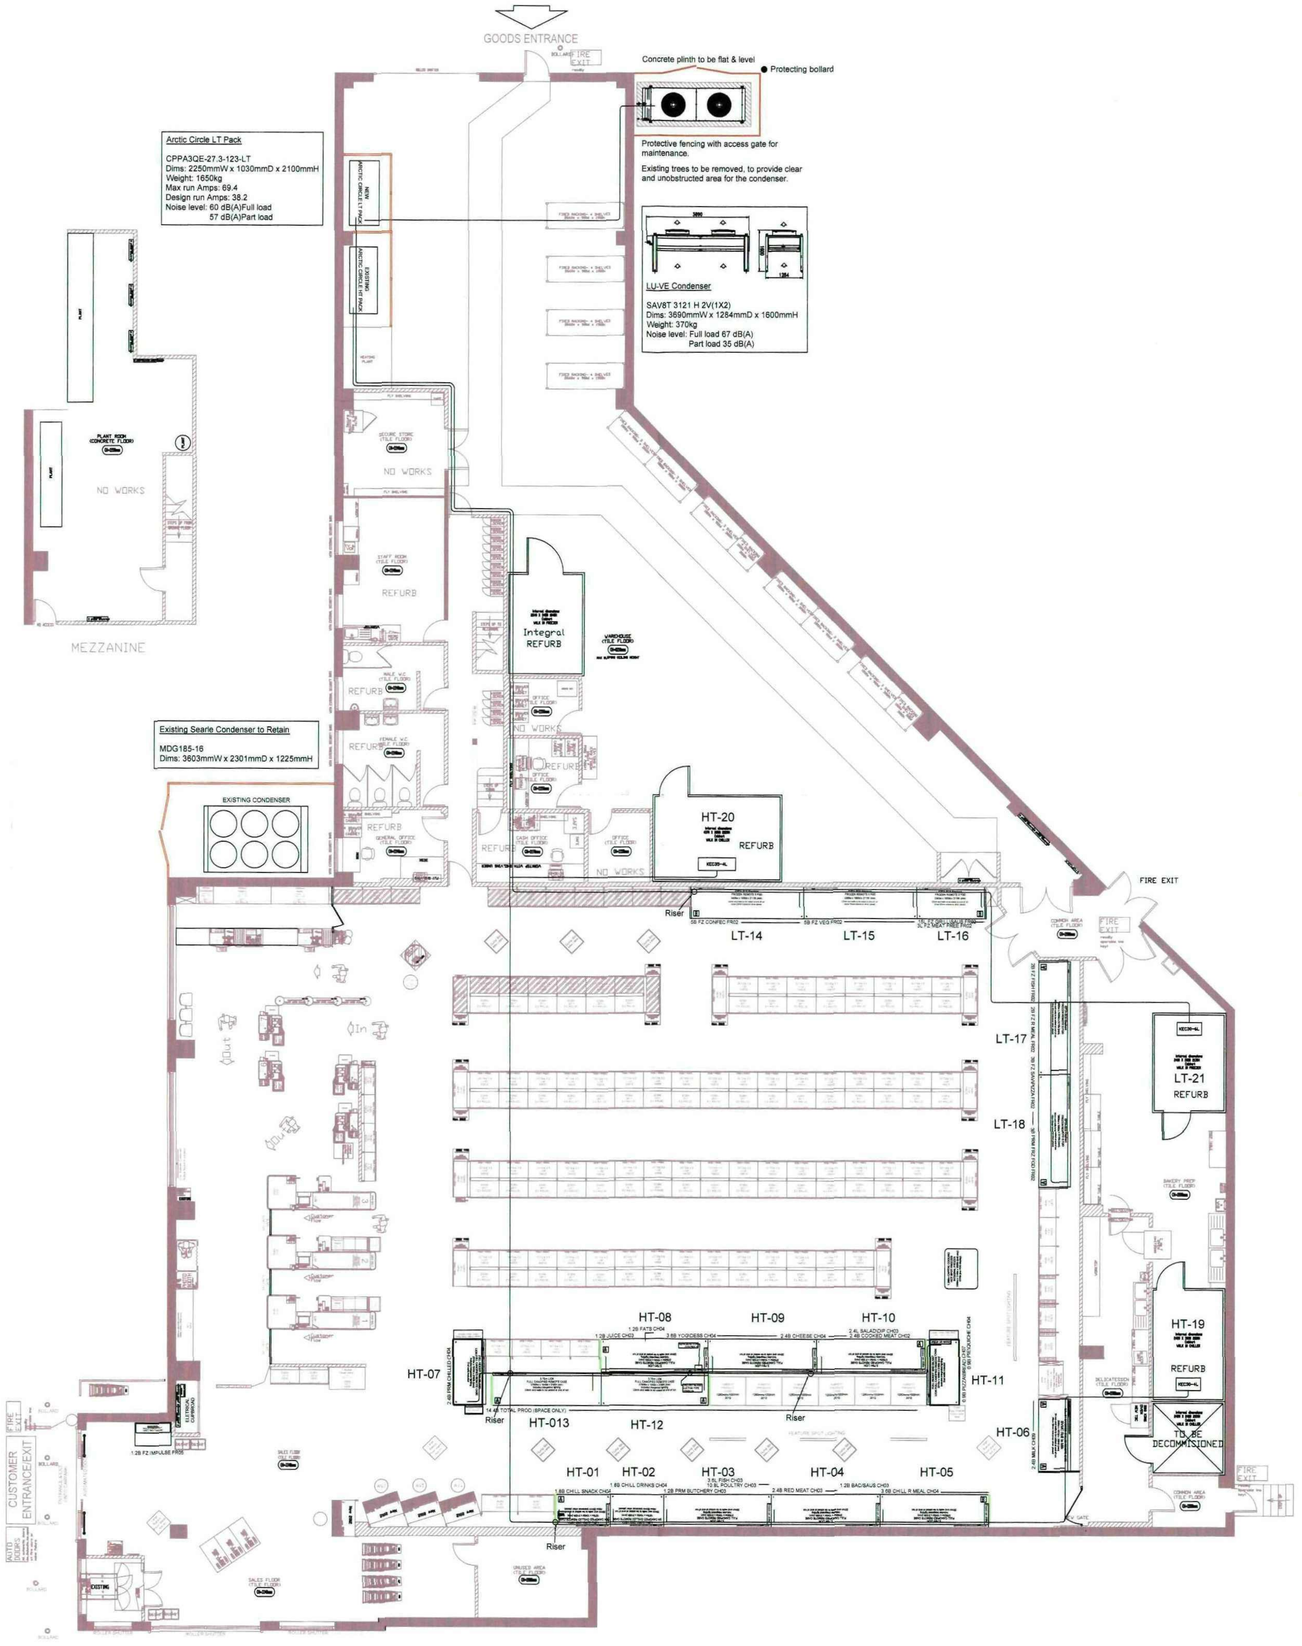

Notes:
This drawing is for Refrigeration design only. It should be read in conjunction with all standard details and specifications.
All dimensions to be checked on site and any discrepancy to be verified before commencement of work.
All works to comply with current building regulations/health and safety standards.

Rev	By	Date	Details

Project
tCG
CUDWORTH

Store ID
104845

Client
The co-operative good with food

bja Refrigeration Consulting Engineers

Bridge Mills
Huddersfield Road
Holmfirth
HD9 3TW

Tel: 01484 680069
Fax: 01484 680041
E-Mail: info@bjacool.co.uk

Drawing Title
GENERAL LAYOUT OF REFRIGERATION

Drawing Status
PROPOSED

Client Drawing Revision
P6-F4-M1

Scale 1:100 @ A1 | Date 25-5-2012
Drawn RA | Checked | Approved

Drawing No. 2012050034-01 | Rev -

only scaled on A1

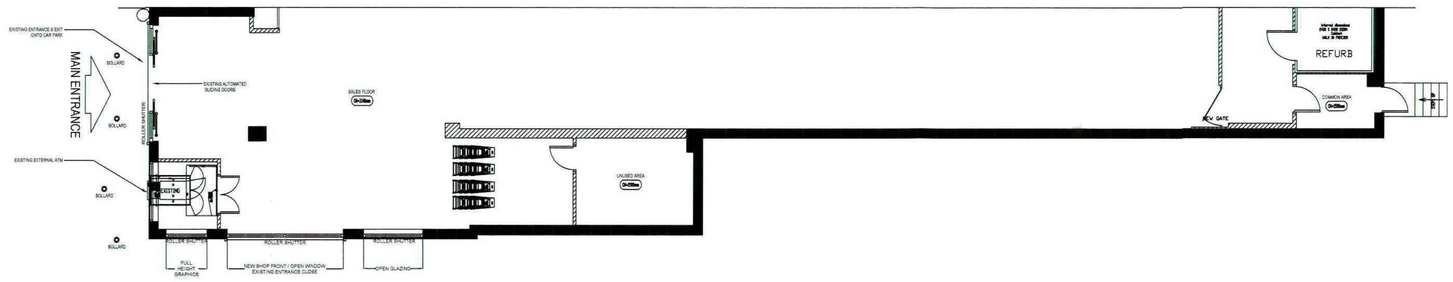

PROPOSED (PART) PLAN

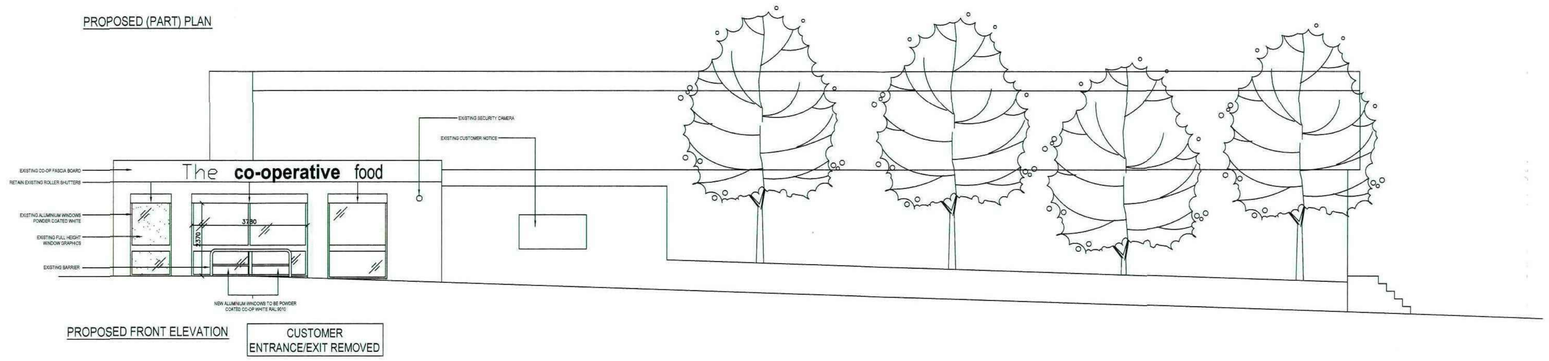

PROPOSED FRONT ELEVATION

CUSTOMER ENTRANCE/EXIT REMOVED

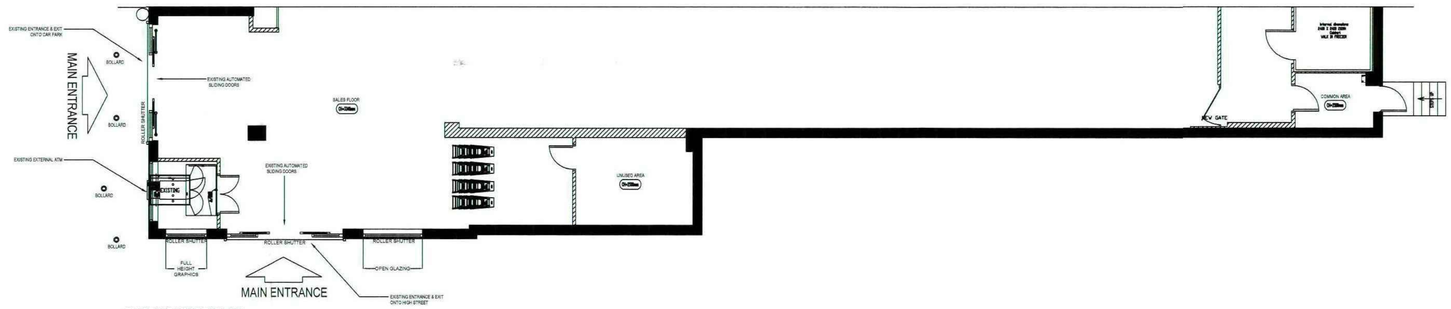

EXISTING (PART) PLAN

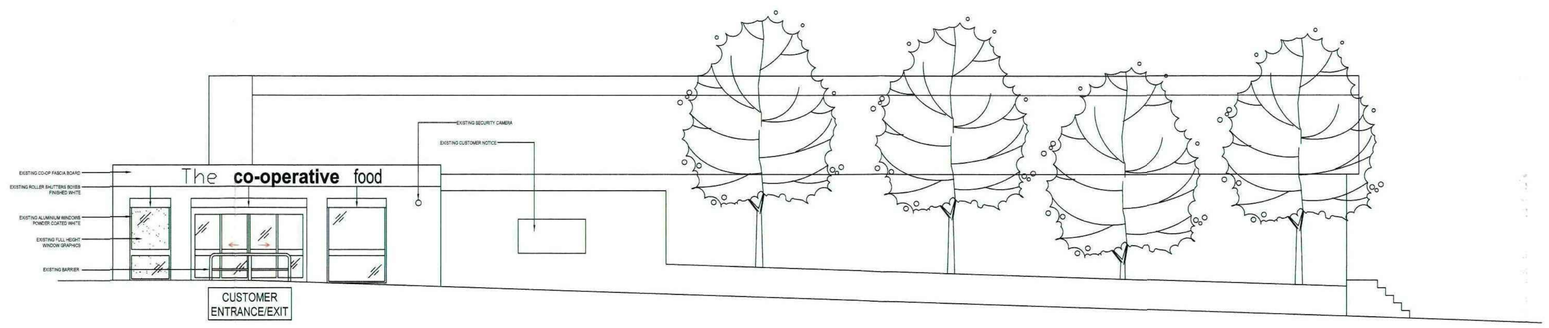

EXISTING FRONT ELEVATION

DRAWING NOTES

Please note: These drawings are for planning purposes only and should not be used for construction.

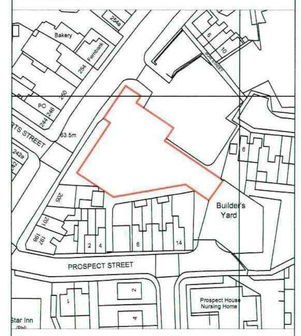

PLANNING

REV.	DESCRIPTION	BY	DATE

CLIENT: Co-operative Group

PROJECT: CUDWORTH

ADDRESS: Co-operative Store
Barnsley Road
Cudworth
South Yorkshire
S72 8JJ

TITLE: EXISTING & PROPOSED SHOP FRONT LAYOUT

DRAWN BY	SCALE	DRAWN DATE	REVISED DATE
RH	1:00 @A1	06/06/12	.
CHECKED: RM			

DRG NO: BASED ON CO-OP DRAWING NO: CUDWORTH-P6-F4-M1 — REV: .

THIS DRAWING AND ITS DATA IS THE PROPERTY OF EVOLVE DESIGN LIMITED & SHALL NOT BE REPRODUCED WITHOUT THE COMPANY'S CONSENT. DO NOT SCALE. WRITTEN DIMENSIONS TAKE PREFERENCE. ANY DISCREPANCIES SHOULD BE REPORTED TO EVOLVE DESIGN LIMITED IMMEDIATELY. IF IN DOUBT ASK.