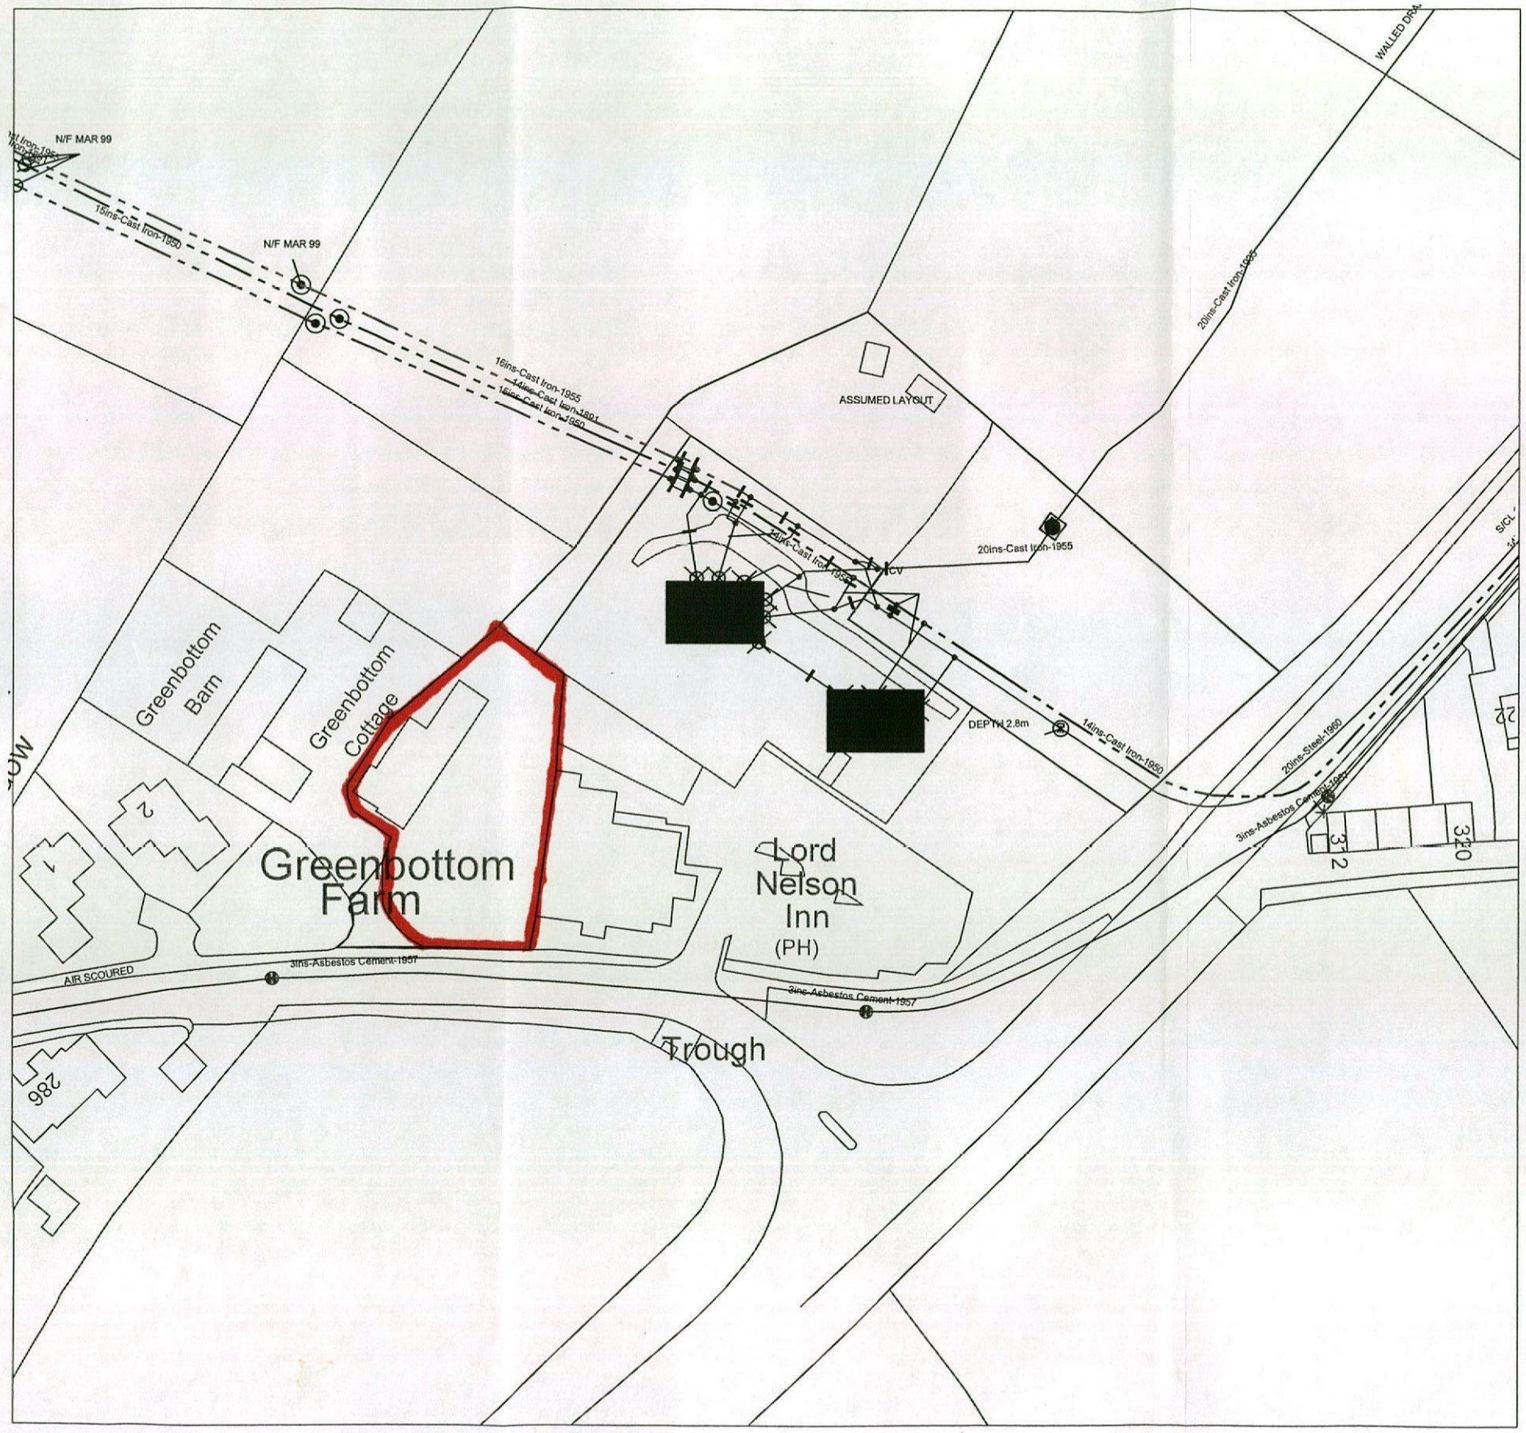



Yorkshire Water
PO Box 500
Halifax Road
Bradford
BD6 2SZ.

YorkshireWater

Tel: 01274 691111
Website: www.yorkshirewater.com

REPRODUCED FROM THE ORDNANCE SURVEY MAP WITH THE SANCTION OF THE CONTROLLER OF H.M. STATIONARY OFFICE CROWN COPYRIGHT RESERVED LICENCE No. WV298581

NOTES:

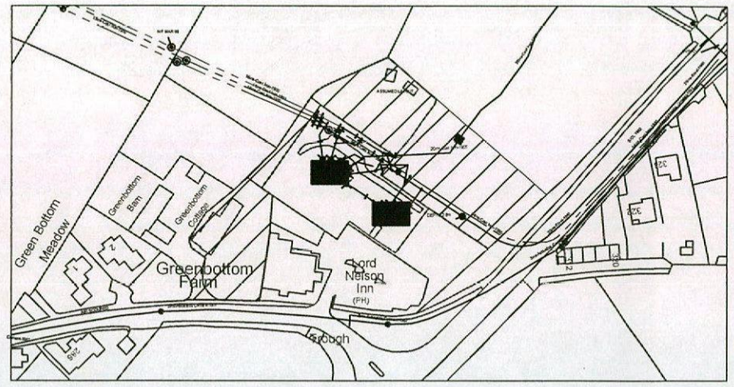

LAND ADJACENT TO BARNSLEY ROAD
NOT TO SCALE

OWNER:	D POISSON GREENBOTTOM COTTAGE HOYLANDSWAINE, SHEFFIELD S36 7JA	**OCCUPIER:**	
SCHEME:	INGBIRCHWORTH TRUNK MAINS		
PLAN No:	PLAN 1		
SCALE:	1:1000		
DATE:	JULY 2012		
SHEET No:	1		
PIPE DIAMETER:	VARIOUS		
CONTACT:	MIKE ARMITAGE (07885 256260)		

FIELD BOUNDARY
WATER MAIN
HYDRANT
WASHOUT
VALVE
P.R.V.
METER
AIR VALVE

N

Balfour Beatty
Utility Solutions

Balfour Beatty Utility Solutions
Livingstone House
Chadwick Street
Leeds
LS10 1LJ

Telephone: 0844 848 1096
Email: info@bbusl.com
Website: www.bbusl.com

Plan Refered To:-

Site edged red

