




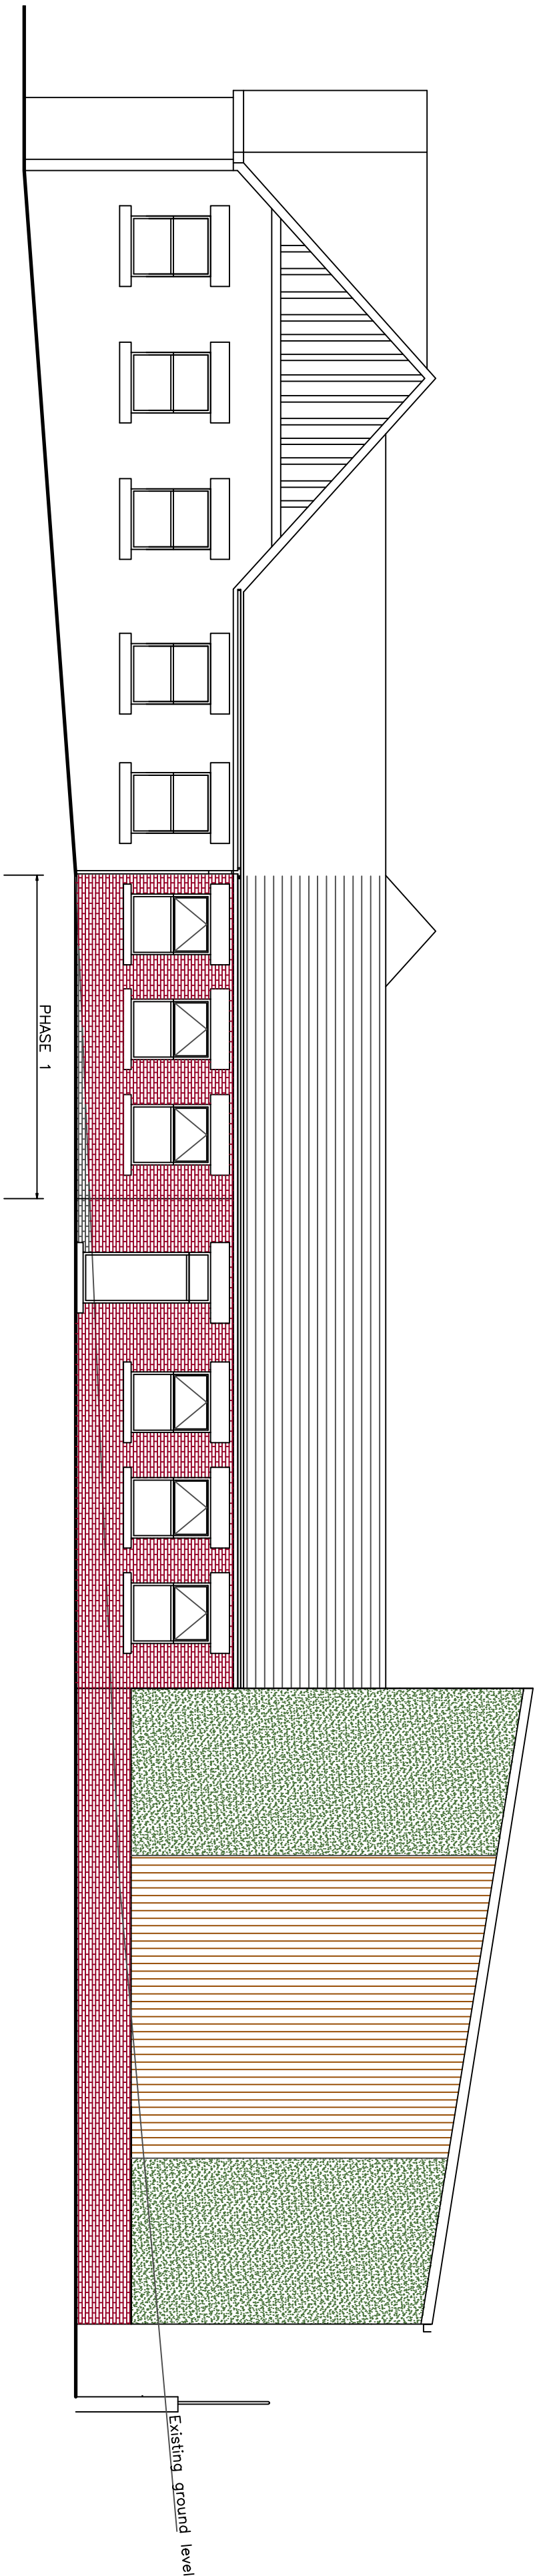


PROPOSED SIDE ELEVATION

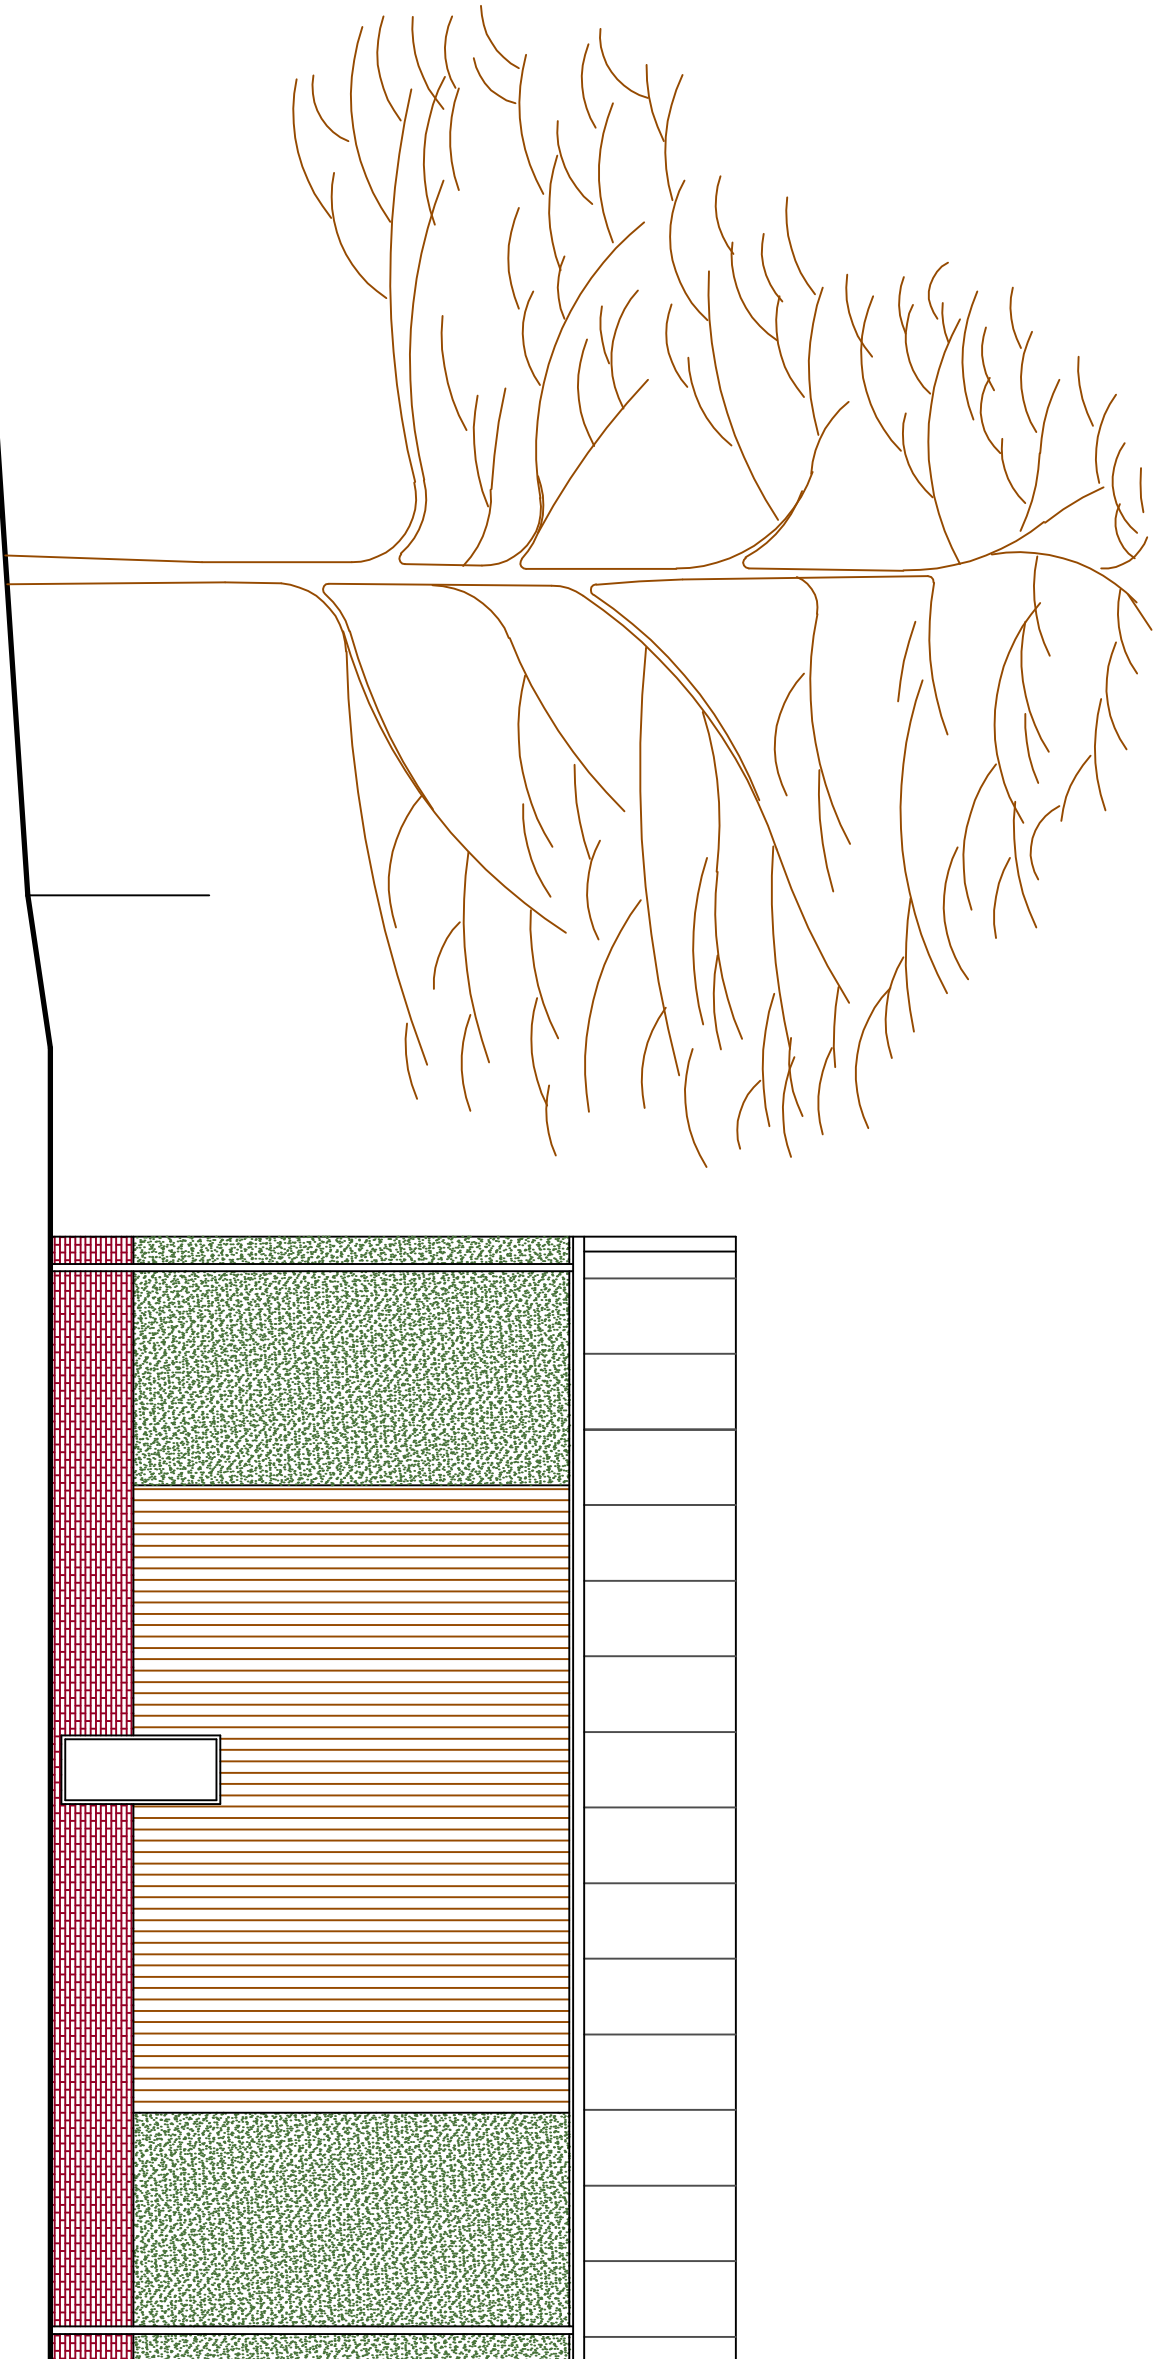

PROPOSED REAR ELEVATION

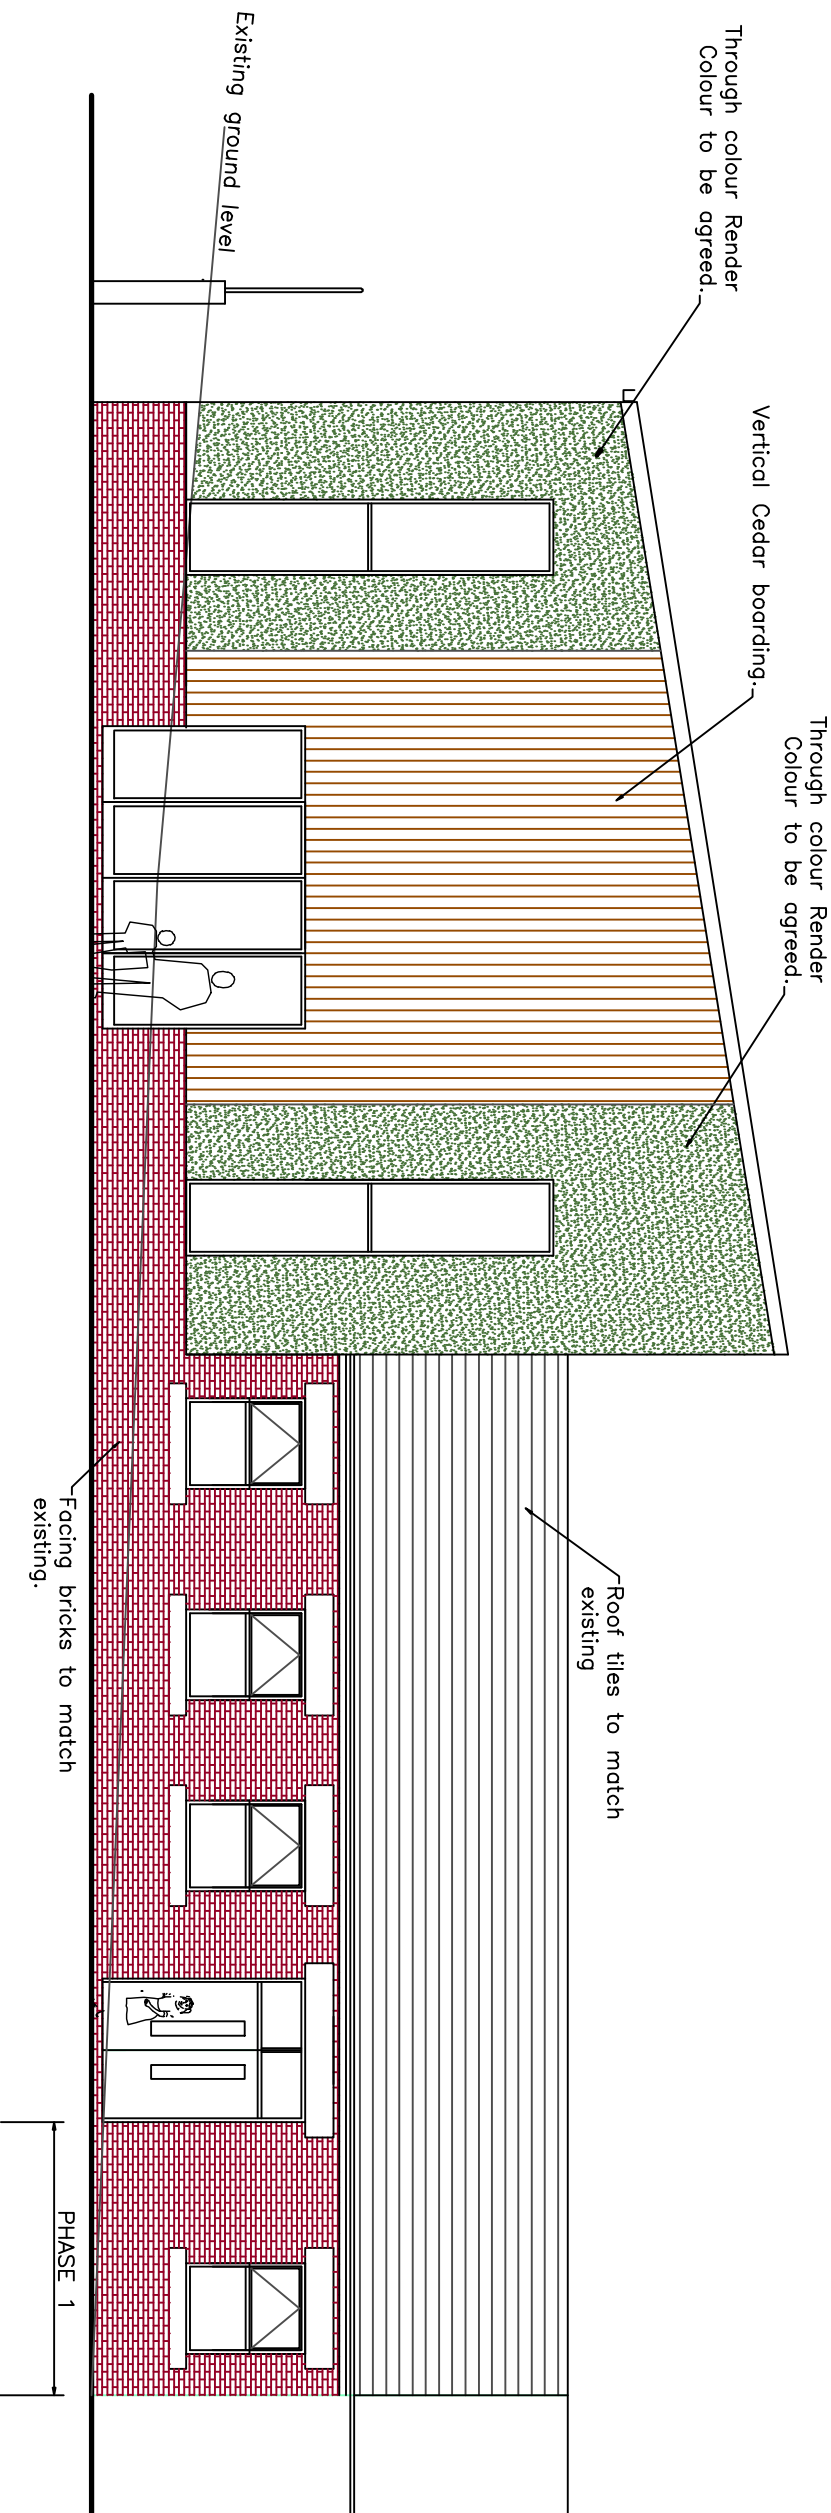


PROPOSED SIDE ELEVATION

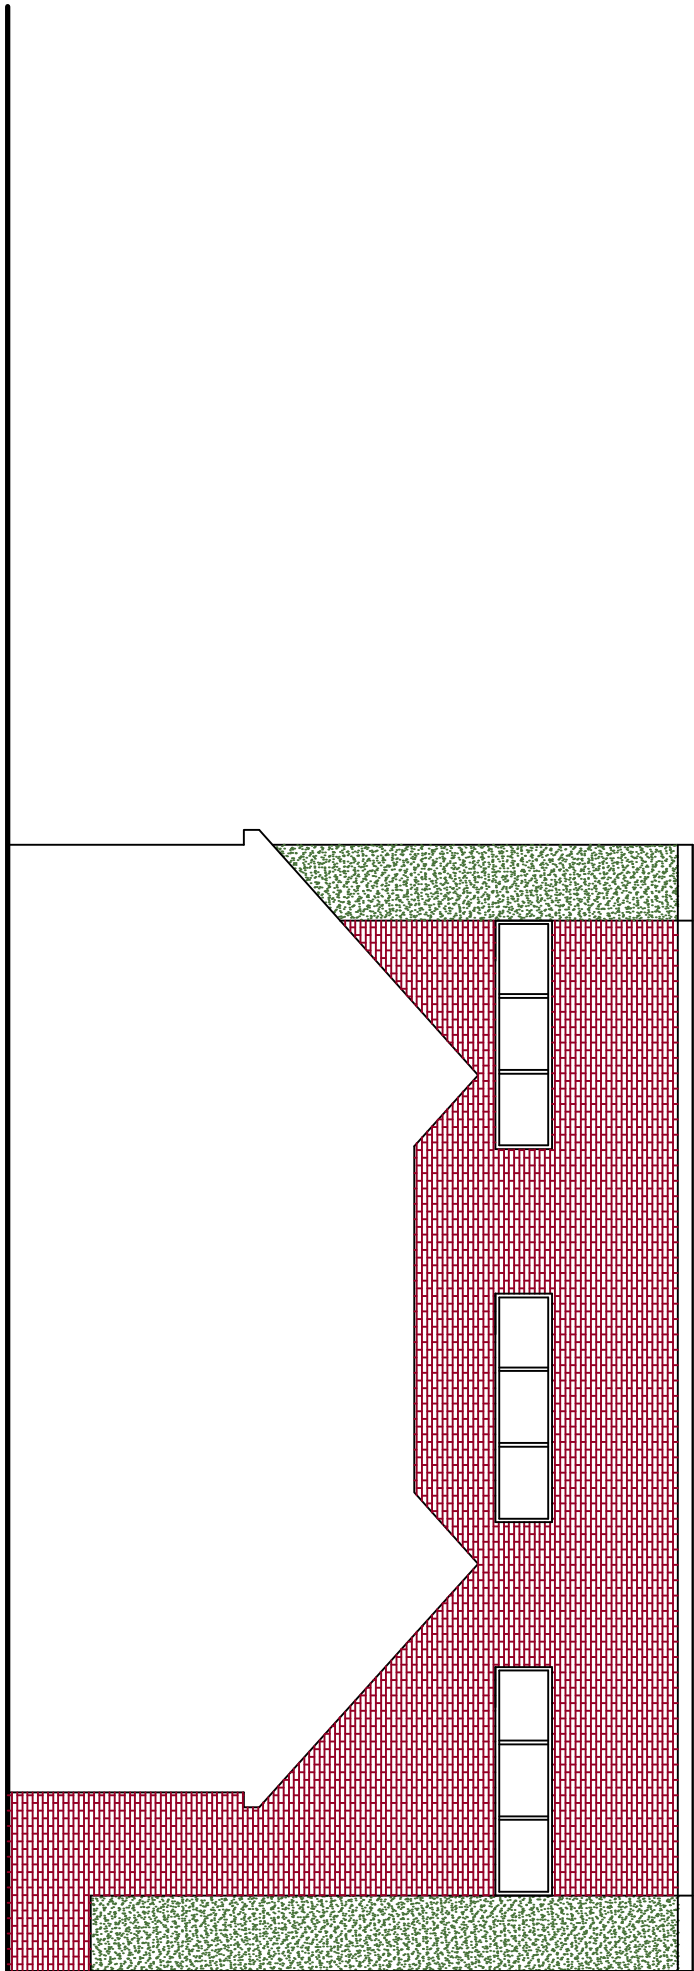

PROPOSED FRONT ELEVATION

Actual depth of foundations to be determined on site.
All work to be to the satisfaction of the local authority.
All dimensions to be checked on site and any discrepancies must be notified immediately unless otherwise stated.
All dimensions are in millimetres unless otherwise stated.
authority approval on this drawing is subject to local
Do not scale this drawing.

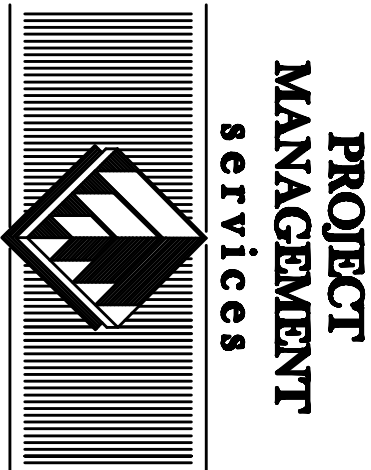

CHARTERED BUILDING CONSULTANTS
HUDDESFIELD ROAD, BARNESLEY, SOUTH YORKSHIRE S70 2AT
TEL: (01226) 731265 E-mail: info@pmsdesign.co.uk

CLIENT
SILKSTONE COMMON J & I SCHOOL
EXISTING PLAN

PROJECT
REDEVELOPMENT & EXTENSIONS
MOOR END LANE
SILKSTONE COMMON

DATE	SCALE	DATE	DRAWN	REV.
22/09/01	1:100	30/10/08	DE	

2008 Planning. dwg

COPYRIGHT © Project Management Services 2008