

Brickwork to match main building

Roof finish - Green mineral felt.

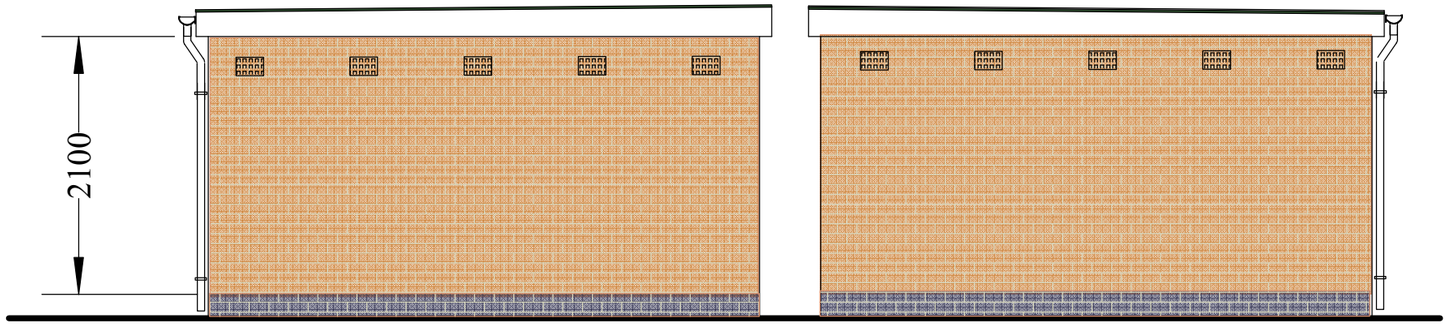


SIDE ELEVATIONS

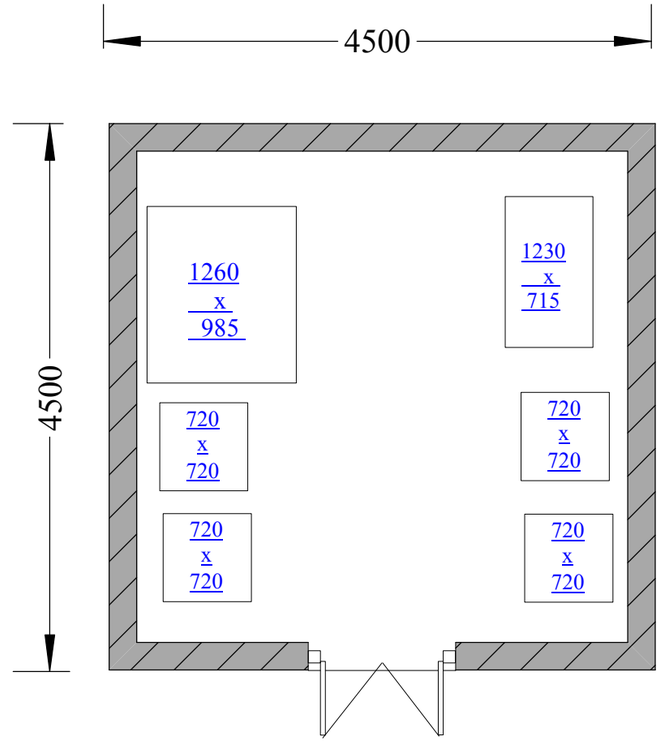

PLAN

White PVC fascias. Brown PVC rainwater goods

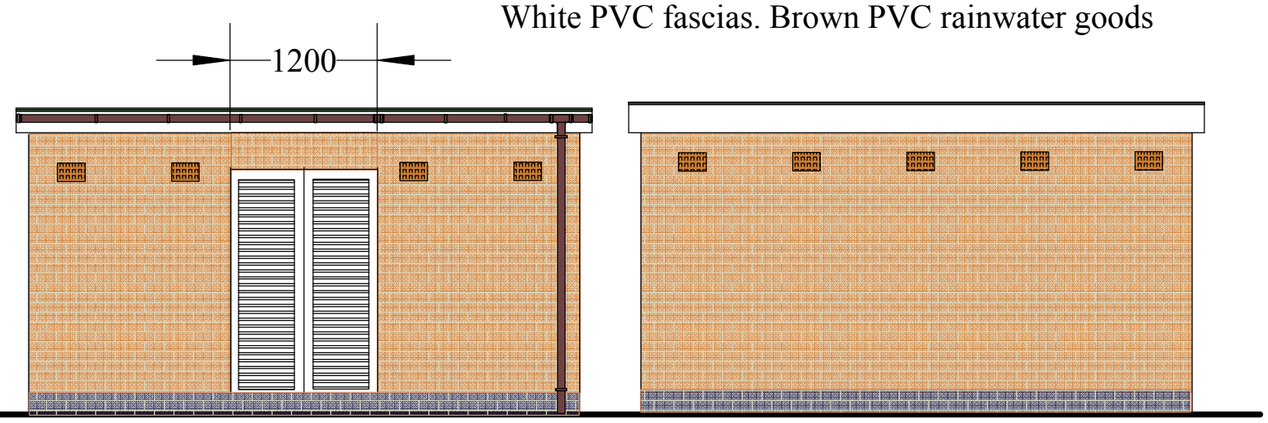

FRONT ELEVATION

REAR ELEVATION

COPYRIGHT

Physical and intellectual rights in this drawing and design are reserved and neither may be used or the drawing copied in whole or in part for any purpose without the express permission, in writing of the owner P T Johnson. E-mail peter@jbuild.plus.com

P.T.JOHNSON MCIEH
HOUSING CONSULTANT
Copyright © P T Johnson 2012

69 STRADBROKE ROAD
SHEFFIELD S13 8SL
PHONE 0114 264 2438
peter@jbuild.plus.com

ADDRESS	Birk House,Calder Crescent, Kendray	SCALE	1:50
CLIENT	Mr R Saddiq	DRAWING	Birk House 002
JOB	Conversion to flats	DATE	Sept 2012
TITLE	Bin Store		