


Plan 1: 100

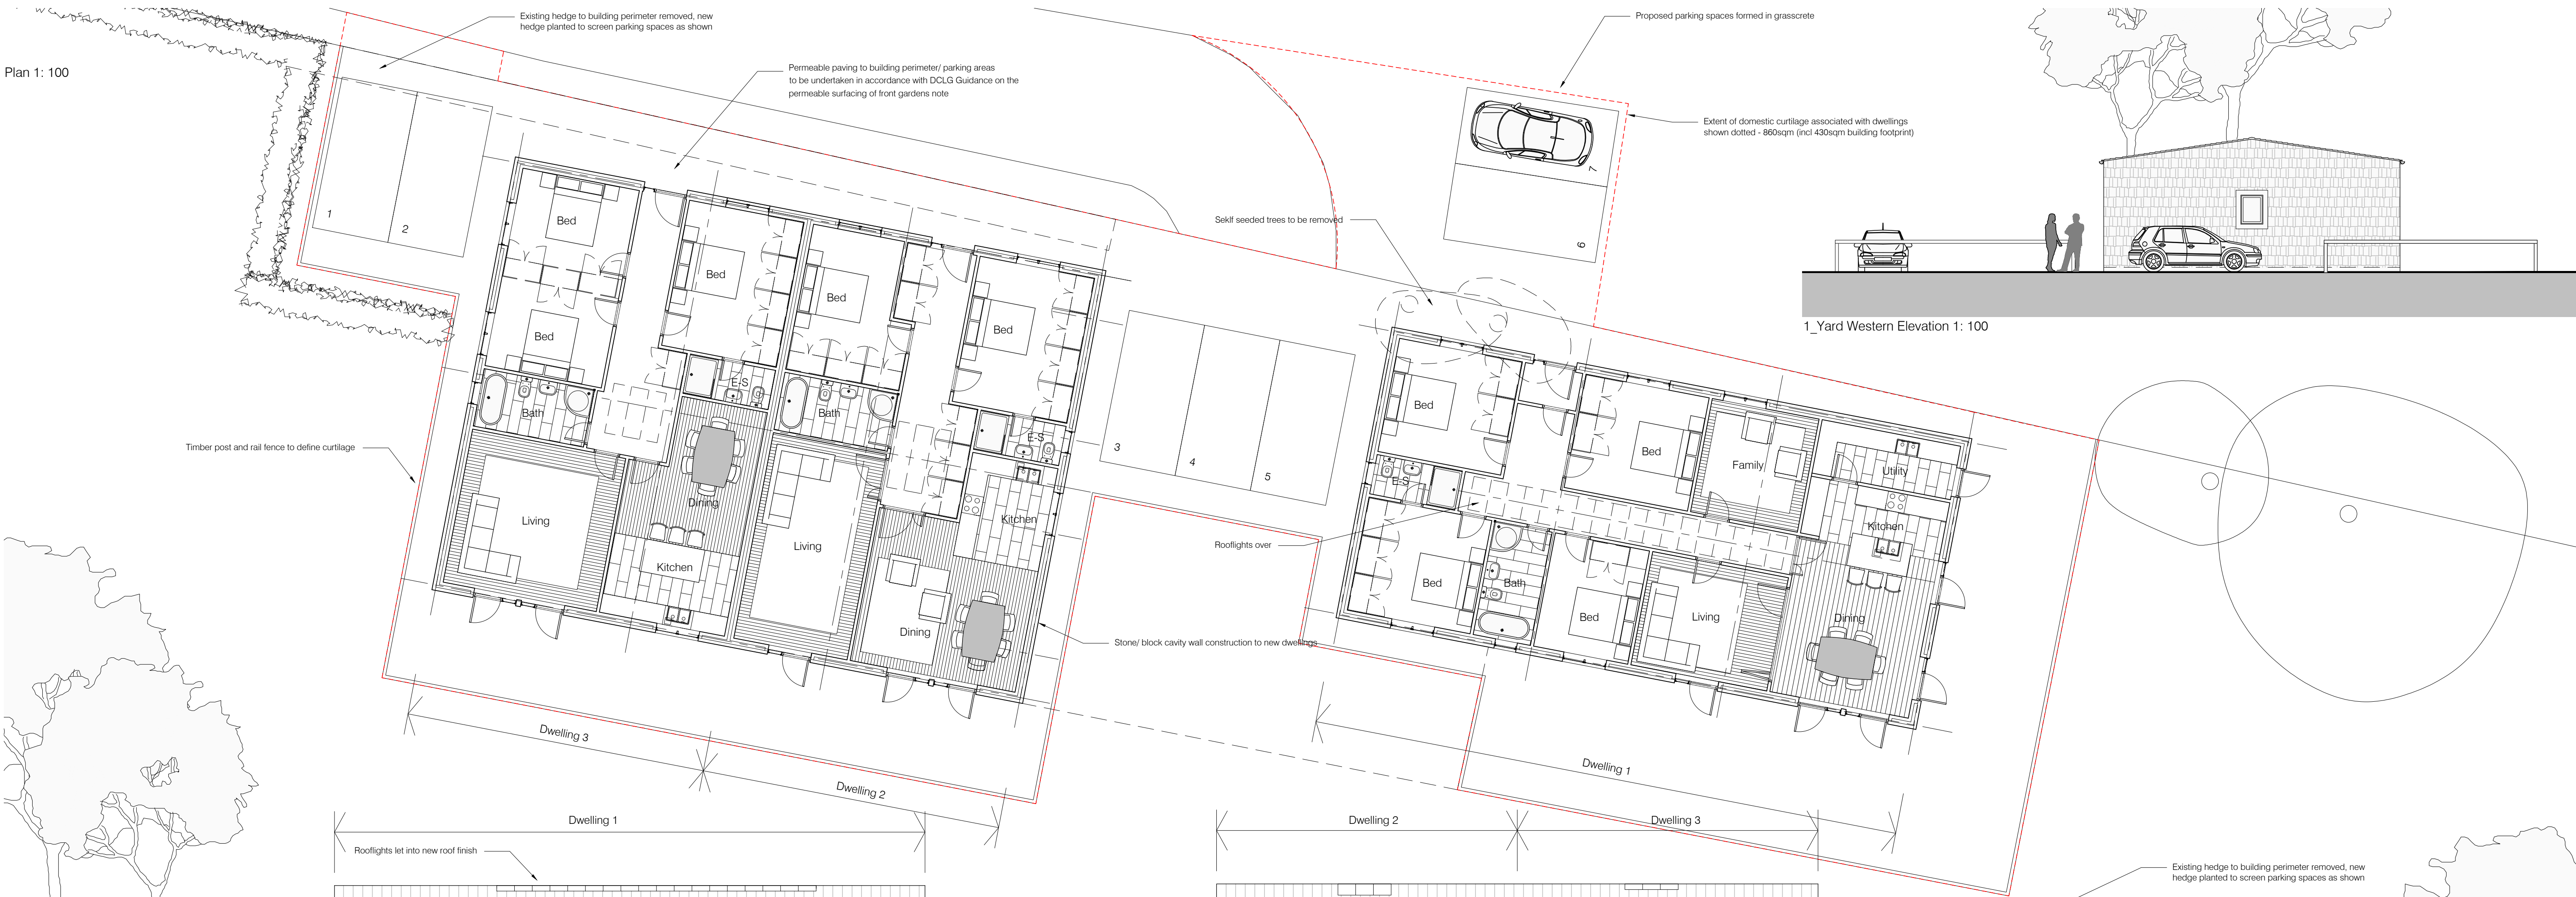


1_Yard Western Elevation 1: 100


2_Northern Elevation 1: 100



3_Southern Elevation 1: 100

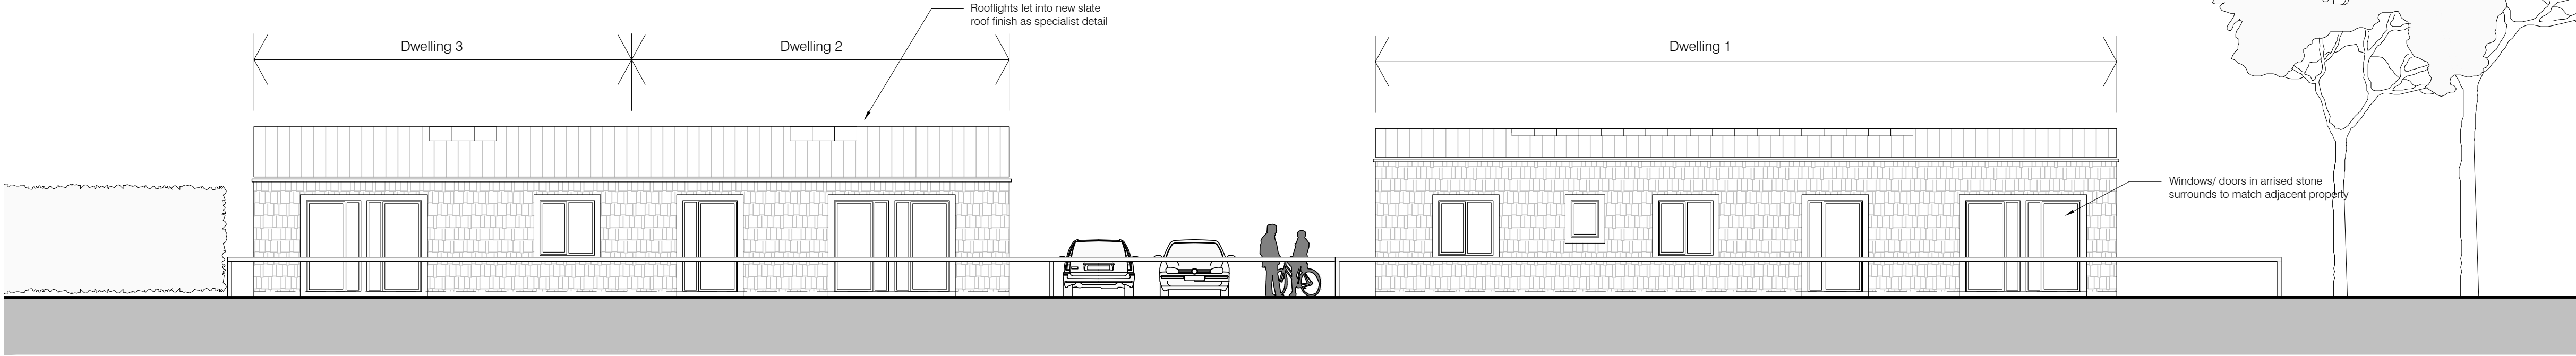


4_Western Elevation 1: 100

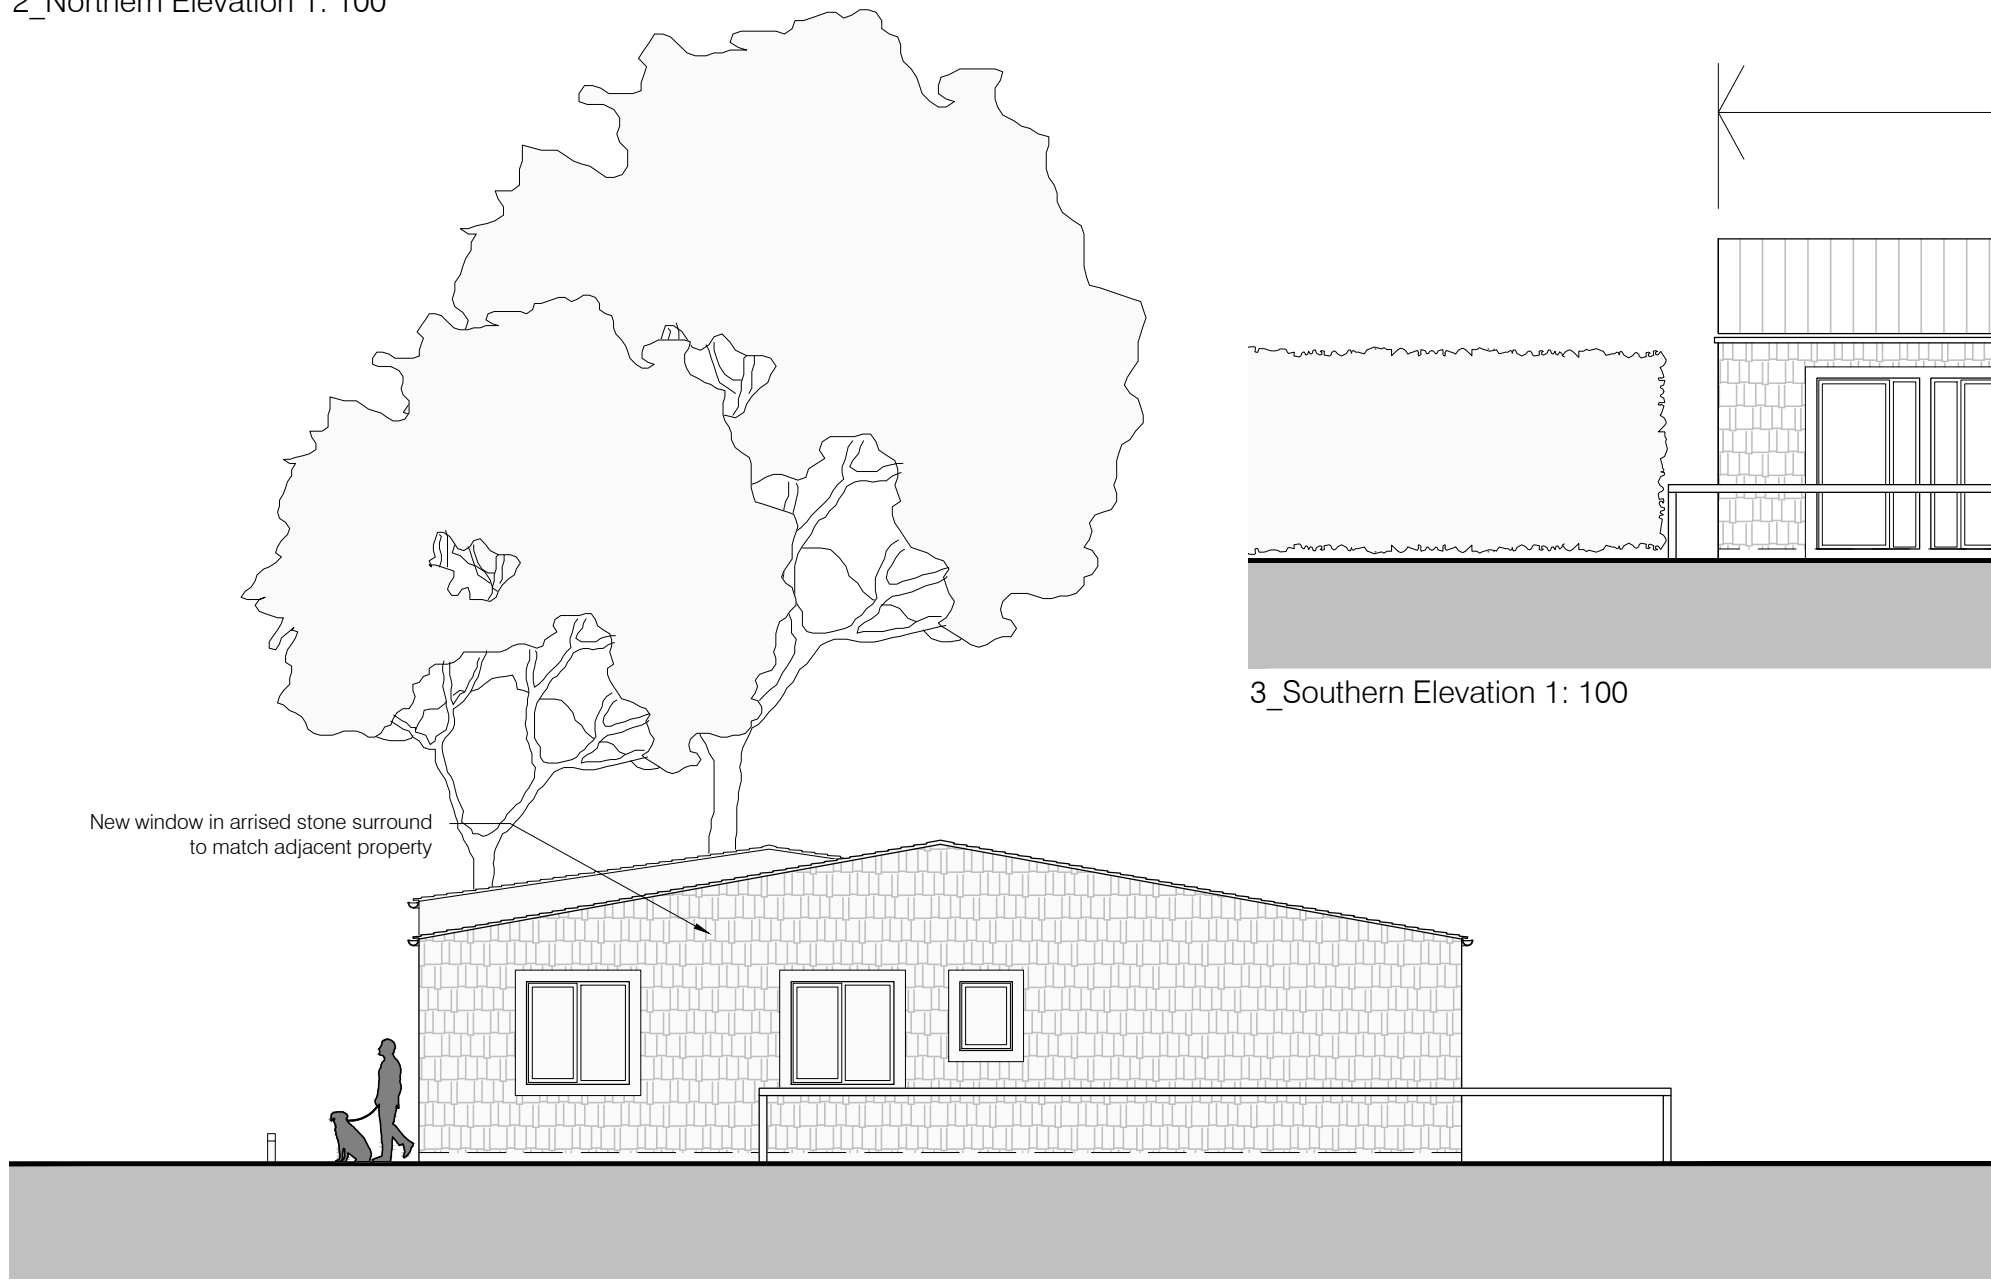

5_Eastern Elevation 1: 100



6_Yard Eastern Elevation 1: 100

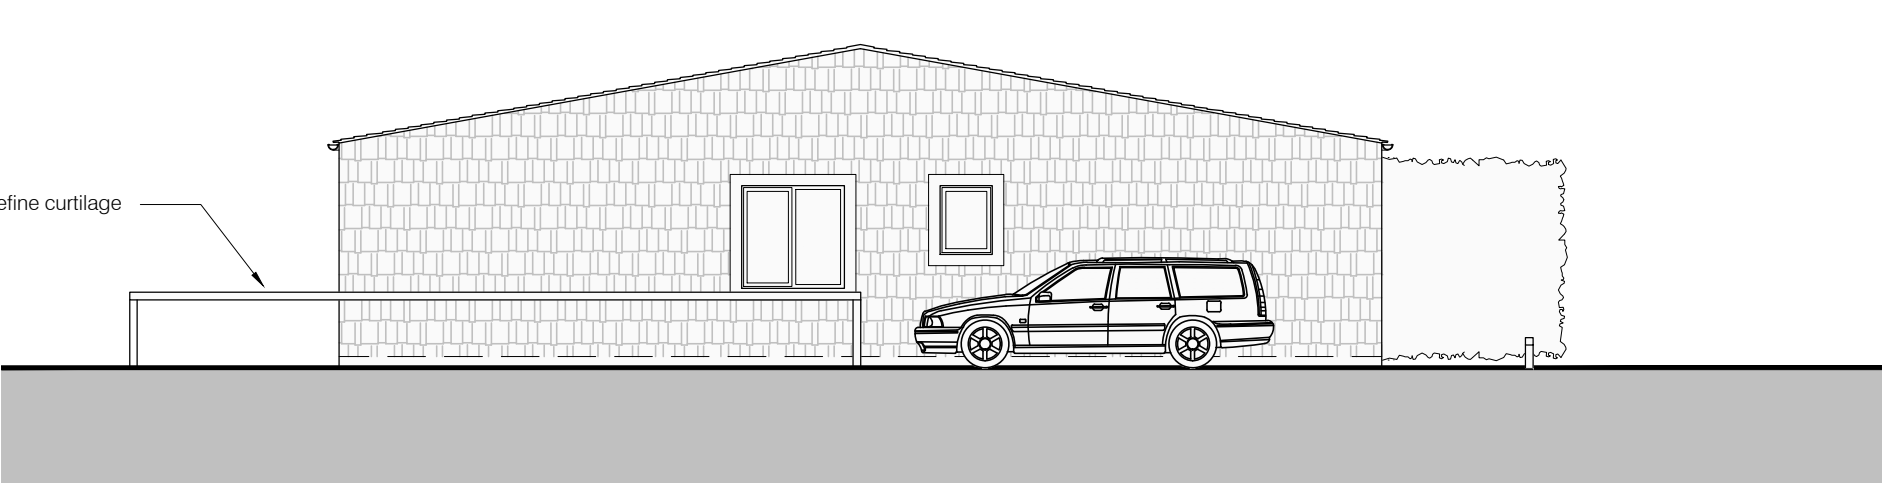


Drawings based on Ordnance Survey (Streetwise License No 100047474) and preliminary survey - design and drawing content subject to further Site Surveys, Structural Survey, Site Investigations, Planning and Statutory Requirements and Approvals.

Haigh Lane, Hoylandswaine

Rev. Des.

Date By

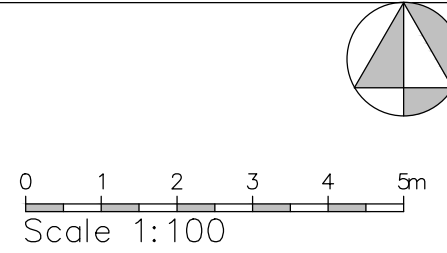

Project	Proposed Conversion of agricultural buildings at Haigh Lane, Hoylandswaine
Client	Earledge Developments Ltd, Ashley Grange, Haigh Lane, Hoylandswaine S36 7JQ,
Dwg Title	3_Scheme as proposed
Scale	1:100 @ A1
Date	February 2016