

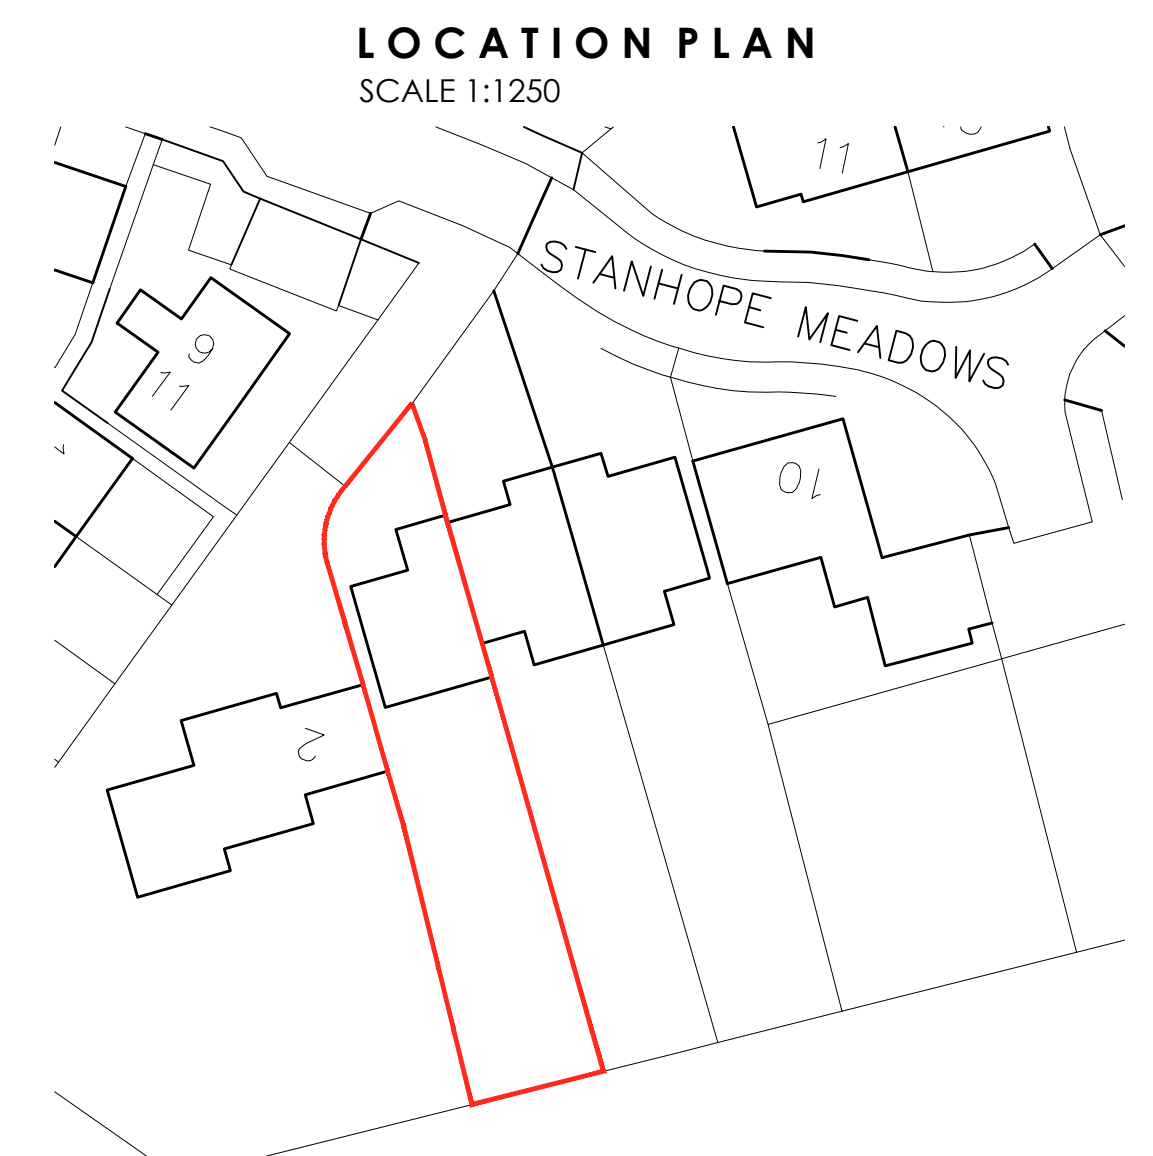
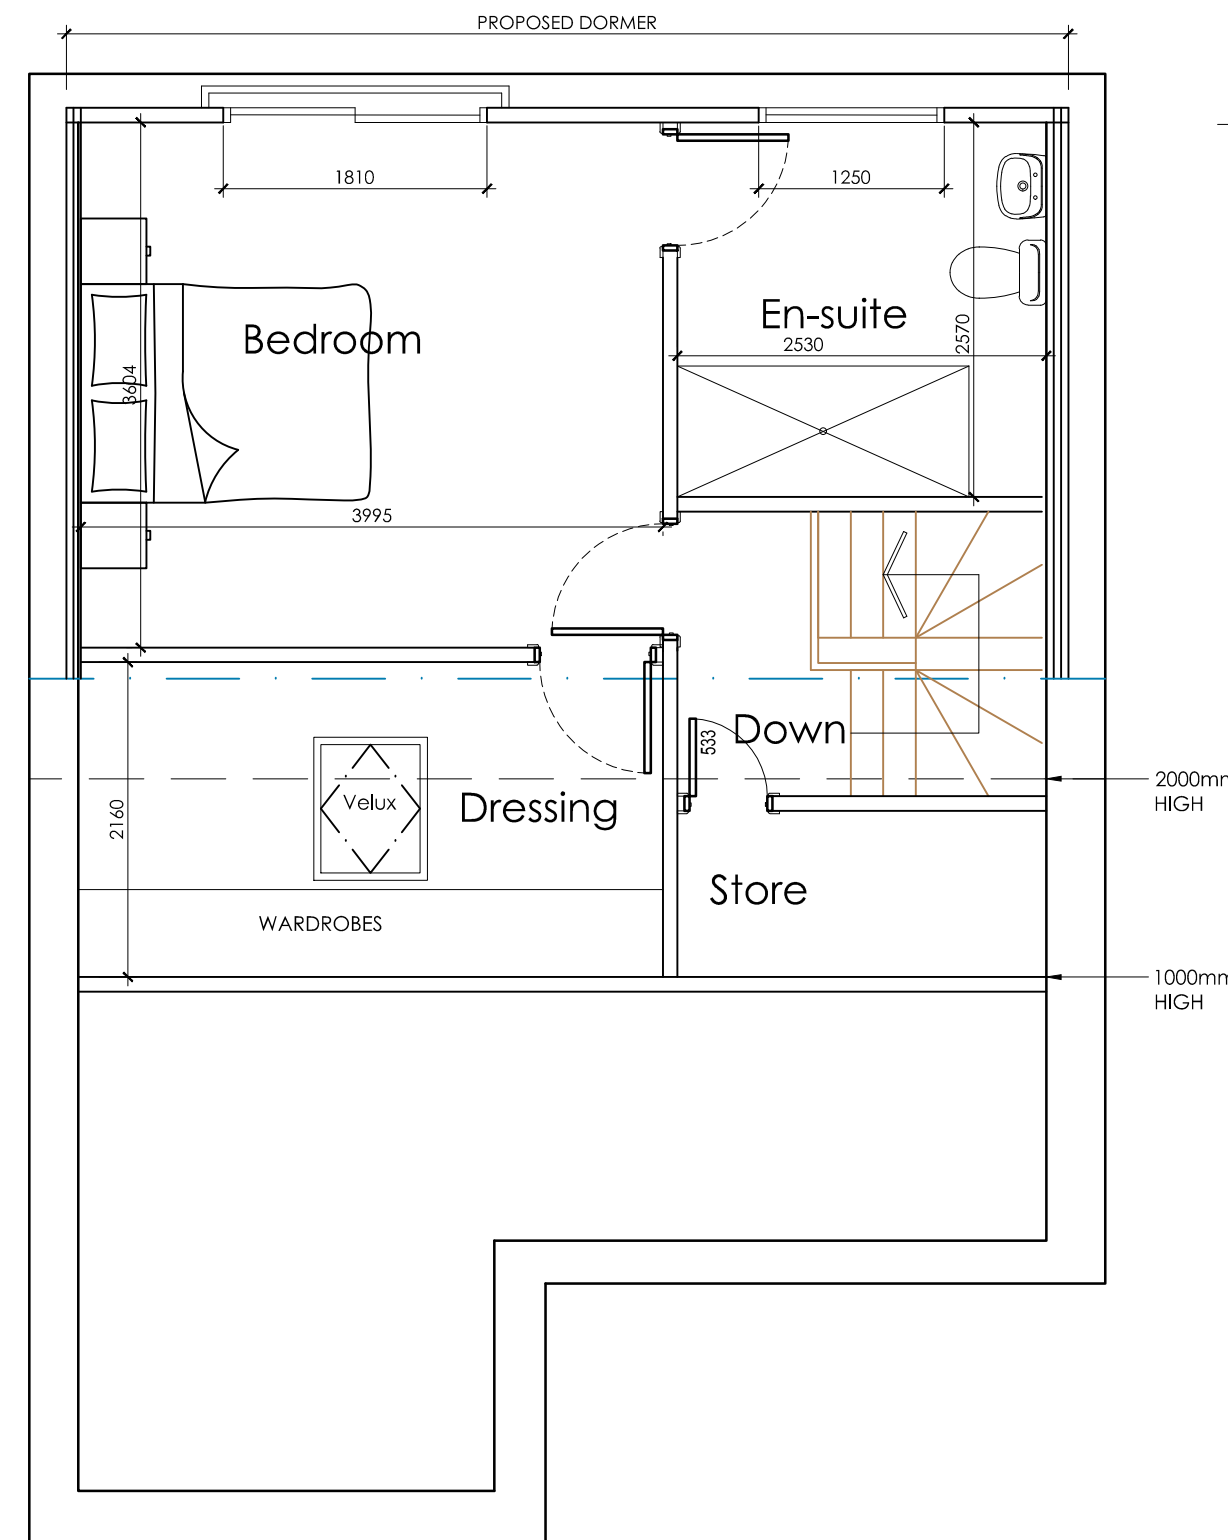
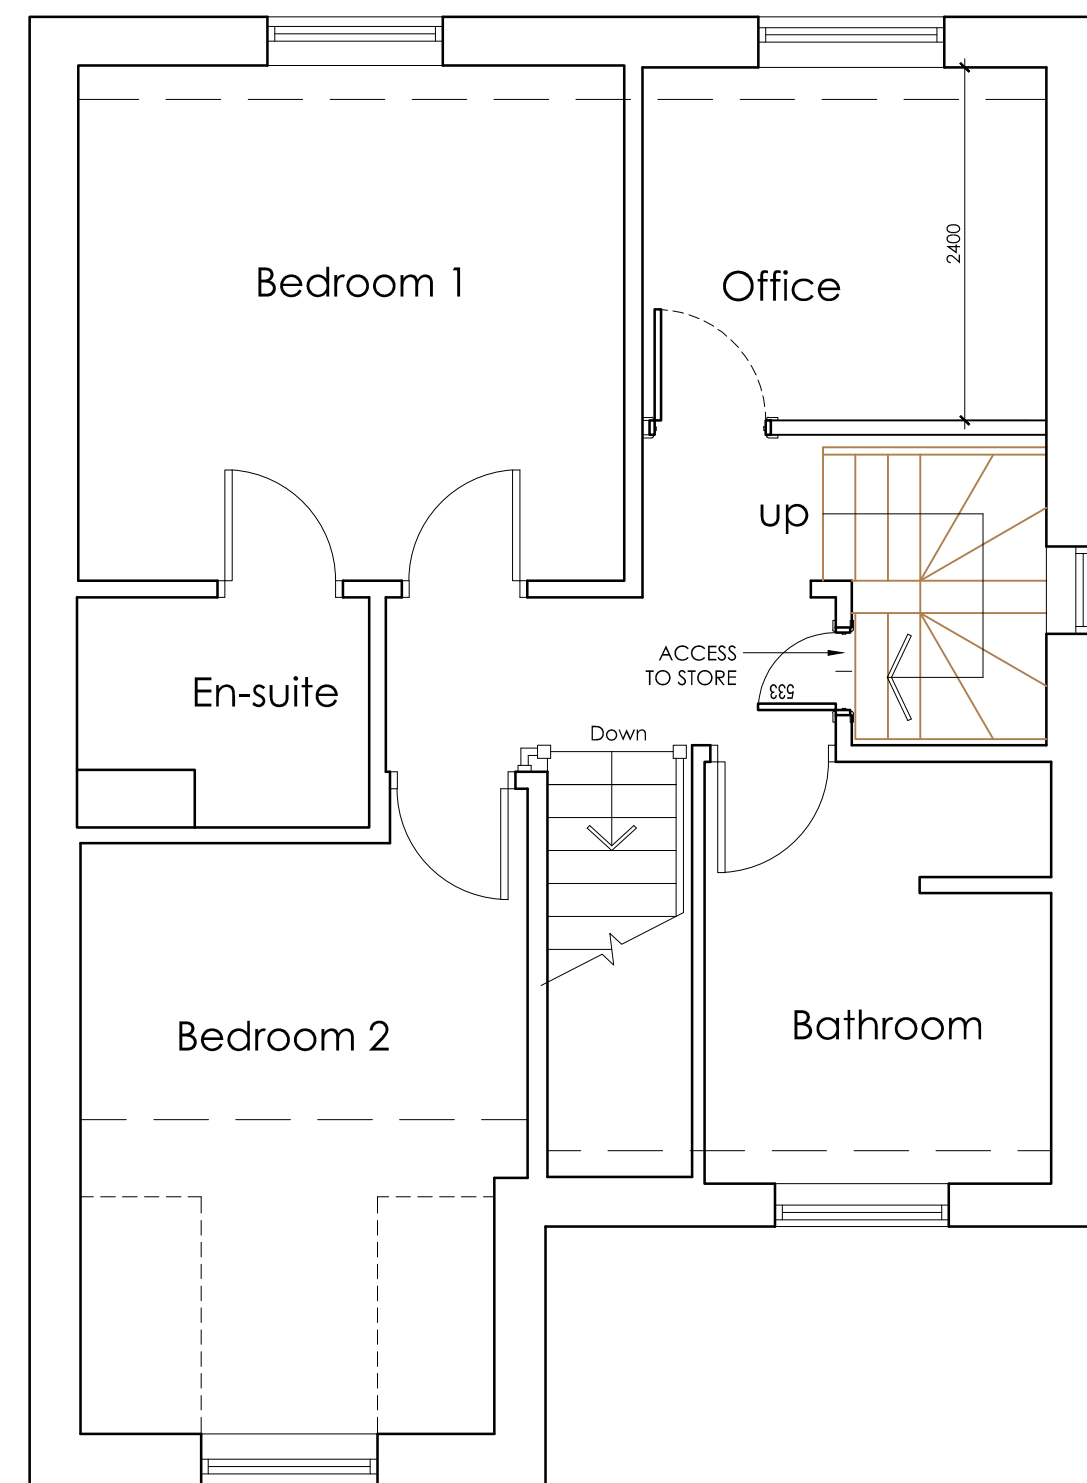
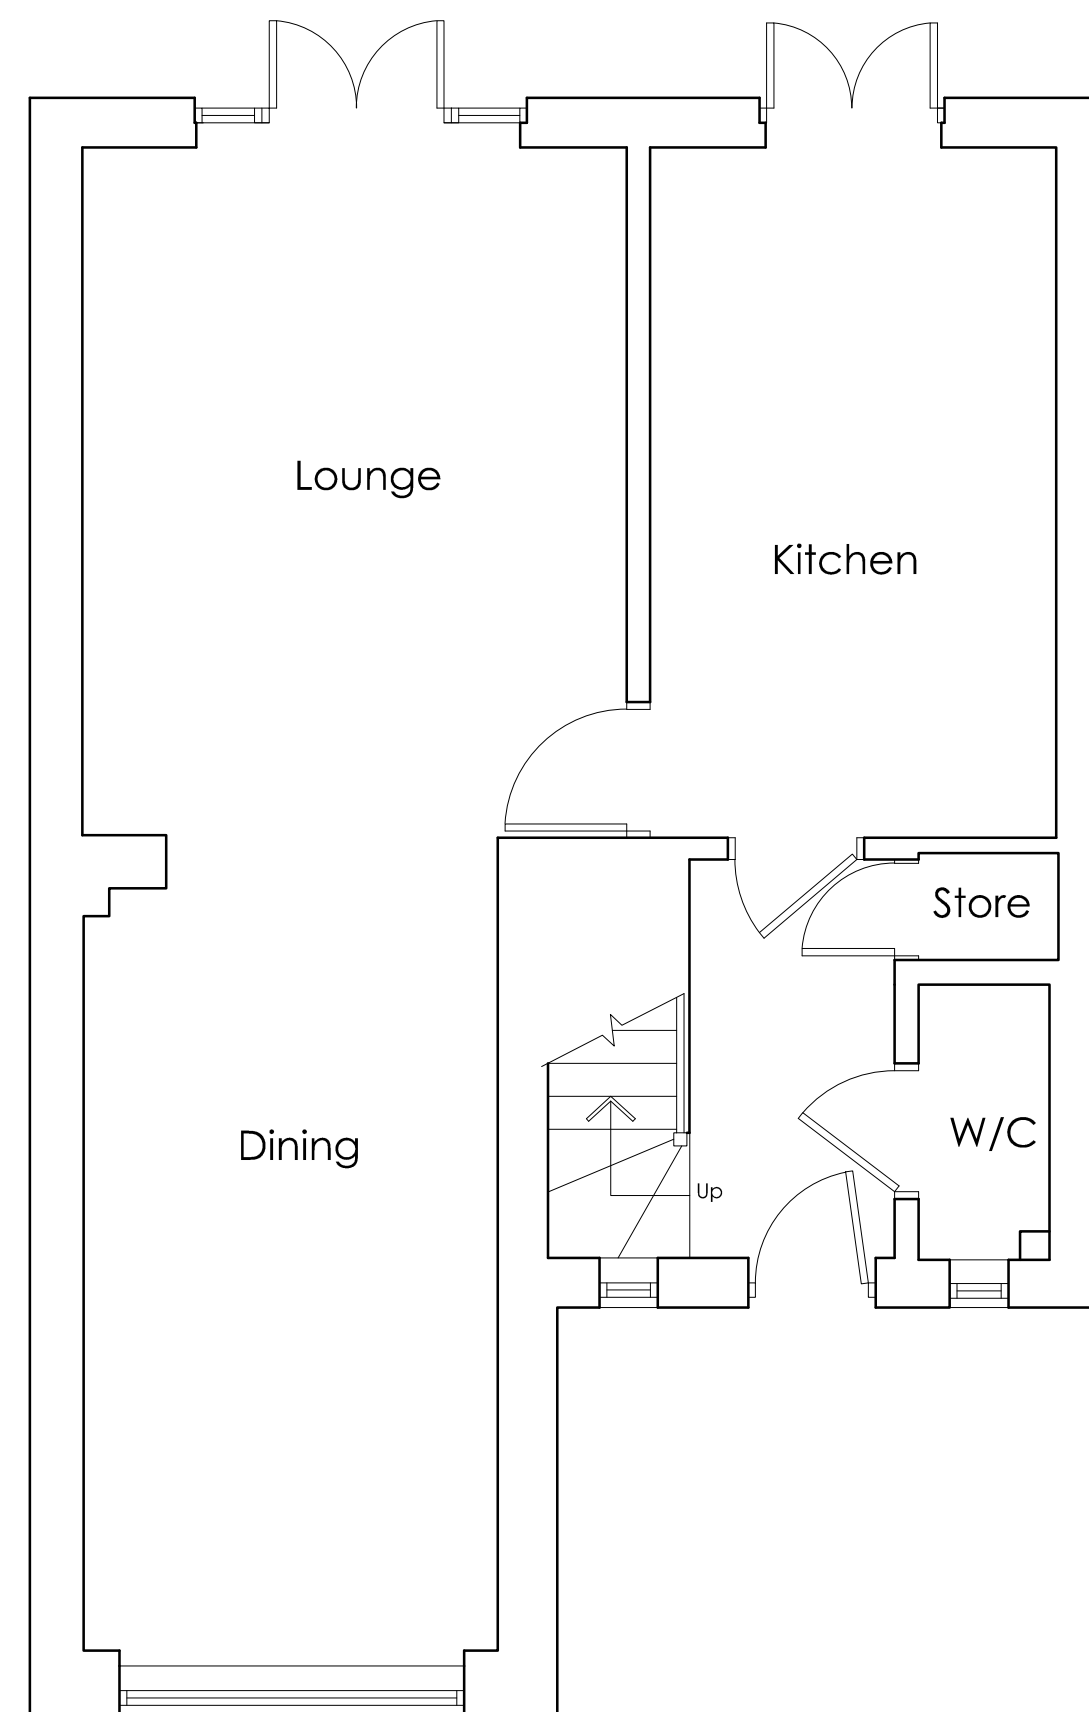
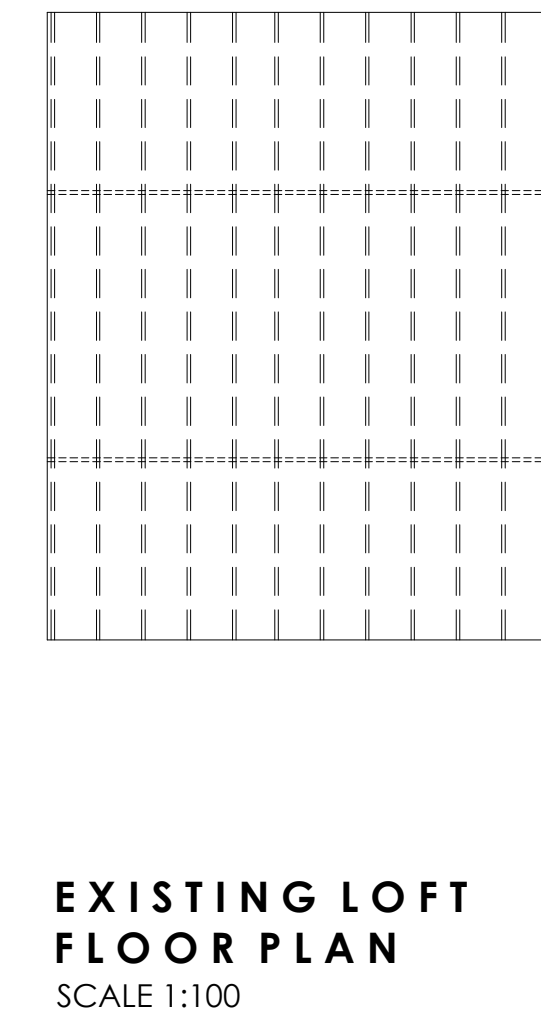


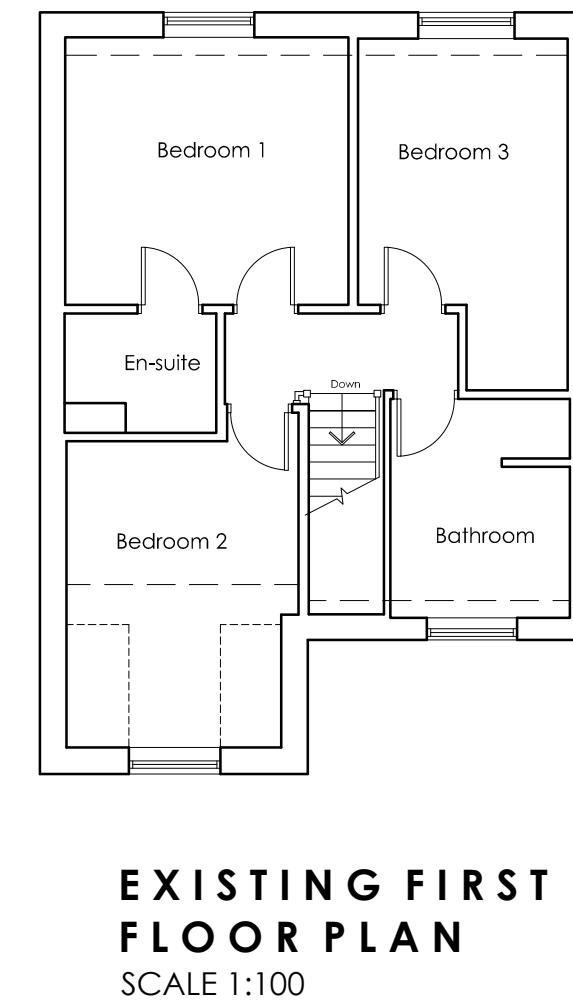

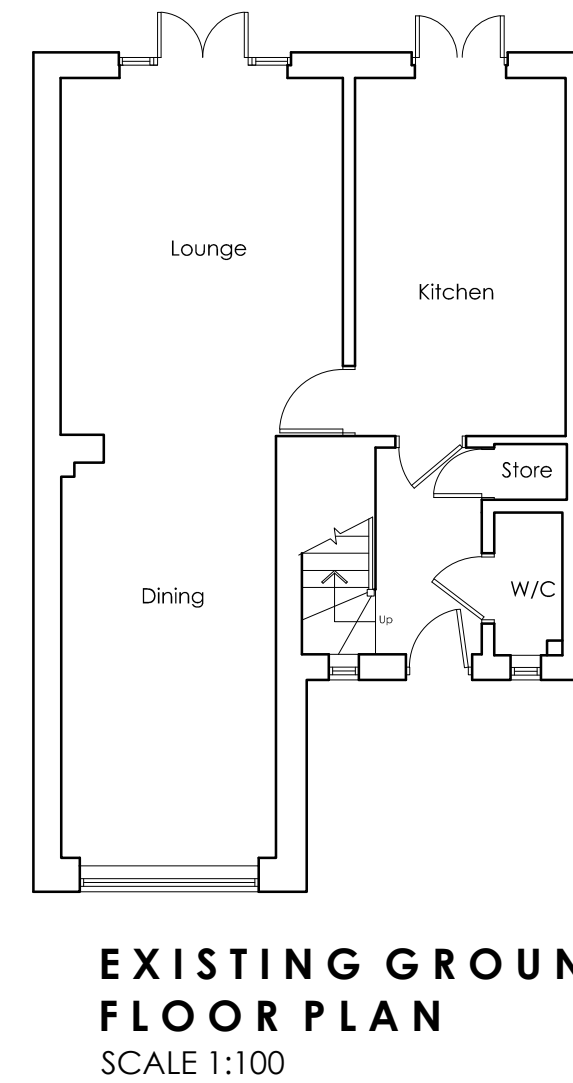

White Agus

PARTNERSHIP

OFFICE ONE,
34 VICTORIA ROAD,
BARNESLEY,
S70 2BU

Phone: 01226 208482

Email: info@whiteaguspартnership.co.uk

Web: www.whiteaguspартnership.co.uk

ARCHITECTURAL SERVICES

Project.

LOFT CONVERSION
4 STANHOPE MEADOW
CAWTHORNE S75 4GQ

Client.

MR D. SHARPLES

Drawing Title.

PLANS AND ELEVATIONS

Date.

SEPT 2022

Scale.

1:50 & 1:100 @ A1

Ref.

22-103

Dwg. No.

01

Rev.

C

Date	Suffix	Description	Date	Suffix	Description
27/10/2022	A	REVISED TO CLIENTS REQUIREMENTS			
31/10/2022	B	REVISED TO CLIENTS REQUIREMENTS			
16/11/2022	C	OTHER SIDE ELEVATION ADDED FOR PLANNING			