Unit 2 Twibell Street, Barnsley S71 1DL

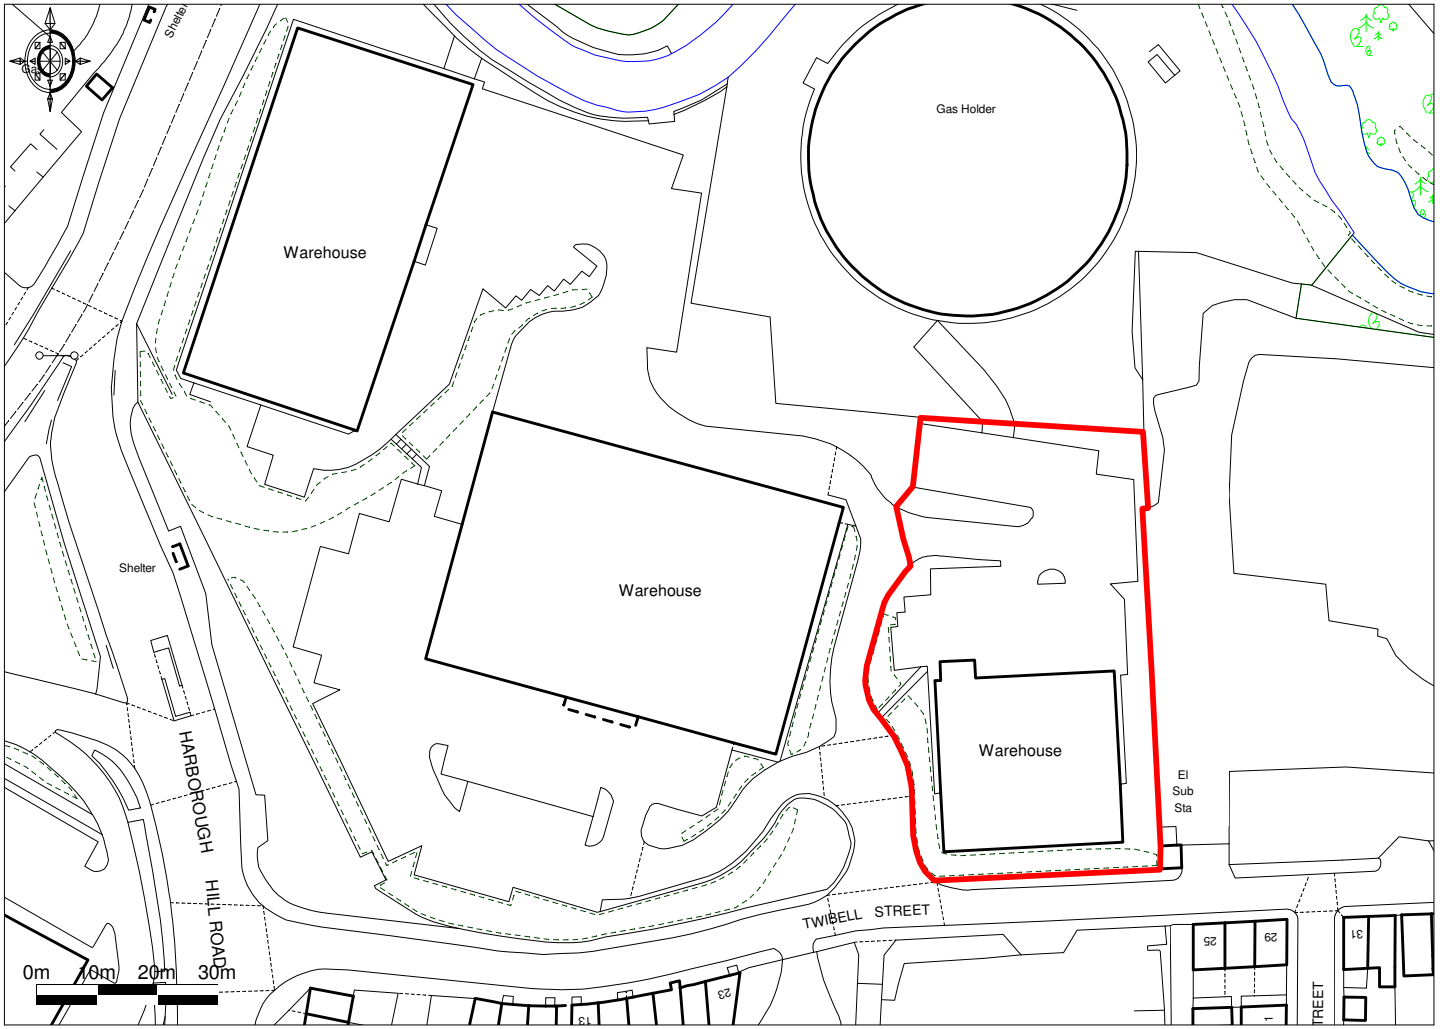

Ordnance Survey © Crown Copyright 2016. All rights reserved. Licence number 100022432. Plotted Scale - **1:1250**

Promap®