




Location Plan

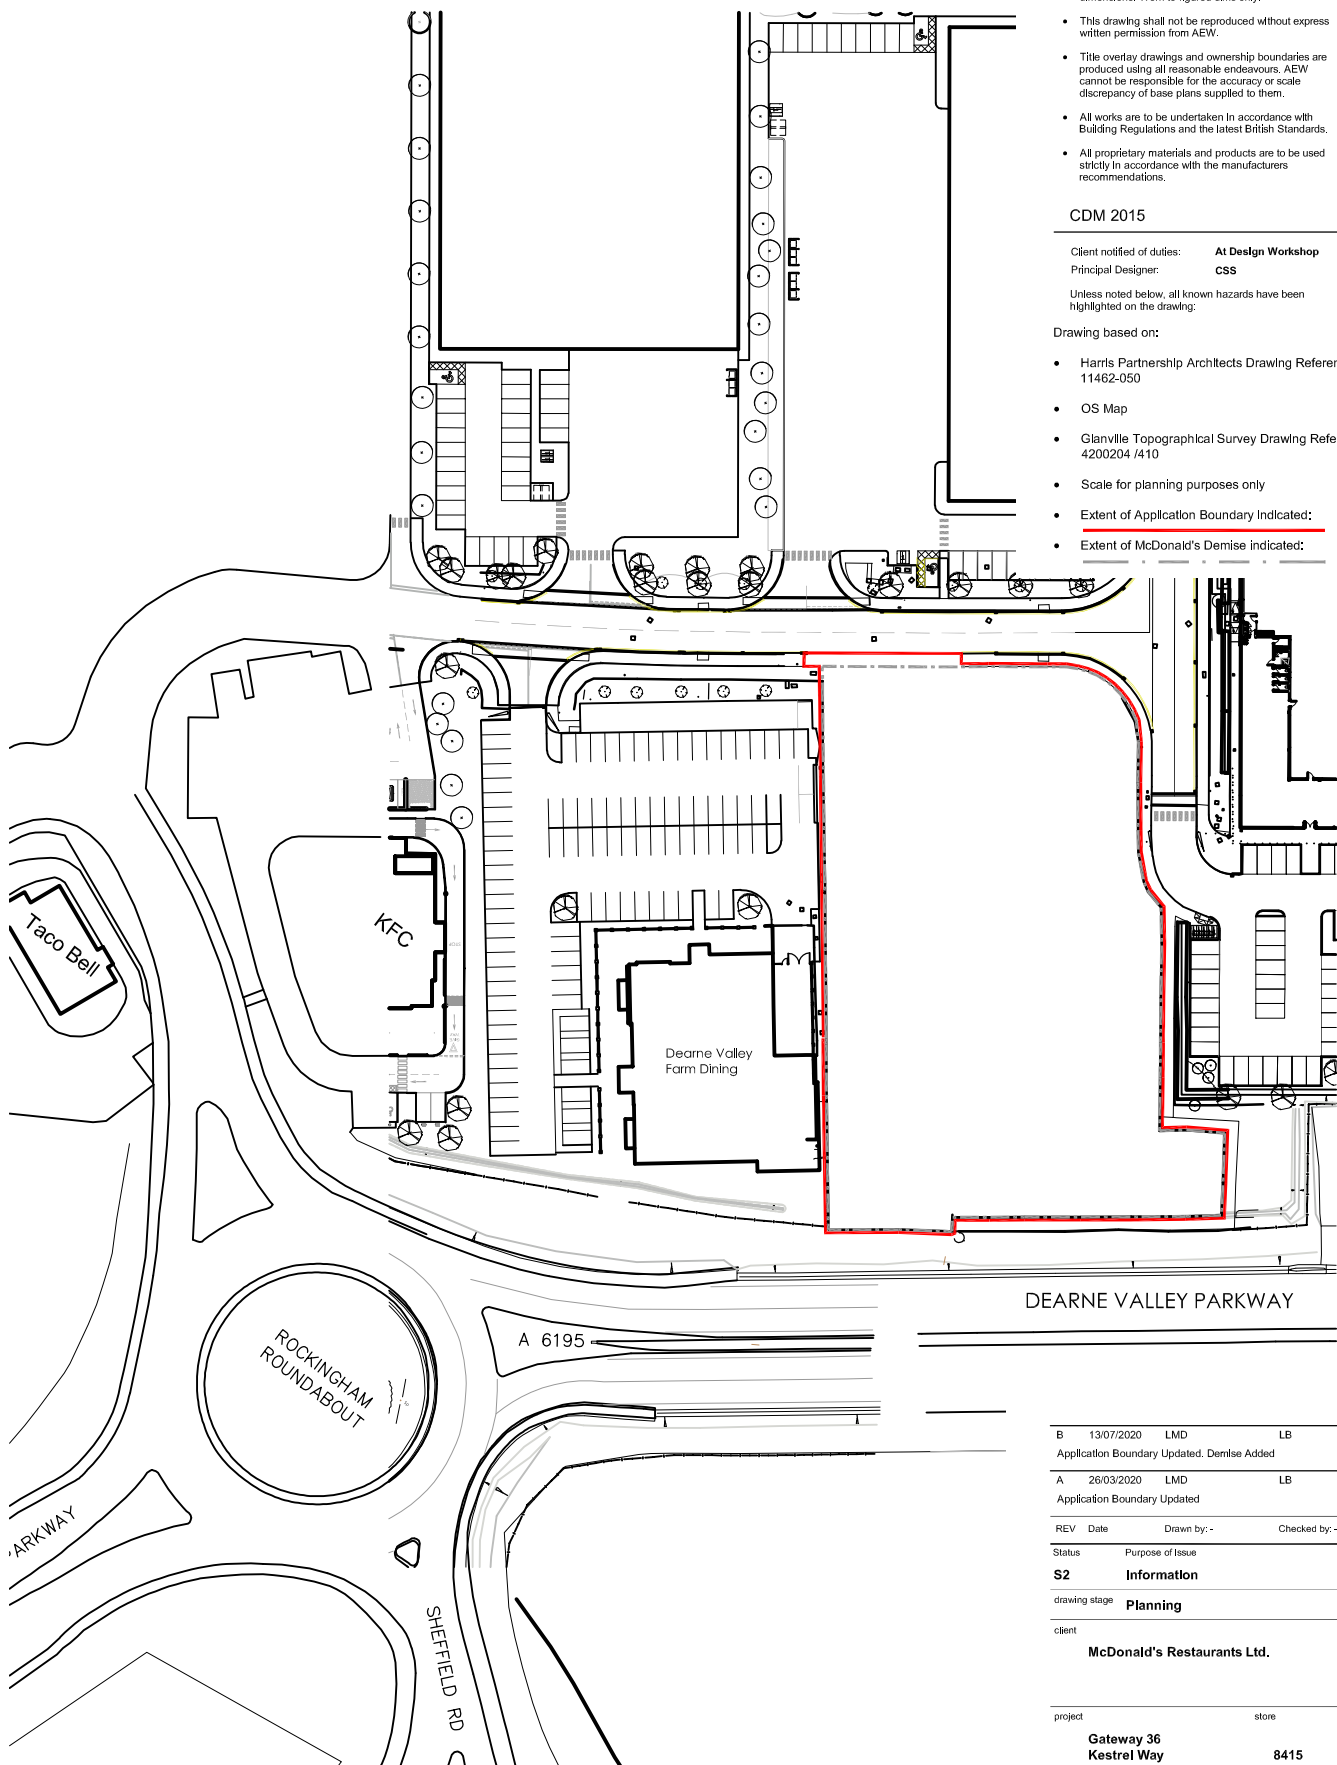

0 10 20 30 40 50m
Scale 1:1250

NOTES

- All dimensions and levels are to be checked on site.
- Any discrepancies are to be reported to the architect before any work commences.
- This drawing shall not be scaled to ascertain any dimensions. Work to figured dims only.
- This drawing shall not be reproduced without express written permission from AEW.
- Title overlay drawings and ownership boundaries are produced using all reasonable endeavours. AEW cannot be responsible for the accuracy or scale discrepancy of base plans supplied to them.
- All works are to be undertaken in accordance with Building Regulations and the latest British Standards.
- All proprietary materials and products are to be used strictly in accordance with the manufacturers recommendations.

CDM 2015

Client notified of duties: **At Design Workshop**
Principal Designer: **CSS**

Unless noted below, all known hazards have been highlighted on the drawing:

Drawing based on:

- Harris Partnership Architects Drawing Reference: 11462-050
- OS Map
- Glanville Topographical Survey Drawing Reference: 4200204 /410
- Scale for planning purposes only
- Extent of Application Boundary Indicated:
- Extent of McDonald's Demise indicated:

DEARNE VALLEY PARKWAY

A 6195

ROCKINGHAM
ROUNDAABOUT

SHEFFIELD RD

PARKWAY

KFC

Dearne Valley
Farm Dining

B 13/07/2020 LMD LB
Application Boundary Updated. Demise Added

A 26/03/2020 LMD LB
Application Boundary Updated

REV Date Drawn by: - Checked by: -

Status Purpose of Issue

S2 Information

drawing stage Planning

client
McDonald's Restaurants Ltd.

project store
Gateway 36
Kestrel Way
Dearne Valley Parkway 8415

drawing title
Location Plan

date 25/03/2020 drawn LMD
scale@A4 1:1250 checked LB

Rev B
11627_AEW_8415_0001

Job No

aew architects
0161 214 4370
www.aewarchitects.com

