

Ms J Norvelle

**The 'Bothy'
Middlewood Hall
Darfield, Barnsley
South Yorkshire**

Planning Application

Architectural Drawings


CONTENTS

1. Location plan @ 1 : 1250
2. Drawings

PREPARED BY :

QUILL ARCHITECTURE

7 Mulberry Close, Darfield, Barnsley, South Yorkshire
S73 9NN. Tel:- 01226 755446

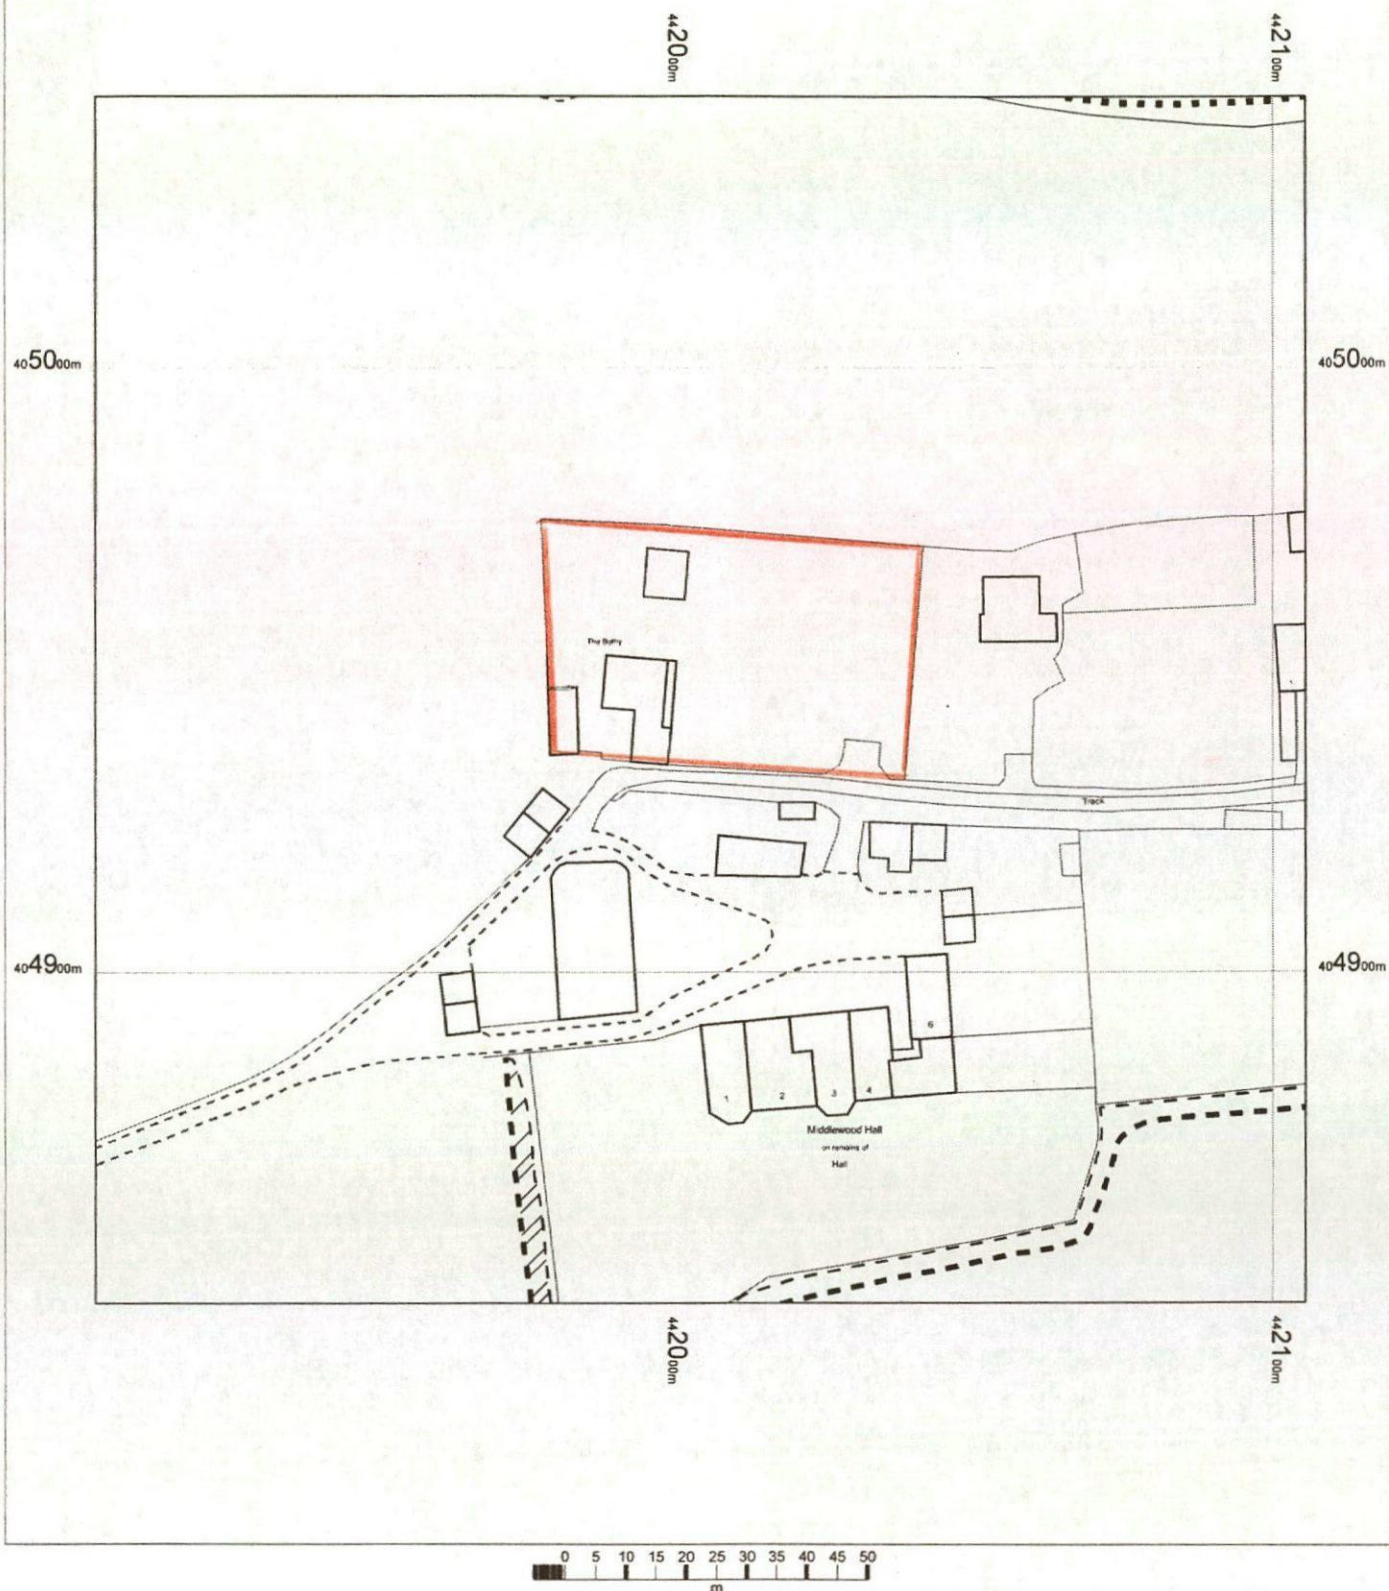

THE BOTHY
MIDDLEWOOD HALL
DARFIELD
BARNSELEY
S73 9HQ


OS MasterMap 1250/2500/10000 scale
11 August 2014, ID: BW1-00351067
www.blackwellmapping.co.uk

1:1250 scale print at A4, Centre: 442006 E, 404945 N

©Crown Copyright Ordnance Survey. Licence no.
100041040

Mapping
sourced from

Ordnance
Survey

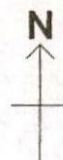


BLACKWELL'S
www.blackwellmapping.co.uk

TEL: 0114 268 7658
maps.sheffield@blackwell.co.uk

DO NOT SCALE DRAWING

ALL DIMENSIONS IN MILLIMETRES

IF IN DOUBT ASK

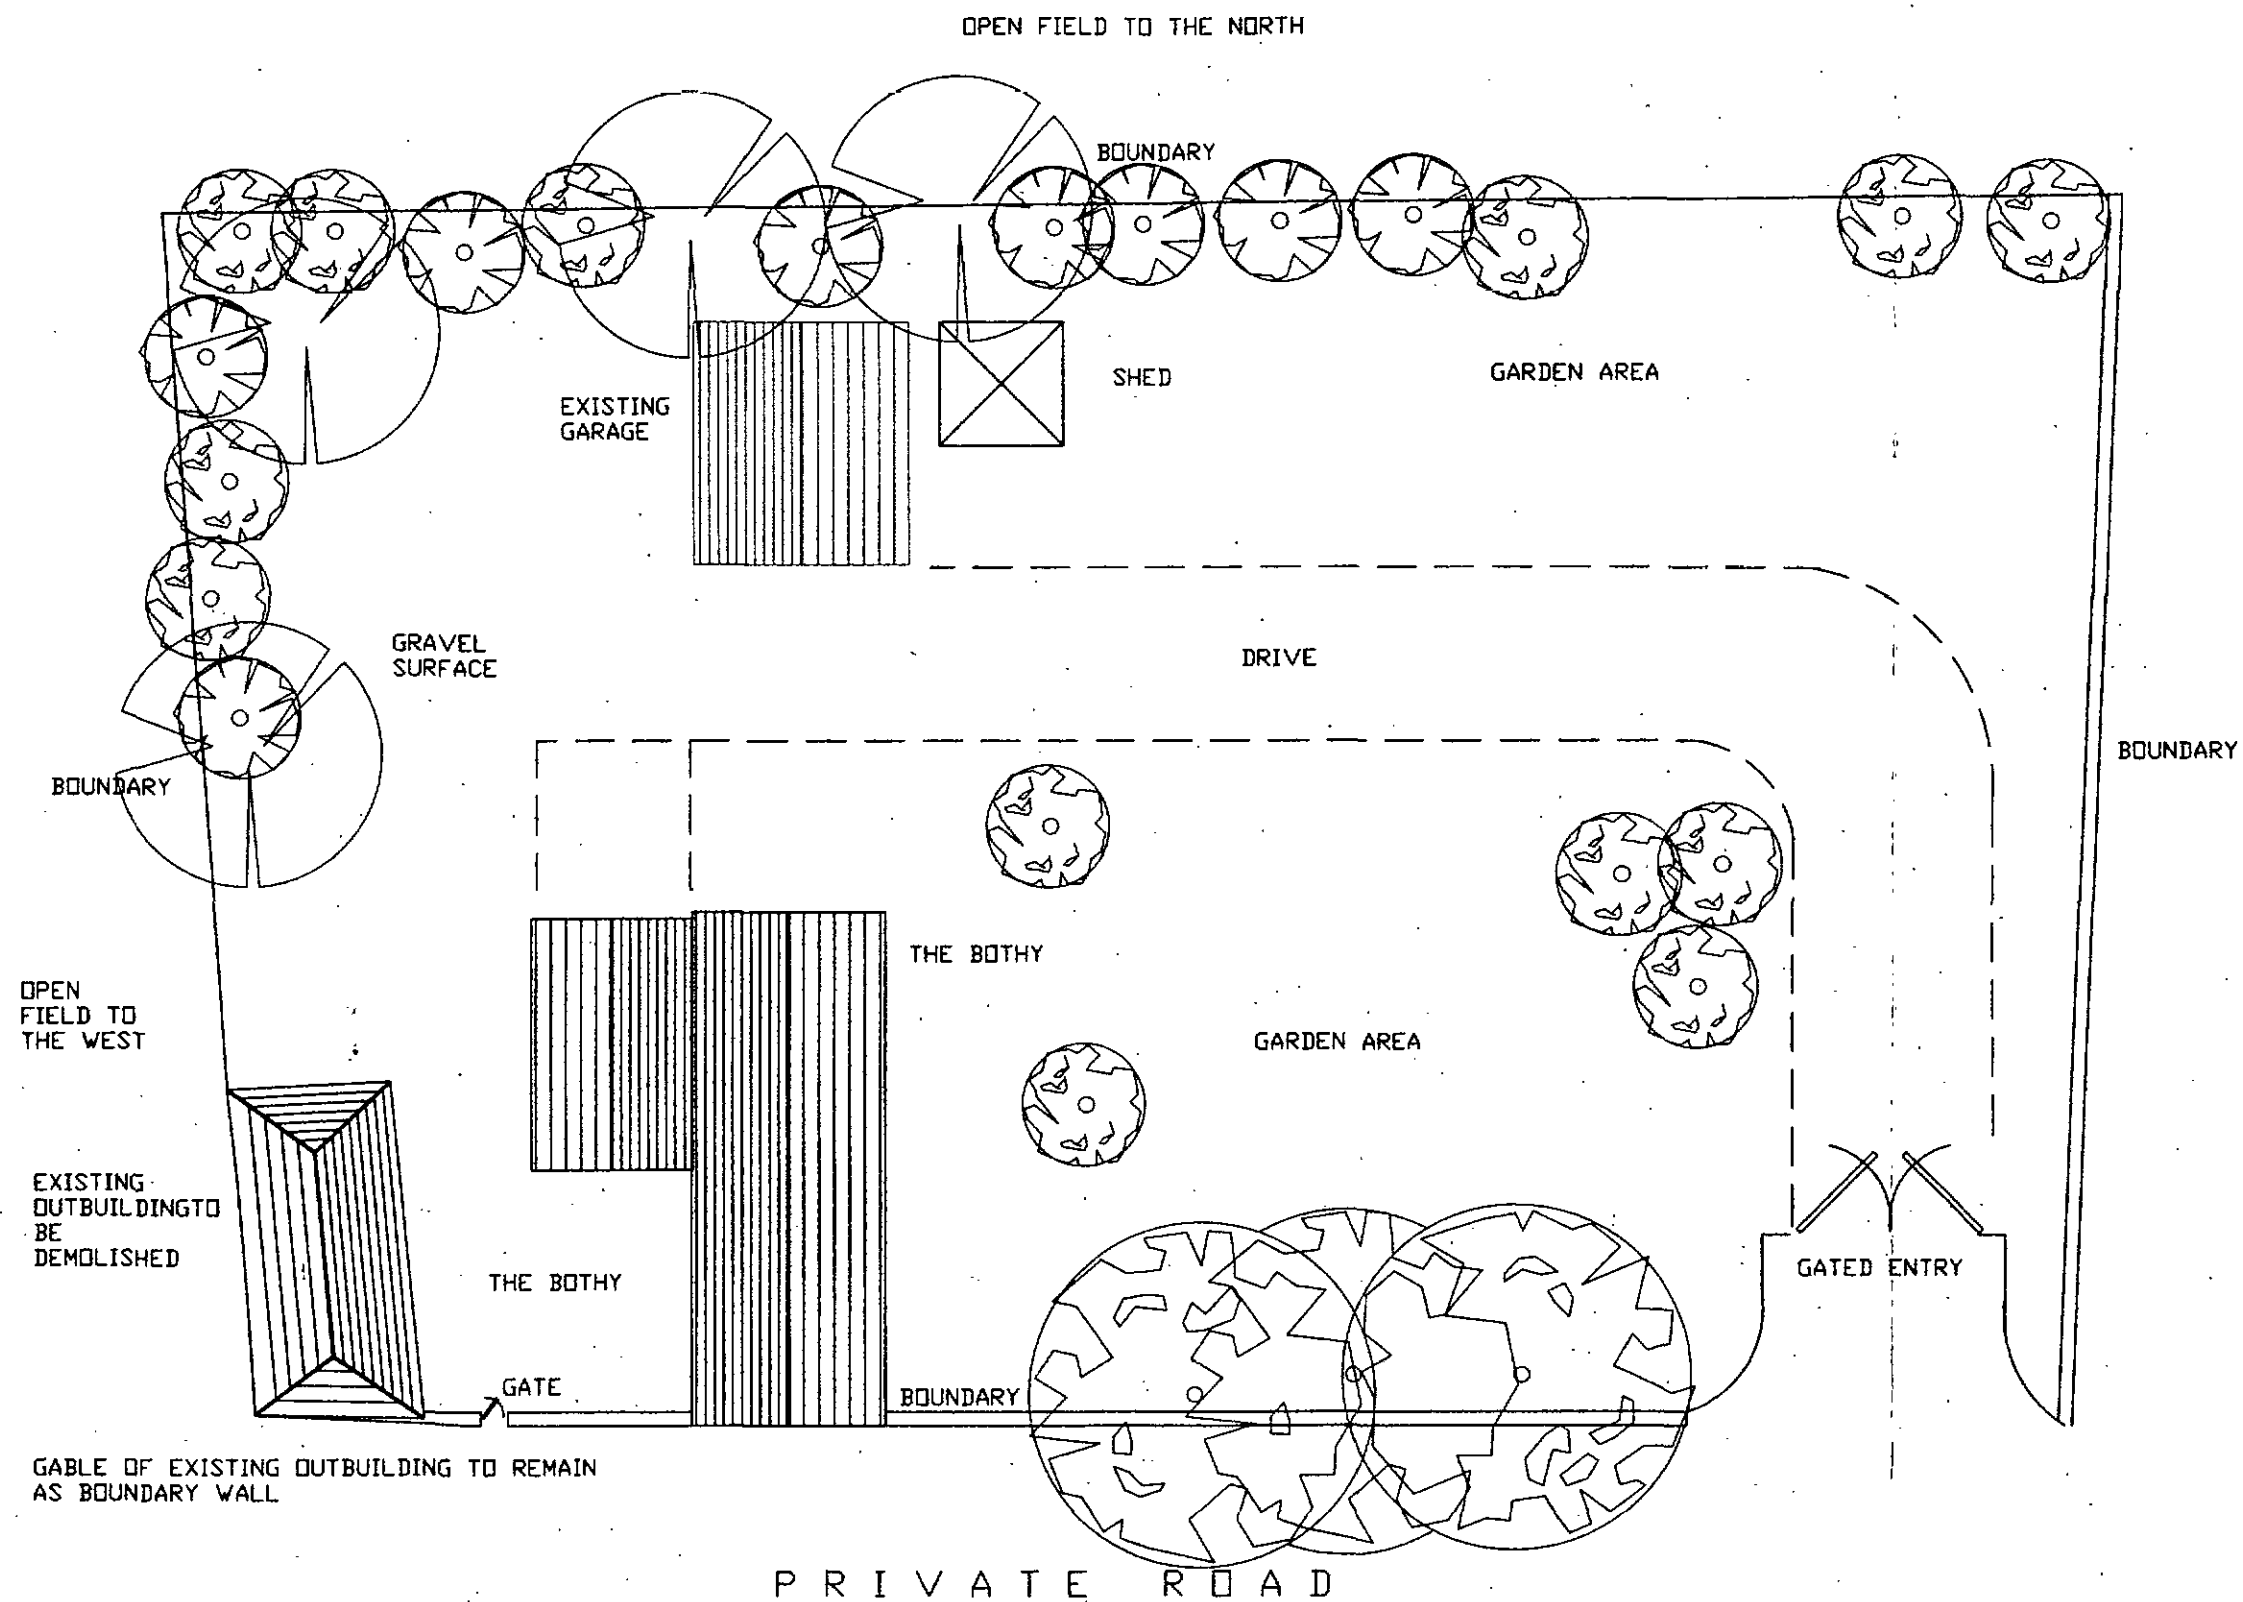

CLIENT
MS J NORVELLE
THE BOTHY
MIDDLEWOOD HALL, DARFIELD

TITLE
EXISTING SITE LAYOUT

Quill
ARCHITECTURE[©]


THIS DRAWING IS COPYRIGHT AND MUST NOT BE USED OR
DISCLOSED IN ANY WAY EXCEPT WHERE AUTHORIZED IN
WRITING BY QUILL ARCHITECTURE.
TELEPHONE (01226) 755446 REG No 5210984

SCALE 1 : 250	DRAWN AD
DATE 08/08/2014	REV
DRG No CAD/QA/1400	

DO NOT SCALE DRAWING

ALL DIMENSIONS IN MILLIMETRES

IF IN DOUBT ASK

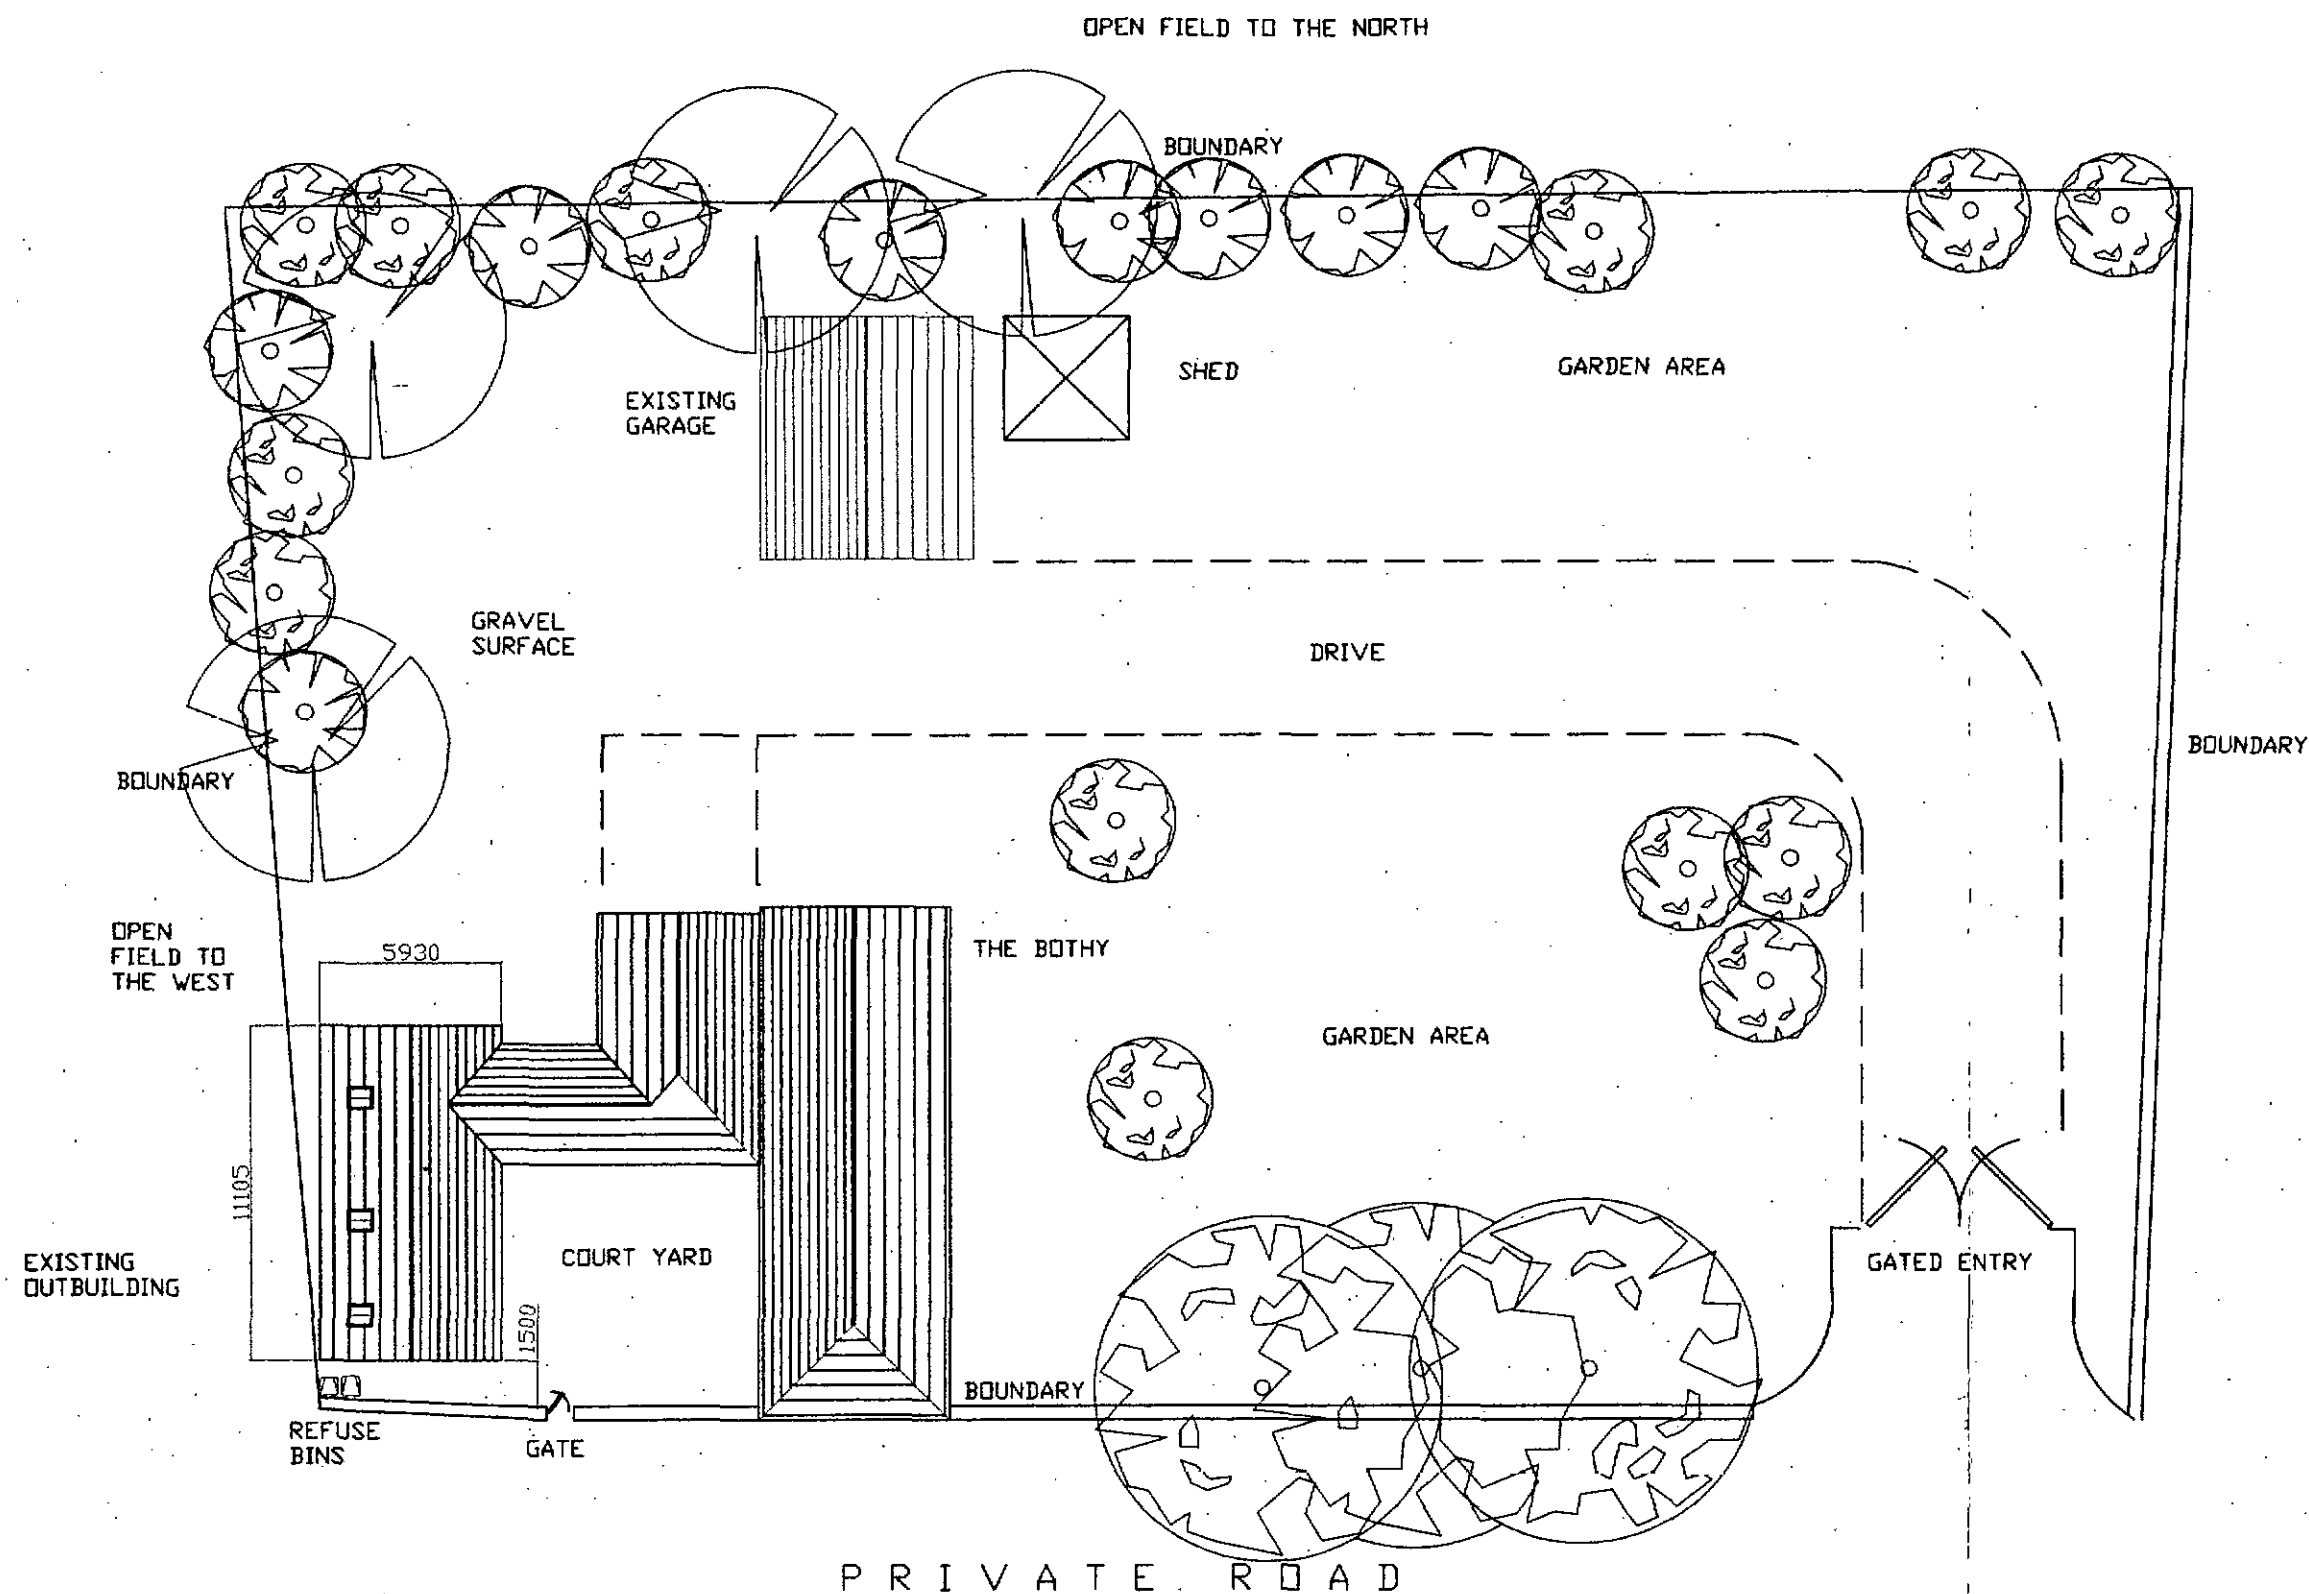

CLIENT
MS J NORVELLE
THE BOTHY
MIDDLEWOOD HALL, DARFIELD

TITLE
PROPOSED SITE LAYOUT

Quill
ARCHITECTURE[©]






THIS DRAWING IS COPYRIGHT AND MUST NOT BE USED OR
DISCLOSED IN ANY WAY EXCEPT WHERE AUTHORIZED IN
WRITING BY QUILL ARCHITECTURE.
TELEPHONE (01226) 755446 REG No 5210984

SCALE 1 : 250	DRAWN AD
DATE 08/08/2014	REV
DRG No CAD/QA/1401	

DO NOT SCALE DRAWING

ALL DIMENSIONS IN MILLIMETRES

IF IN DOUBT ASK

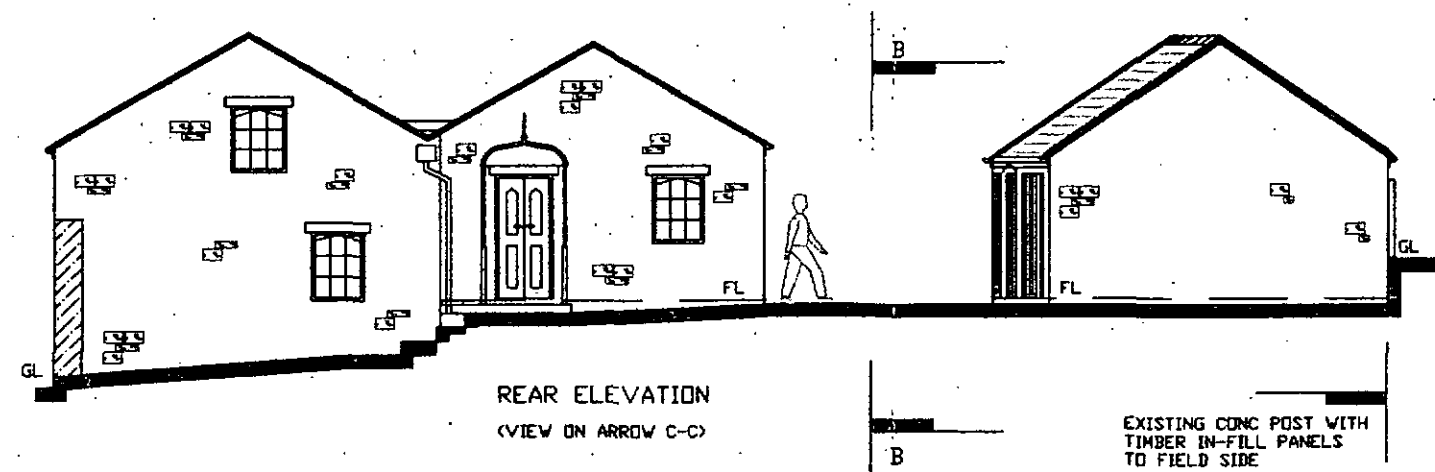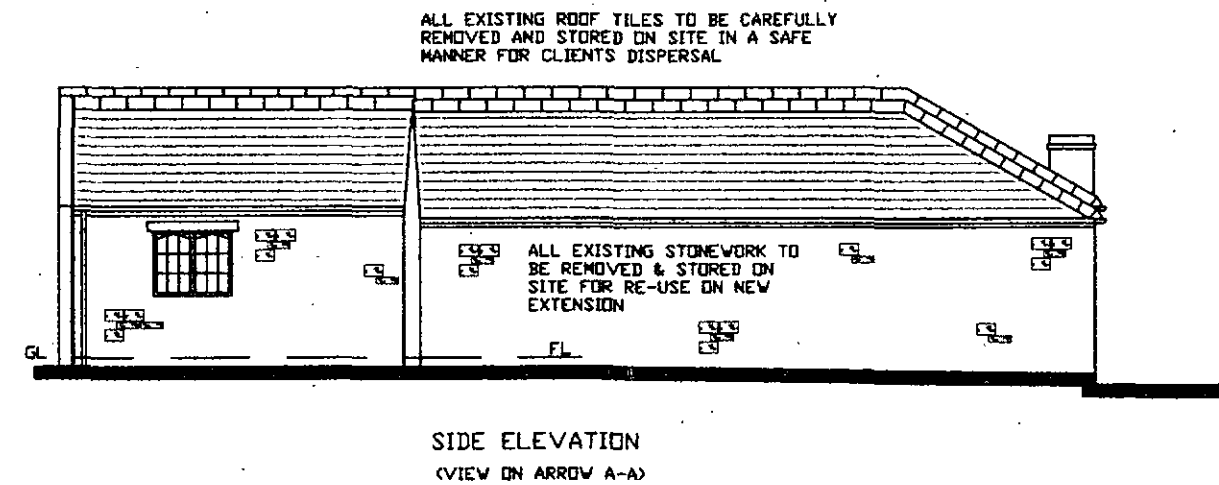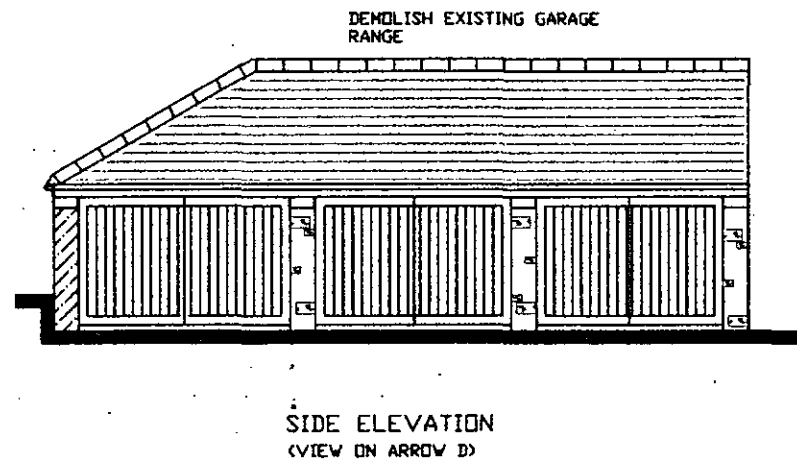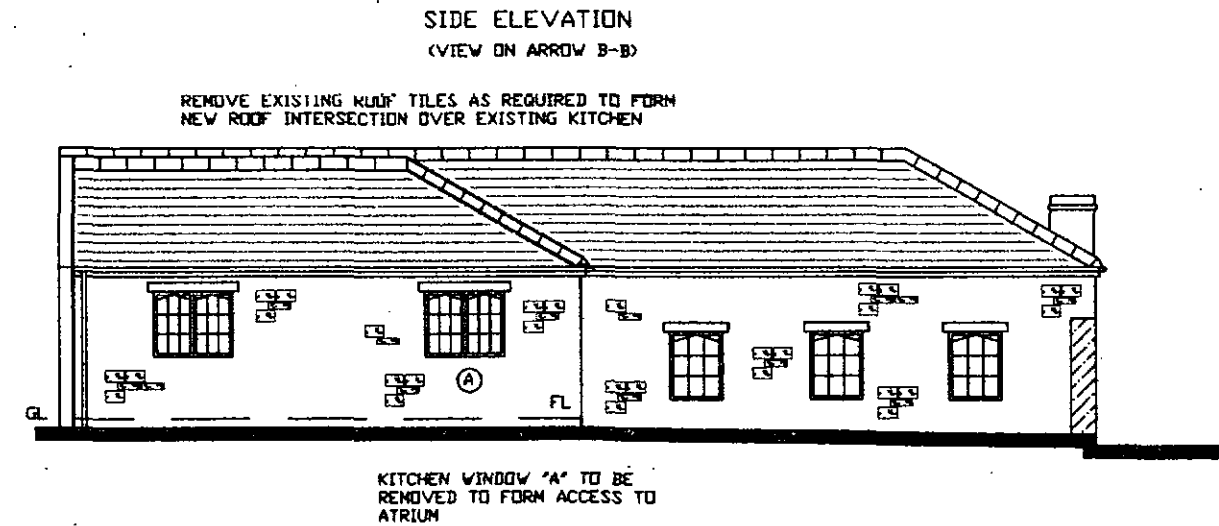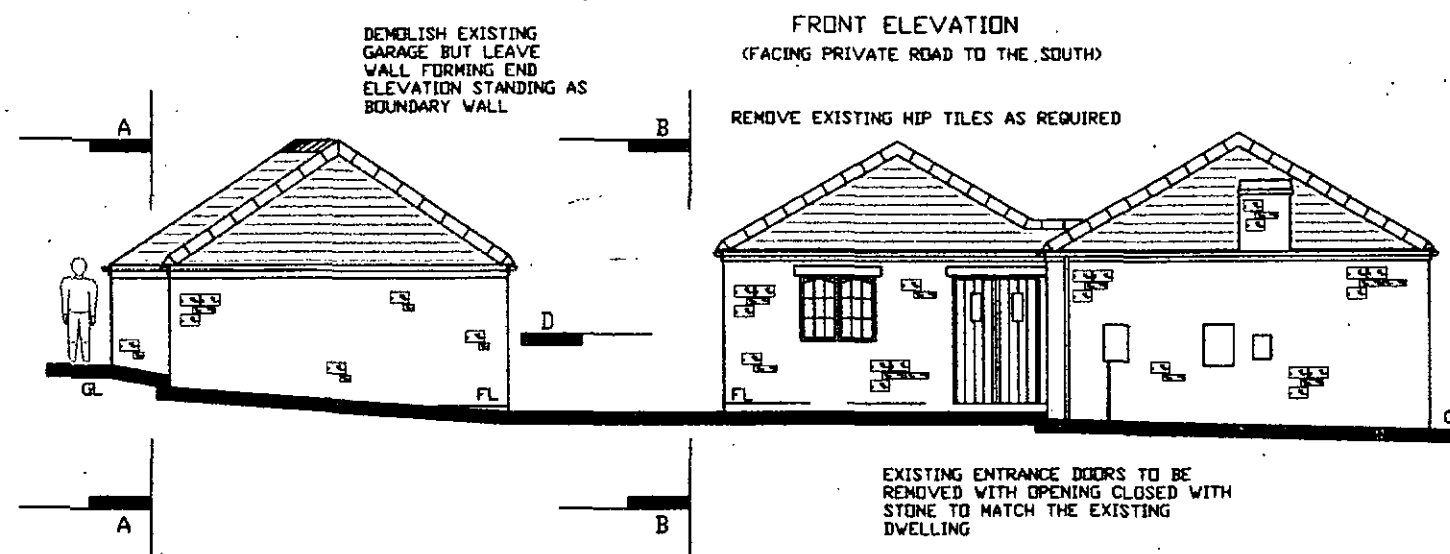

CLIENT
MS J NORVELLE
THE BOTHY
MIDDLEWOOD HALL, DARFIELD

TITLE
EXISTING ELEVATIONS

Quill
ARCHITECTURE ©

THIS DRAWING IS COPYRIGHT AND MUST NOT BE USED OR DISCLOSED IN ANY WAY EXCEPT WHERE AUTHORIZED IN WRITING BY QUILL ARCHITECTURE.
TELEPHONE (01226) 755446 REG No 5210984

SCALE 1 : 125	DRAWN AD
DATE 08/08/2014	REV
DRG No CAD/GA/1402	


DO NOT SCALE DRAWING

ALL DIMENSIONS IN MILLIMETRES

IF IN DOUBT ASK

EXISTING KITCHEN WINDOW MARKED 'A'
TO BE REMOVED WITH OPENING TAKEN
DOWN TO FINISHED FLOOR LEVEL

BLOCK UP OPENING THROUGH WALL 'B'
AND RE MAKE OPENING AS B REGS DWG

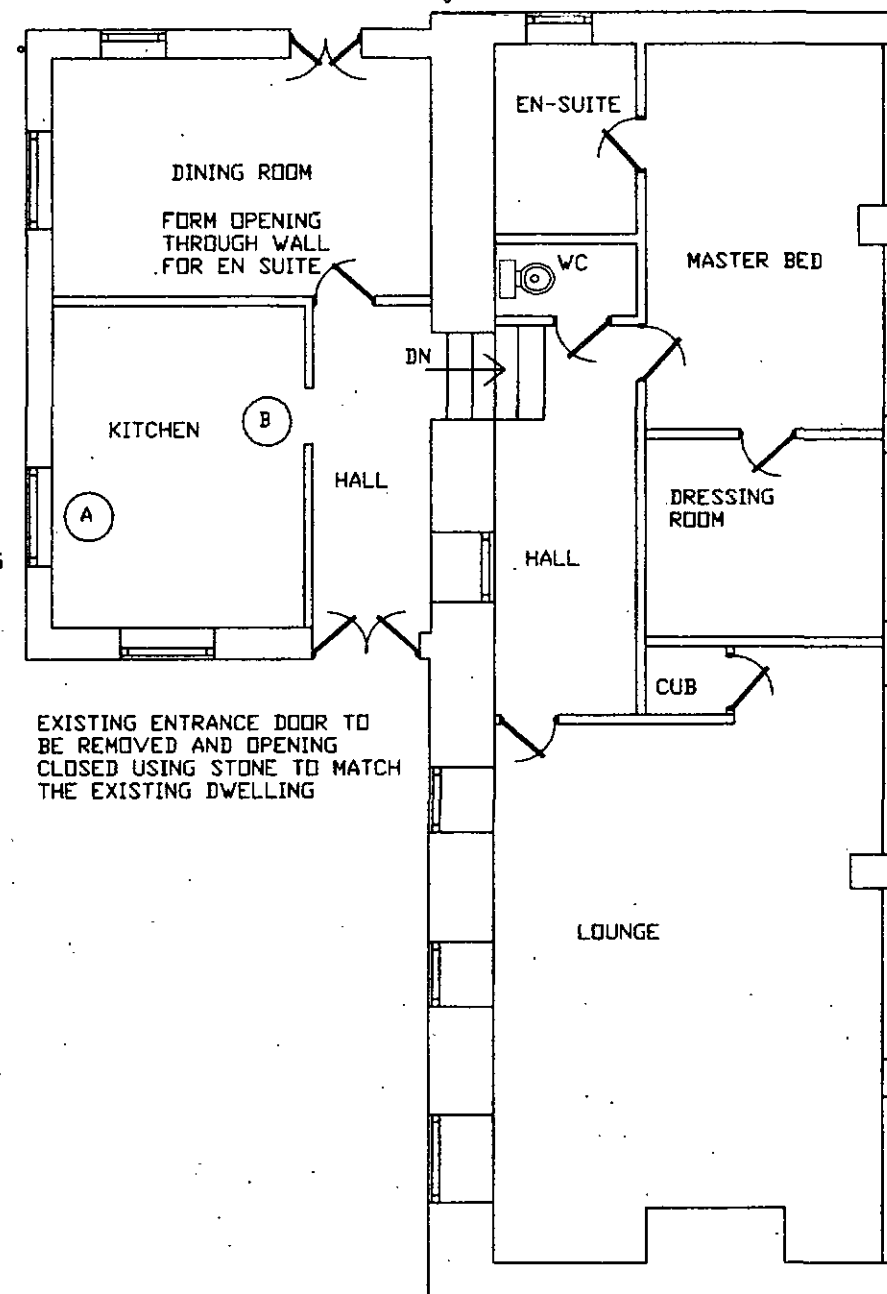

EXISTING ENTRANCE DOOR TO
BE REMOVED AND OPENING
CLOSED USING STONE TO MATCH
THE EXISTING DWELLING

CLIENT
MS J NORVELLE
THE BOTHY
MIDDLEWOOD HALL, DARFIELD

TITLE
EXISTING FLOOR LAYOUT

Quill
ARCHITECTURE ©

THIS DRAWING IS COPYRIGHT AND MUST NOT BE USED OR
DISCLOSED IN ANY WAY EXCEPT WHERE AUTHORIZED IN
WRITING BY QUILL ARCHITECTURE.






TELEPHONE (01226) 755446 REG No 5210984

SCALE 1 : 100	DRAWN AD
DATE 08/08/2014	REV
DRG No CAD/QA/1403	

DO NOT SCALE DRAWING

ALL DIMENSIONS IN MILLIMETRES

IF IN DOUBT ASK

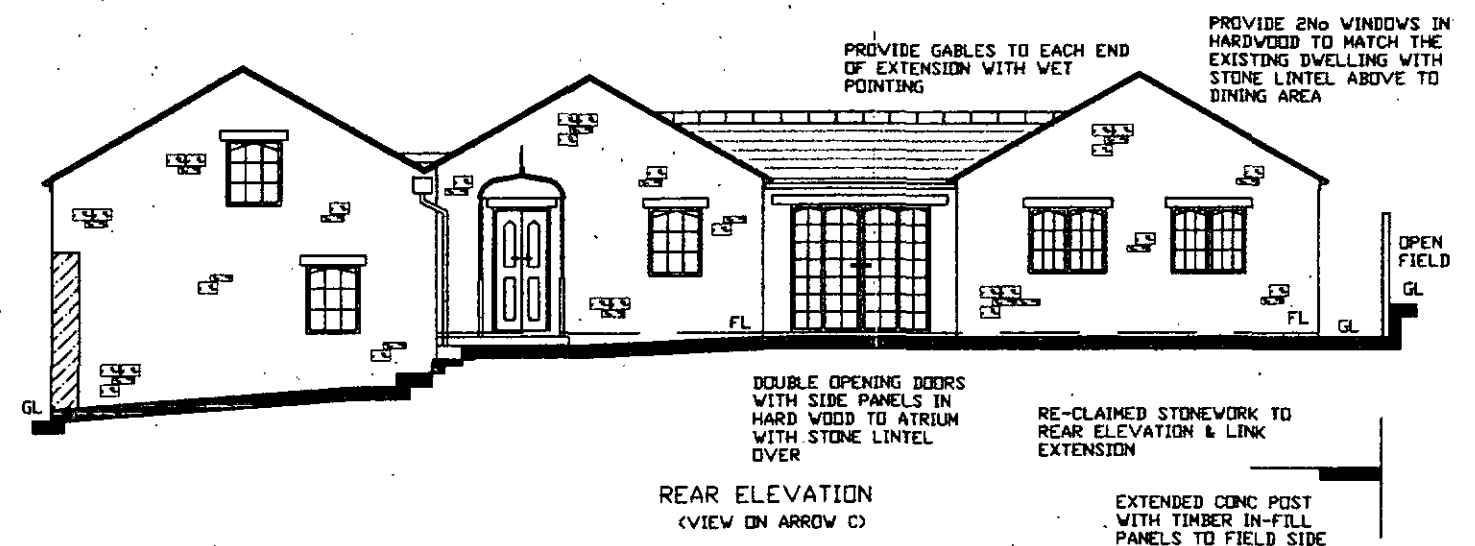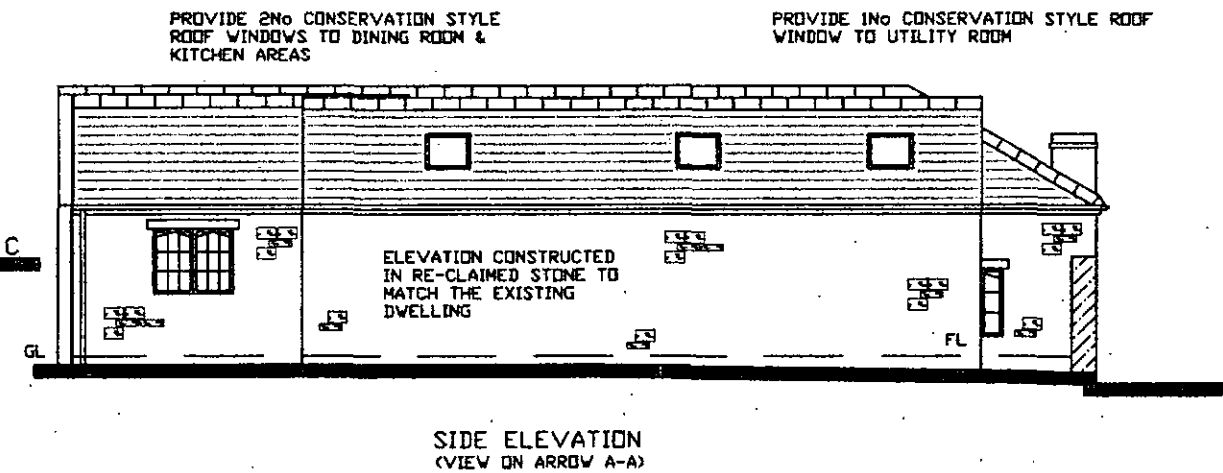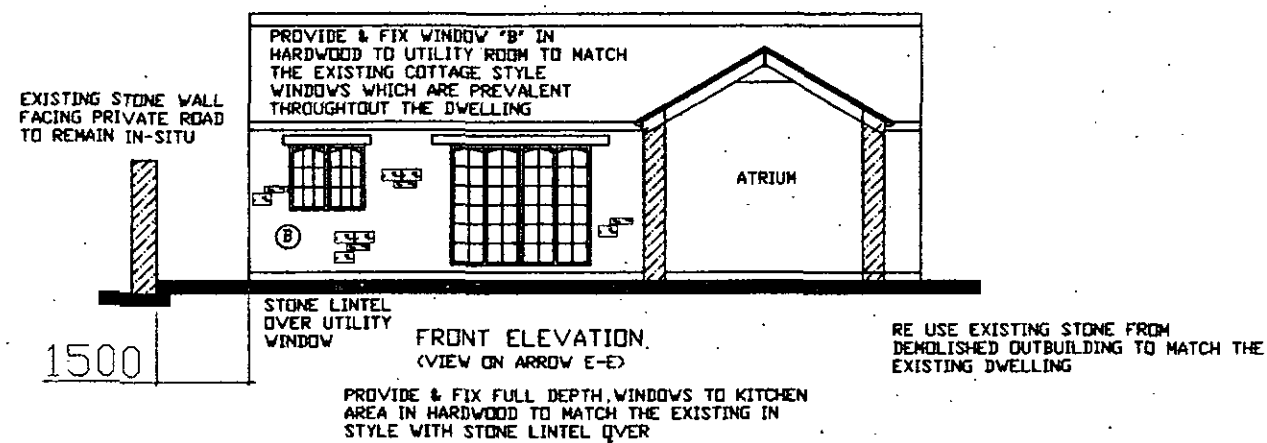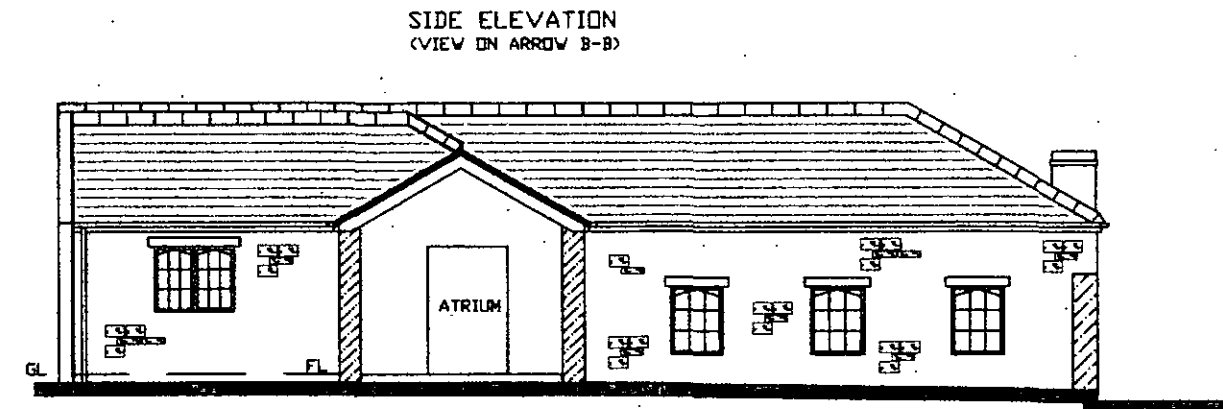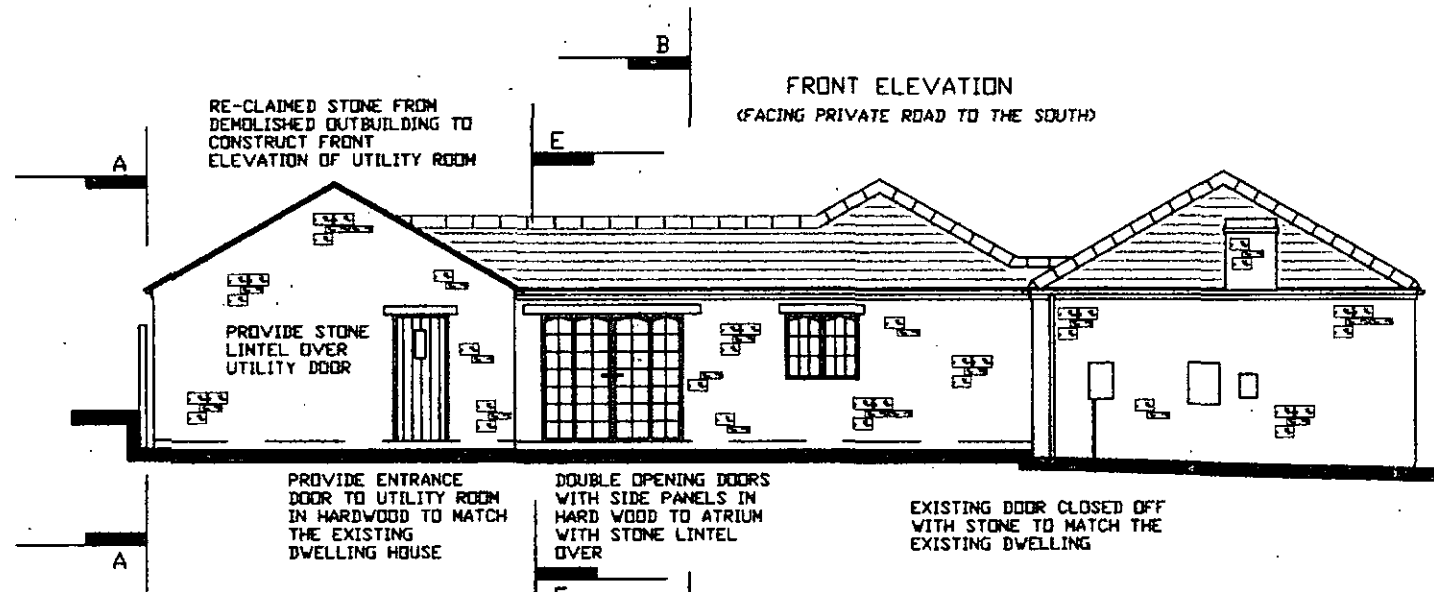

CLIENT
MS J NORVELLE
THE BOTHY
MIDDLEWOOD HALL, DARFIELD

TITLE
PROPOSED ELEVATIONS

Quill
ARCHITECTURE[©]


THIS DRAWING IS COPYRIGHT AND MUST NOT BE USED OR DISCLOSED IN ANY WAY EXCEPT WHERE AUTHORIZED IN WRITING BY QUILL ARCHITECTURE.
TELEPHONE (01226) 755446 REG No 5210984

SCALE 1 : 125	DRAWN AD
DATE 08/08/2014	REV
DRG No CAD/QA/1404	

DO NOT SCALE DRAWING

ALL DIMENSIONS IN MILLIMETRES

IF IN DOUBT ASK

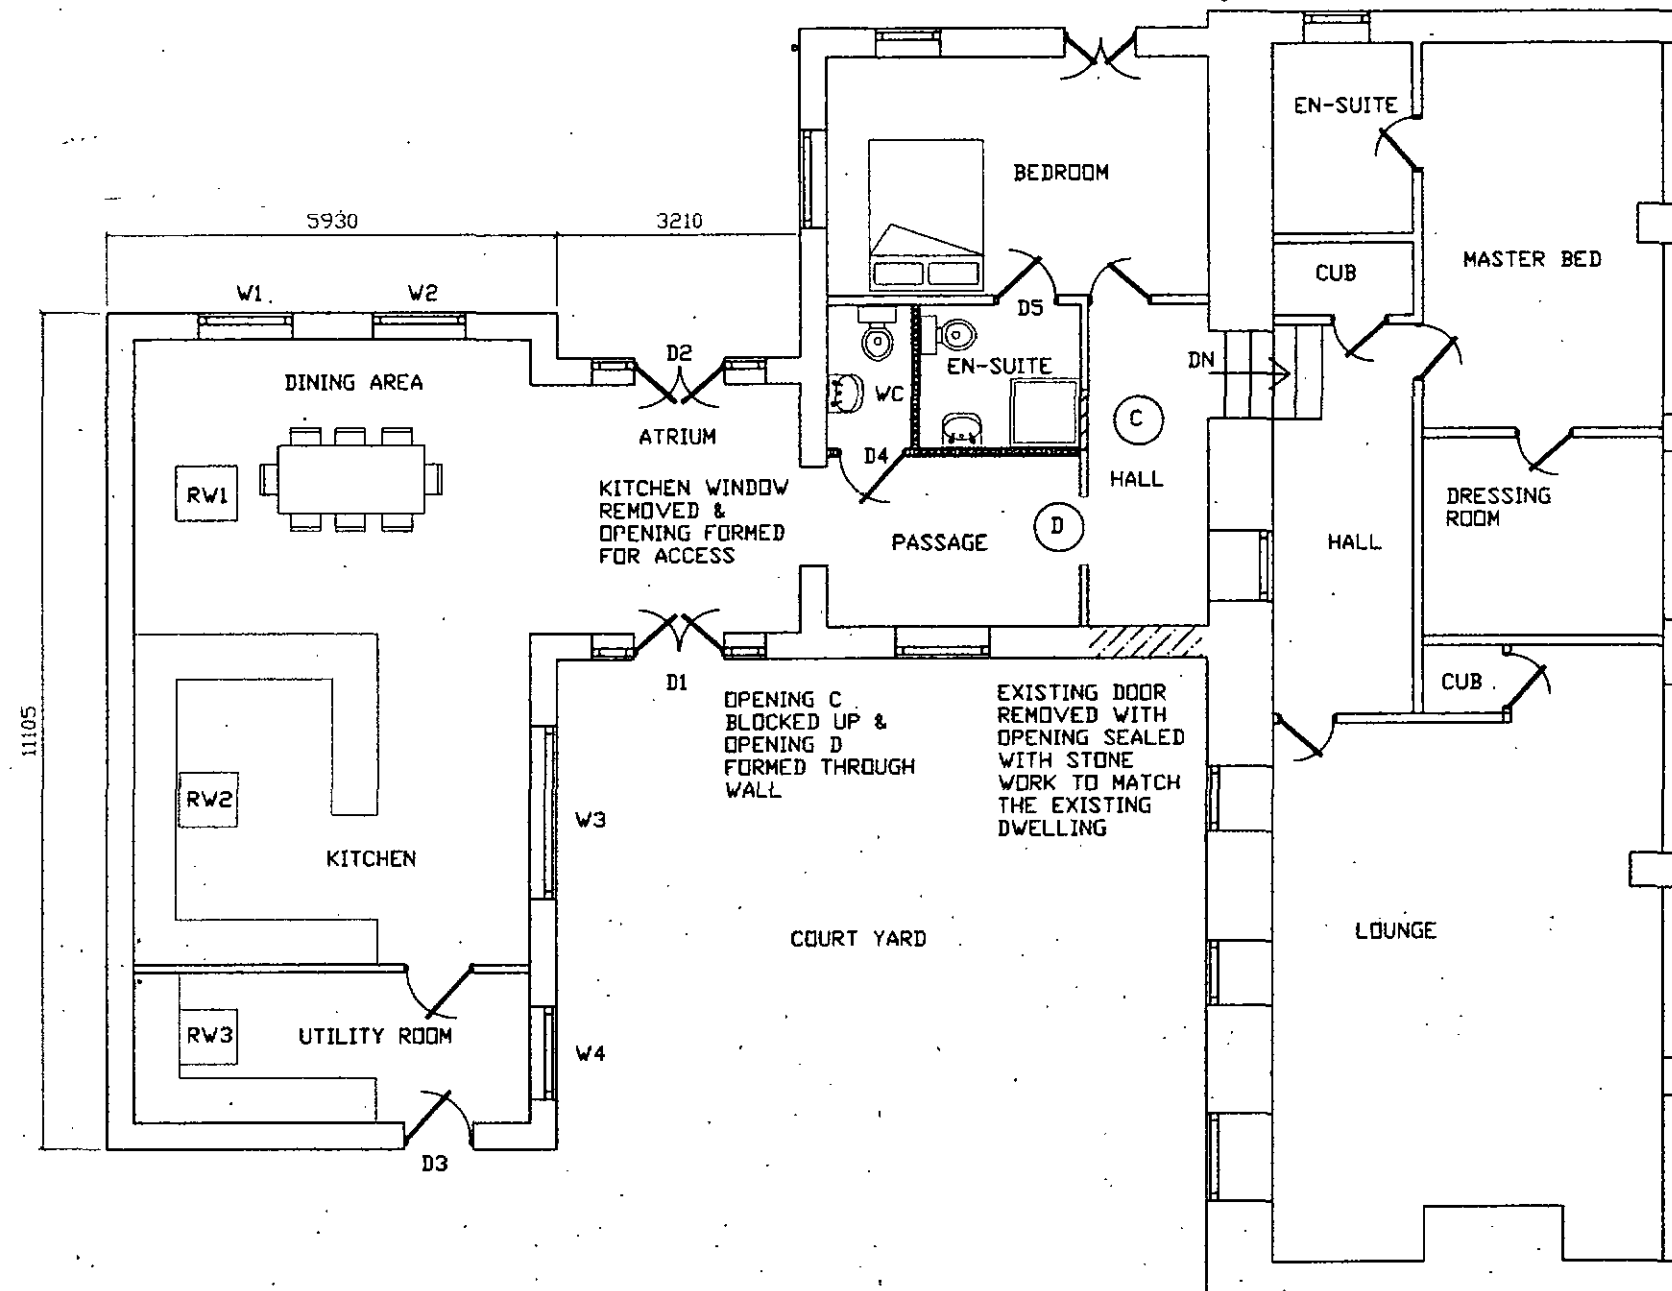

CLIENT
MS J NORVELLE
THE BOTHY
MIDDLEWOOD HALL, DARFIELD

TITLE
PROPOSED FLOOR LAYOUT

Quill
ARCHITECTURE[©]

THIS DRAWING IS COPYRIGHT AND MUST NOT BE USED OR
DISCLOSED IN ANY WAY EXCEPT WHERE AUTHORIZED IN
WRITING BY QUILL ARCHITECTURE.
TELEPHONE (01226) 755446 REG No 5210984

SCALE 1:100	DRAWN AD
DATE 08/08/2014	REV
DRG No CAD/QA/1405	