
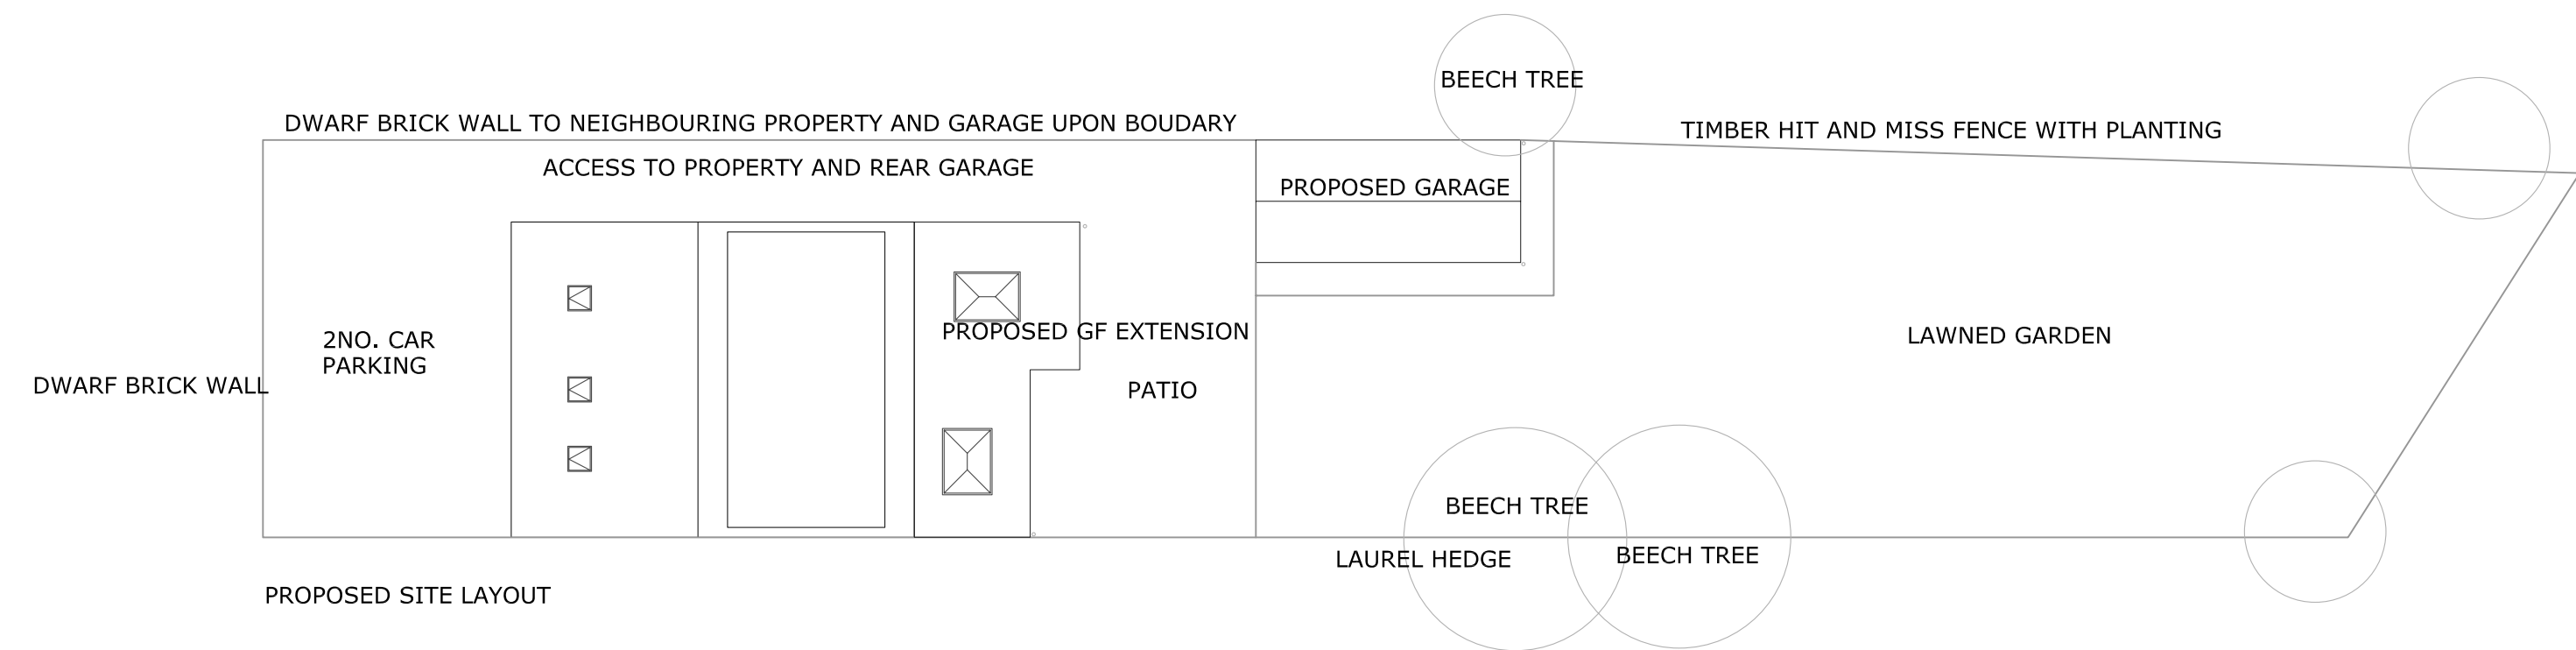


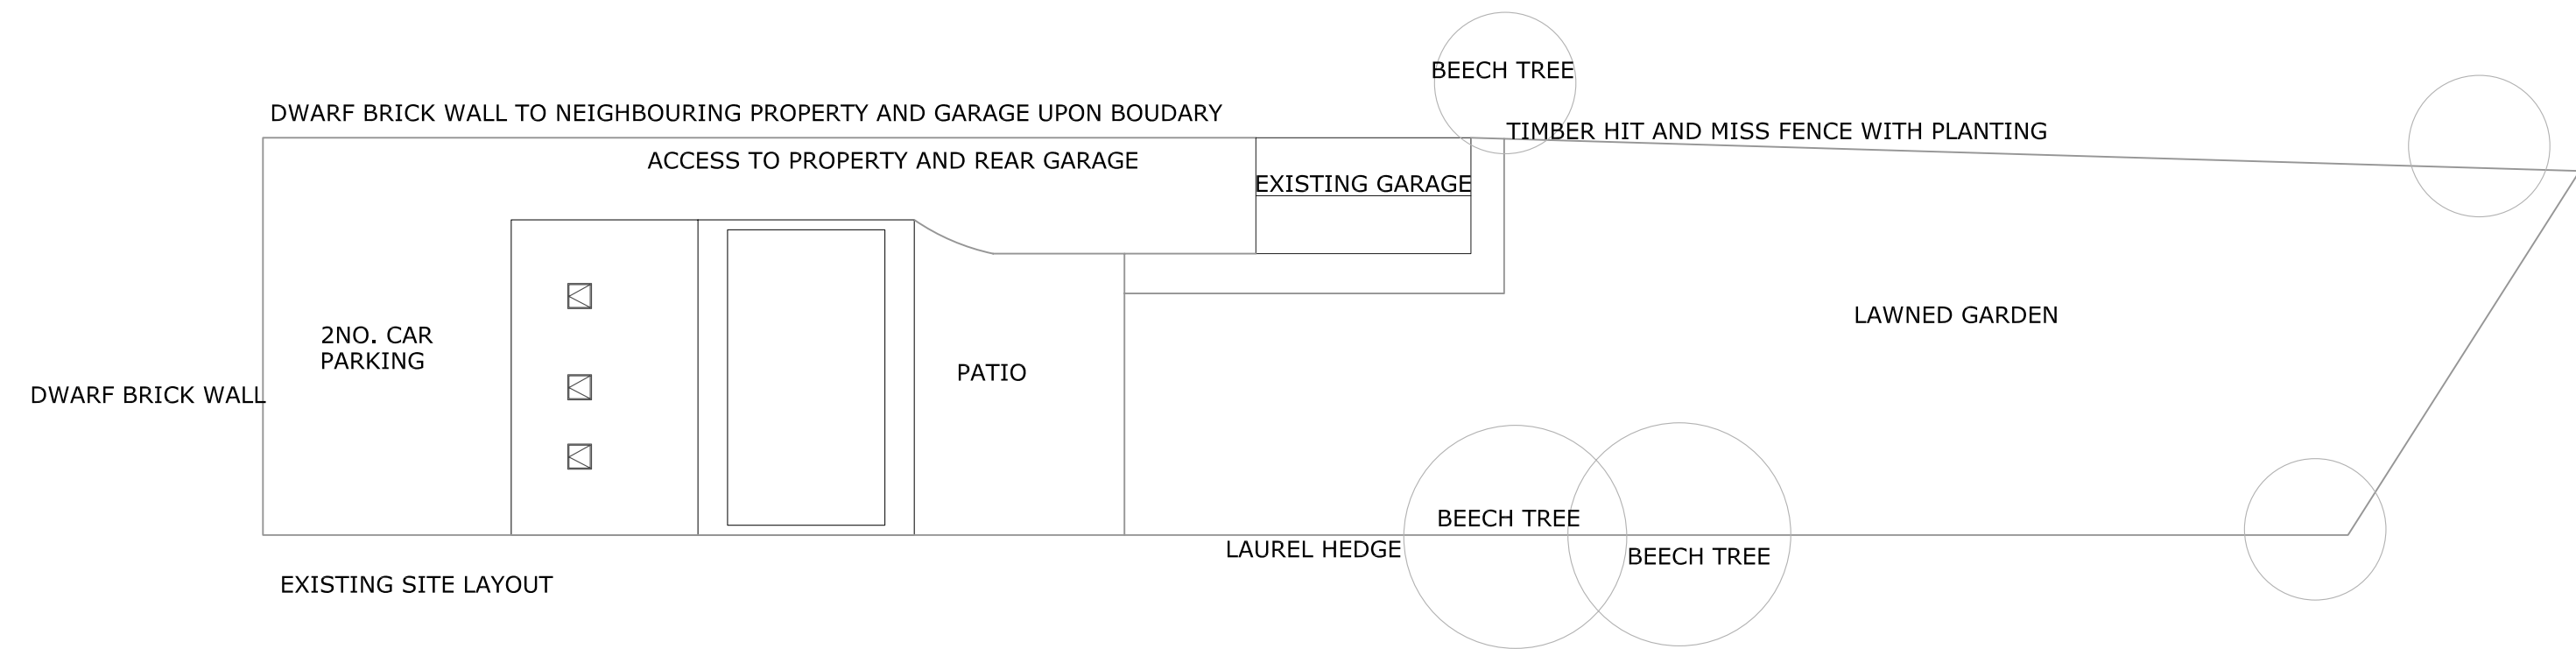

<u>SITE</u> 34 MORTIMER ROAD, CUBLEY	
<u>CLIENT</u> MR S RICHARDSON	
<u>DRAWING TITLE</u> EXISTING AND PROPOSED SITE LAYOUT	
<u>DRAWING NO.</u> 44/01	<u>SCALE</u> 1:200 @A2
<u>DATE</u> 27/04/2021	<u>REVISION</u> /