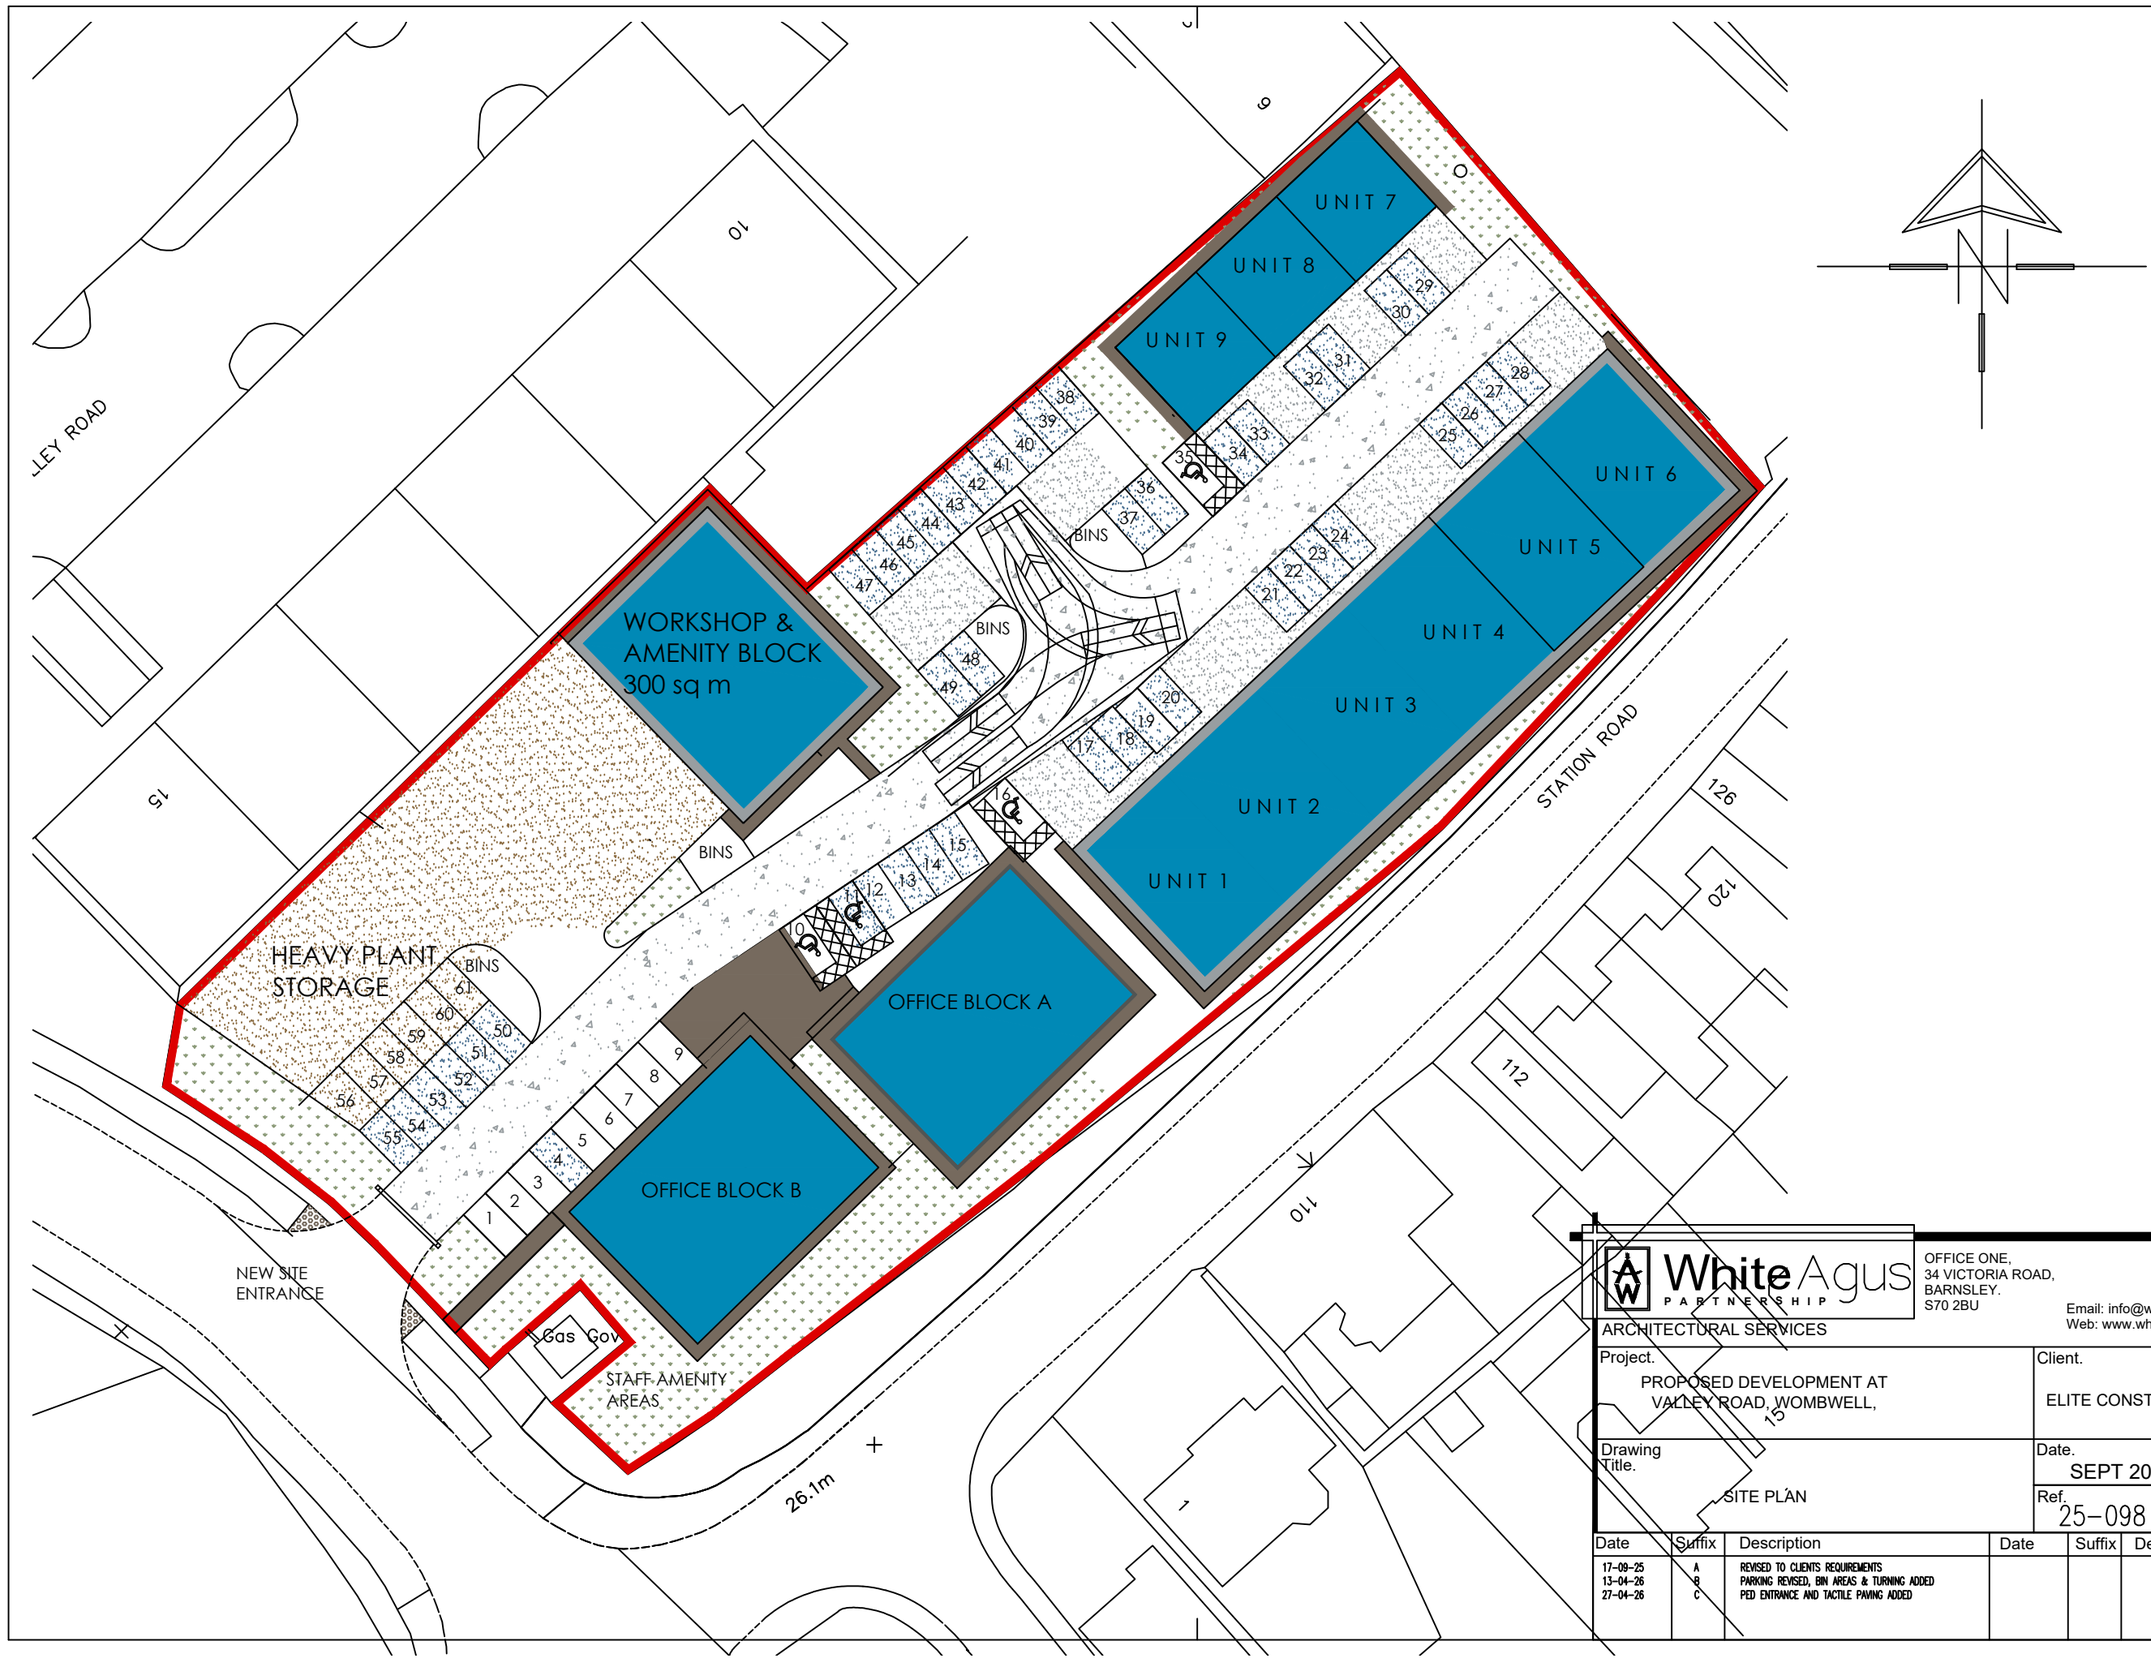

White Agus PARTNERSHIP
OFFICE ONE,
34 VICTORIA ROAD,
BARNSLEY.
S70 2BU
Phone: 01226 208482
Email: info@whiteaguspartnership.co.uk
Web: www.whiteaguspartnership.co.uk

ARCHITECTURAL SERVICES

Project. PROPOSED DEVELOPMENT AT VALLEY ROAD, WOMBWELL,	Client. ELITE CONSTRUCTION GROUP
Drawing Title. SITE PLAN	Date. SEPT 2025
	Scale. 1:500 @ A3
	Ref. 25-098
	Dwg. No. 01
	Rev. C

Date	Suffix	Description	Date	Suffix	Description
17-09-25	A	REVISED TO CLIENTS REQUIREMENTS			
13-04-26	B	PARKING REVISED, BIN AREAS & TURNING ADDED			
27-04-26	C	PED ENTRANCE AND TACTILE PAVING ADDED			