





SITE PLAN

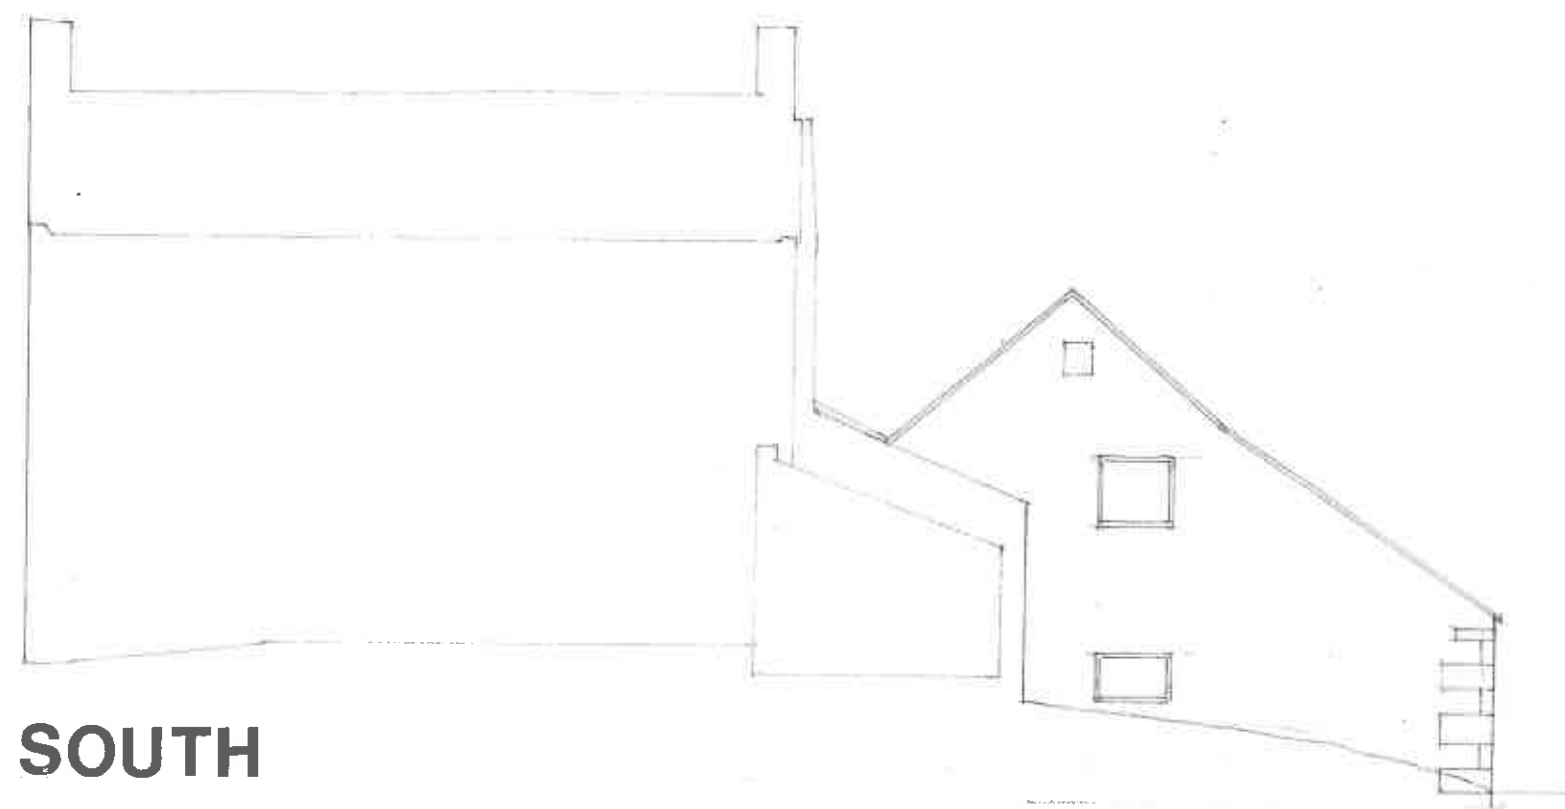


SOUTH

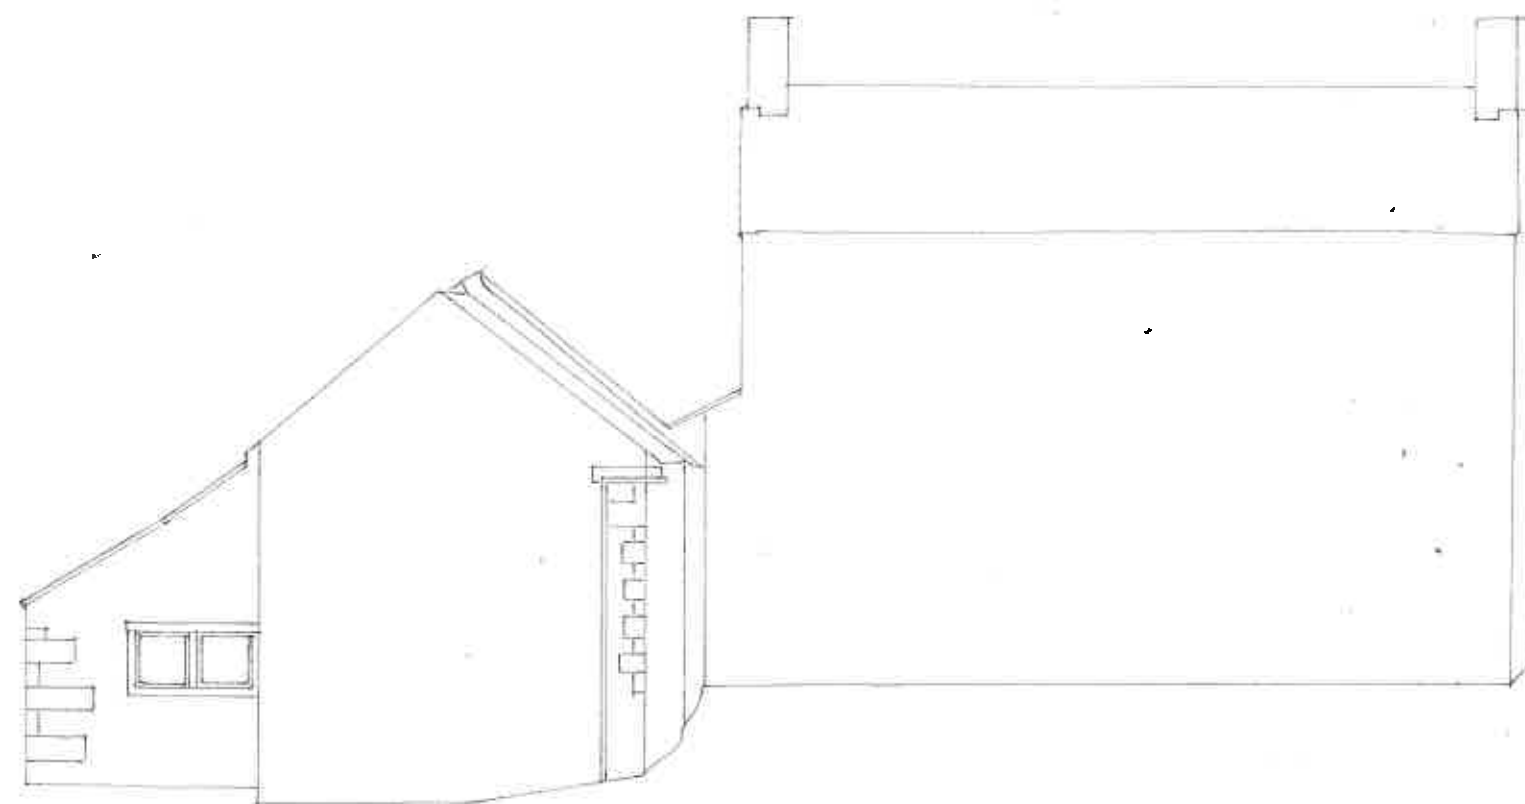


NORTH



SITE PLAN

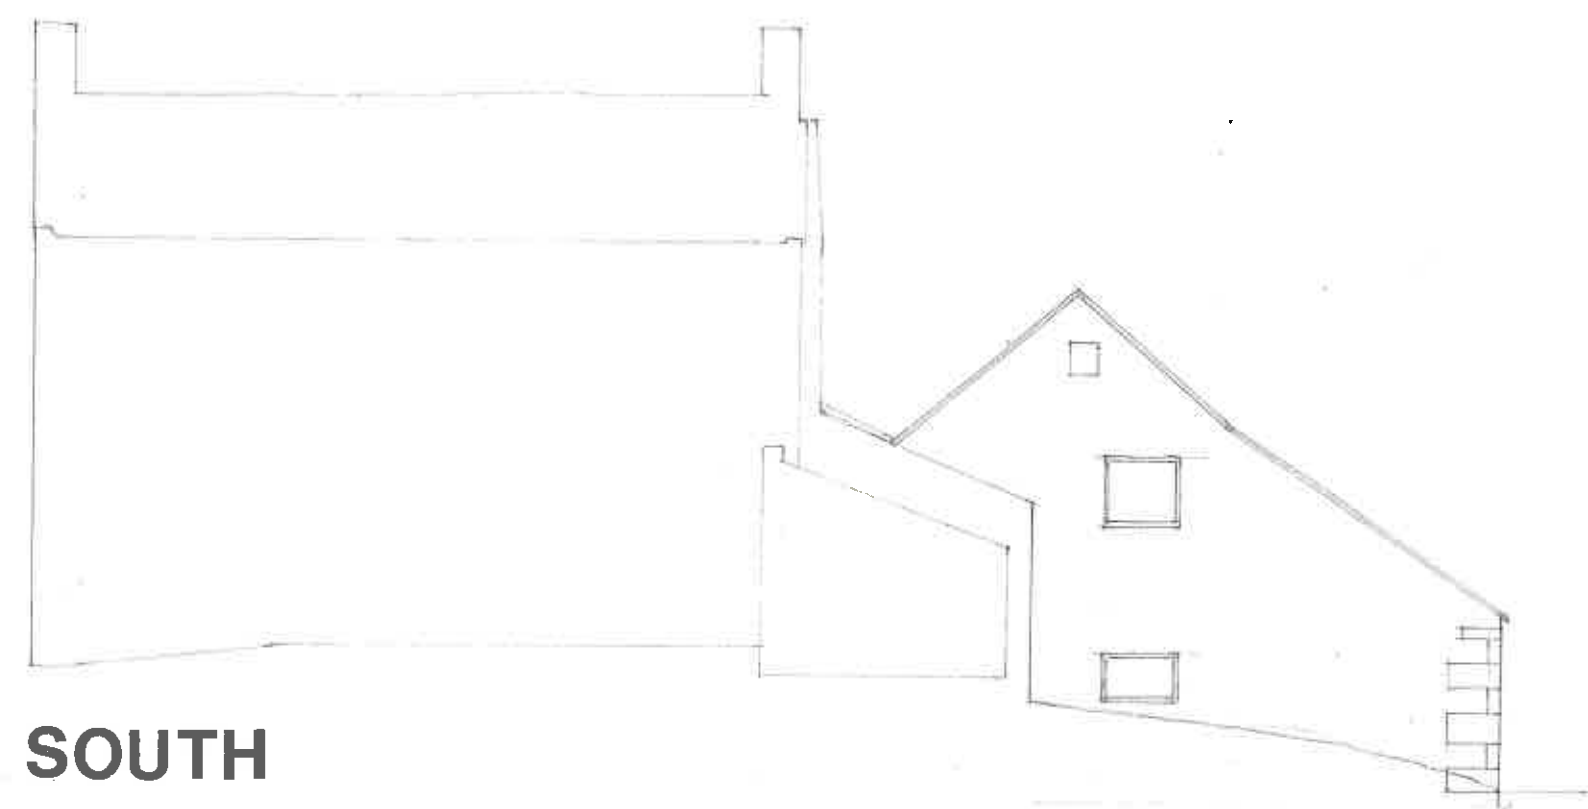


SOUTH

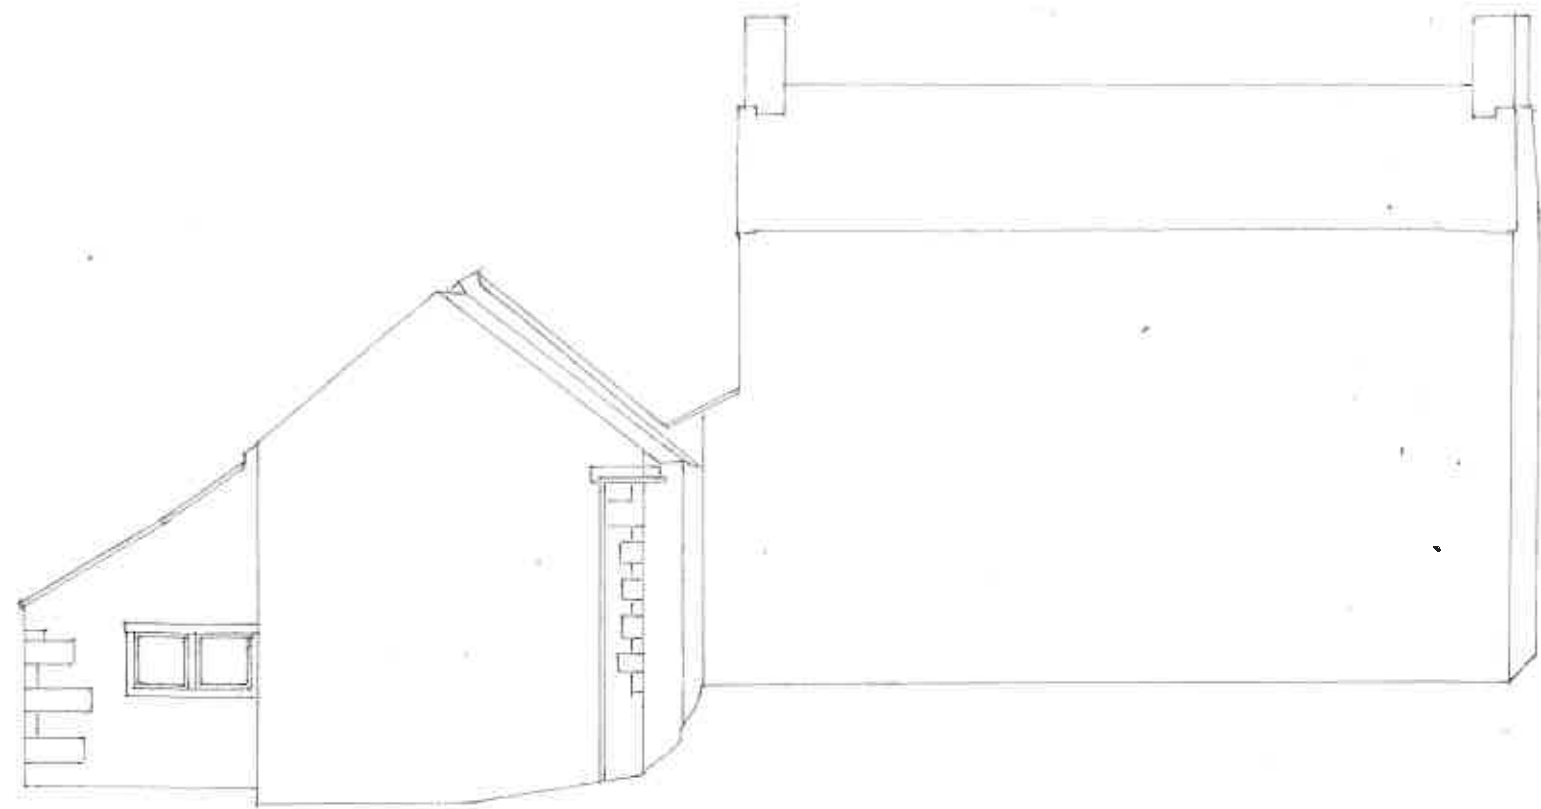


NORTH



SITE PLAN

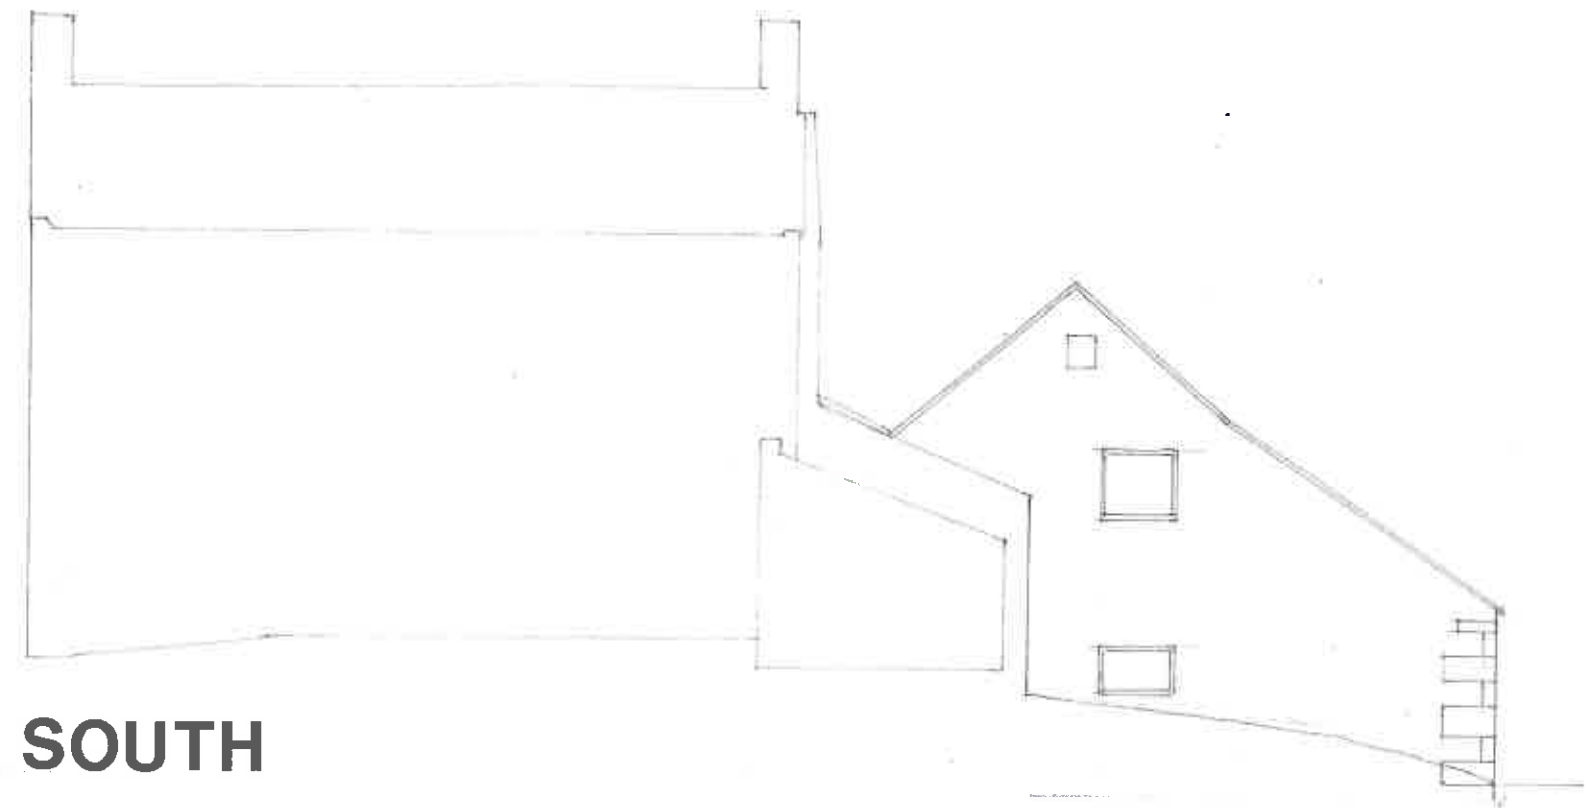

SOUTH

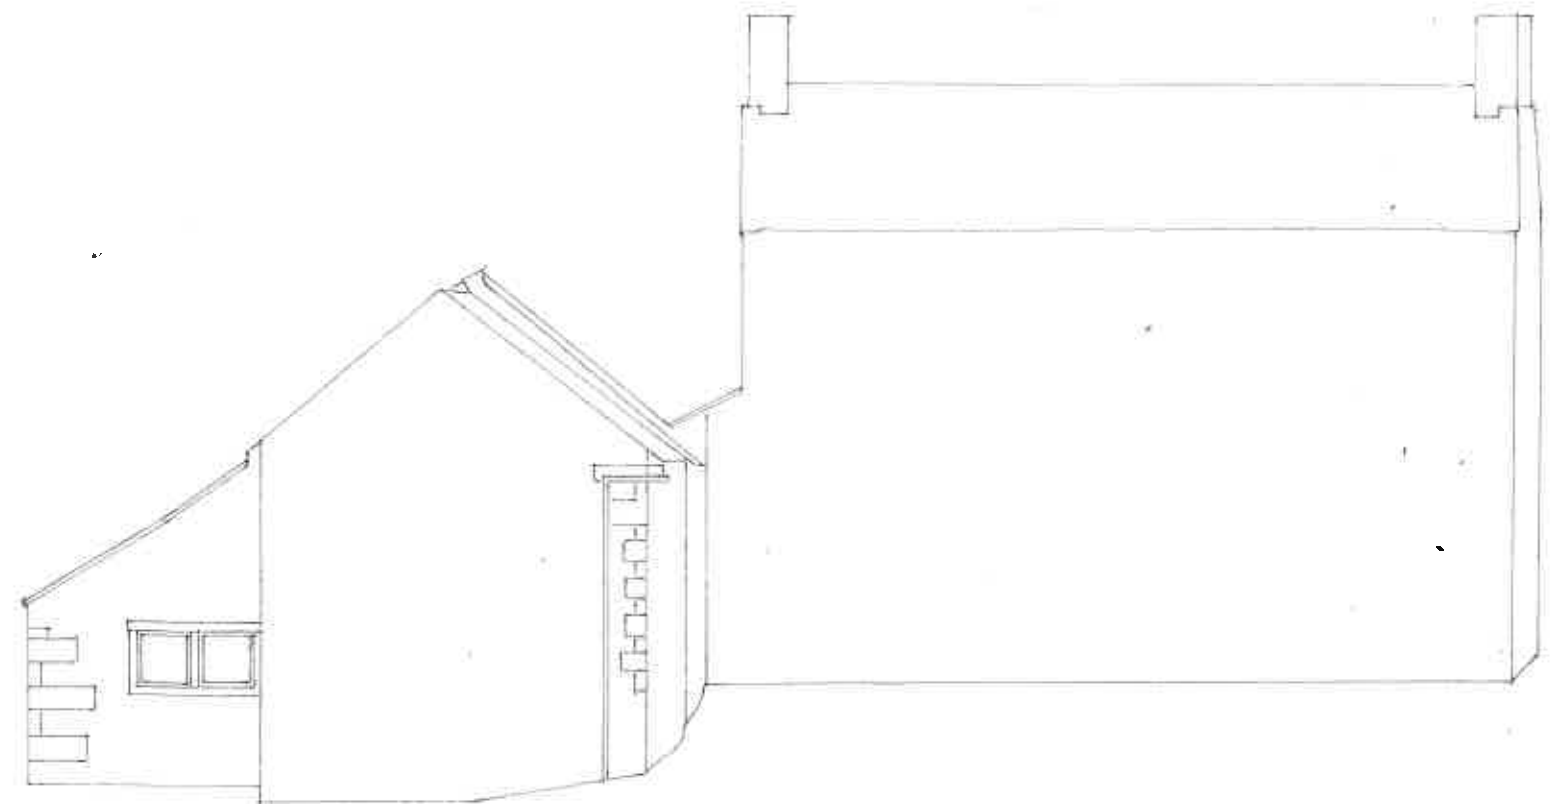

NORTH