

BARNSLEY PLUMBING CENTRE

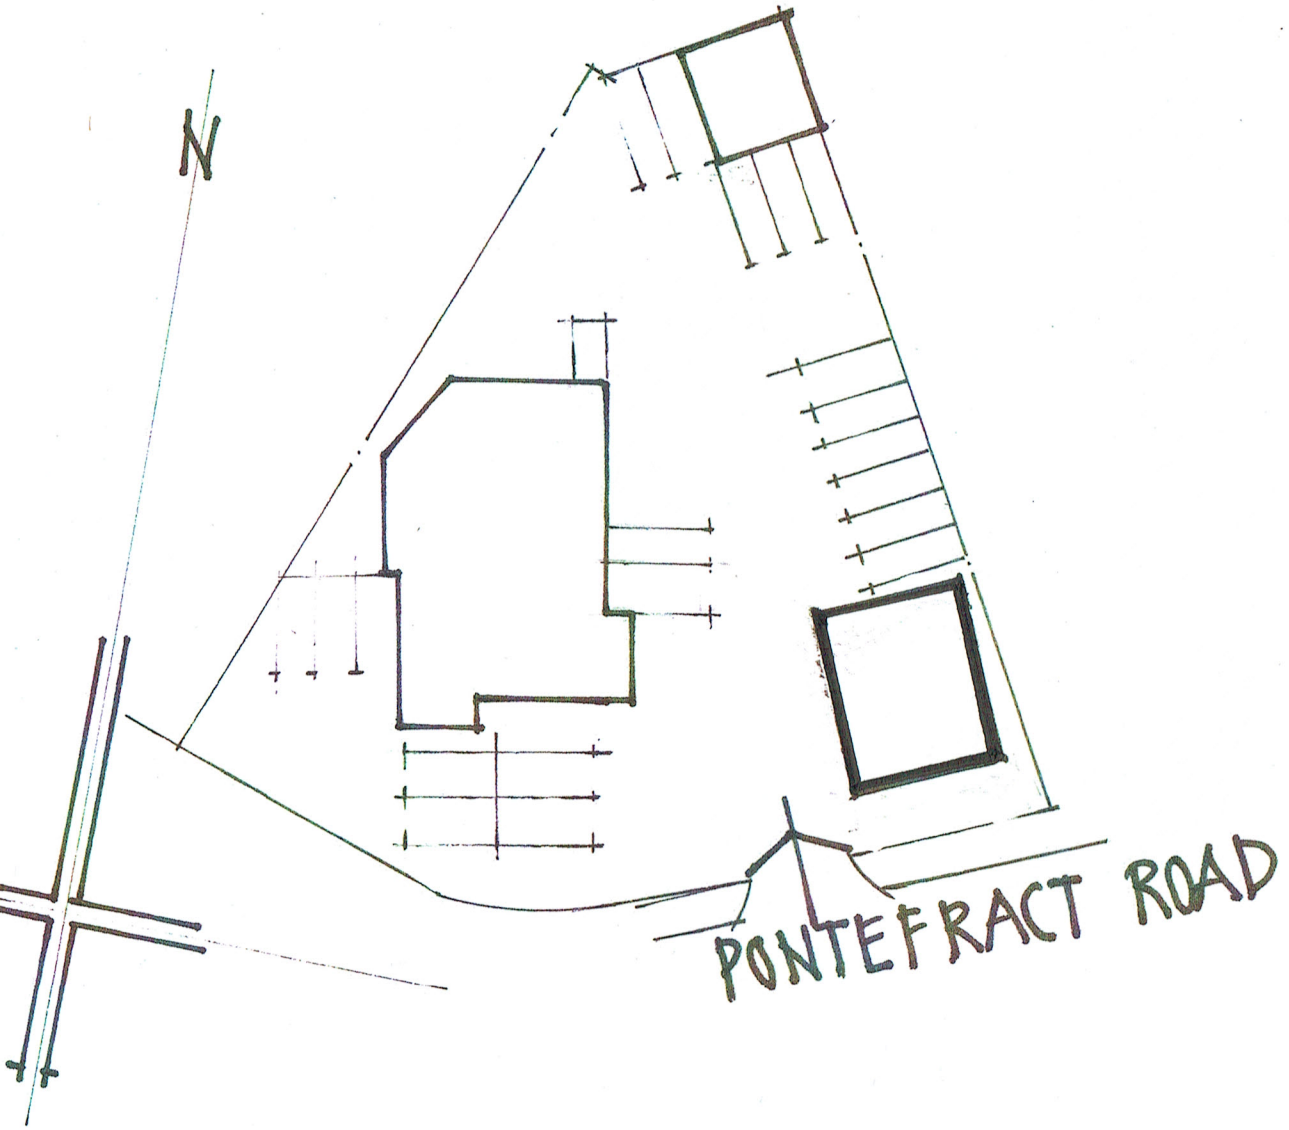

BLOCK PLAN

SCALE 1:500

LOCATION PLAN

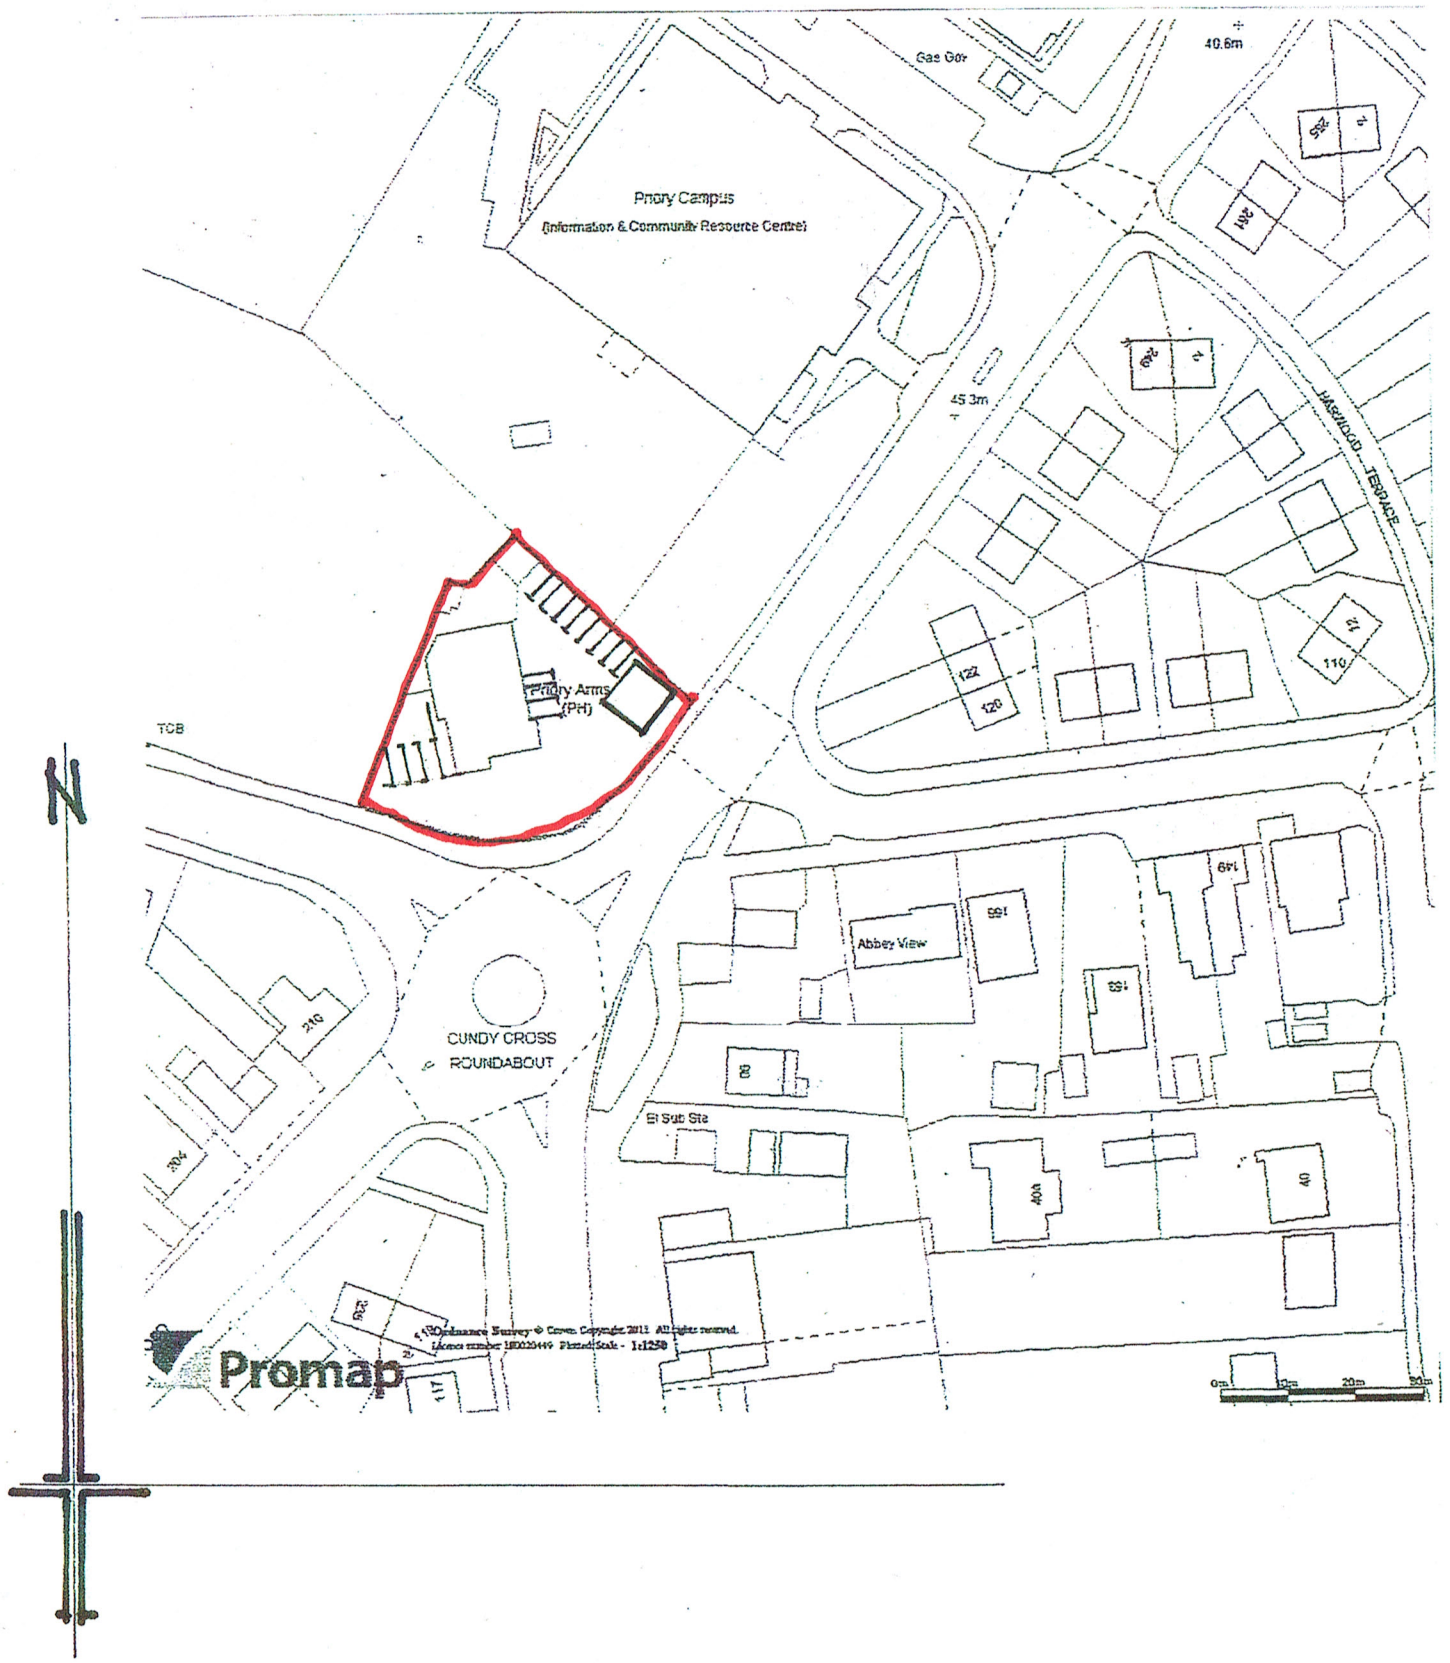

BARNSLEY PLUMBING CENTRE

SCALE 1:1250