



NOTES
SEE NOTES FOR BUILDING
REGULATIONS AND
CONSTRUCTION ON DRAWINGS
NUMBER RG-C06 AND RG-C07

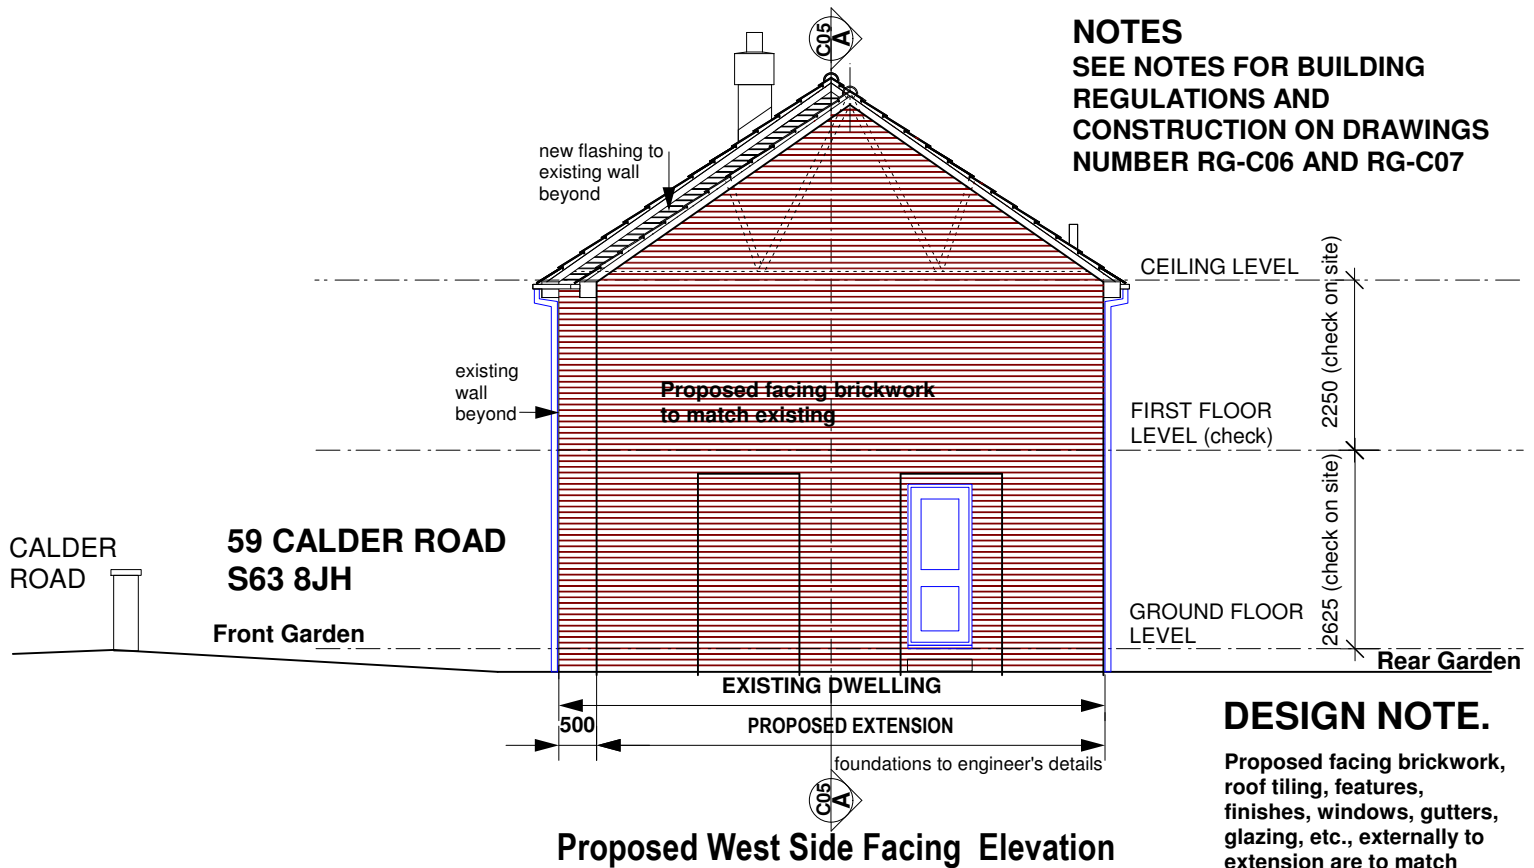

DESIGN NOTE.

Proposed facing brickwork, roof tiling, features, finishes, windows, gutters, glazing, etc., externally to extension are to match existing construction.

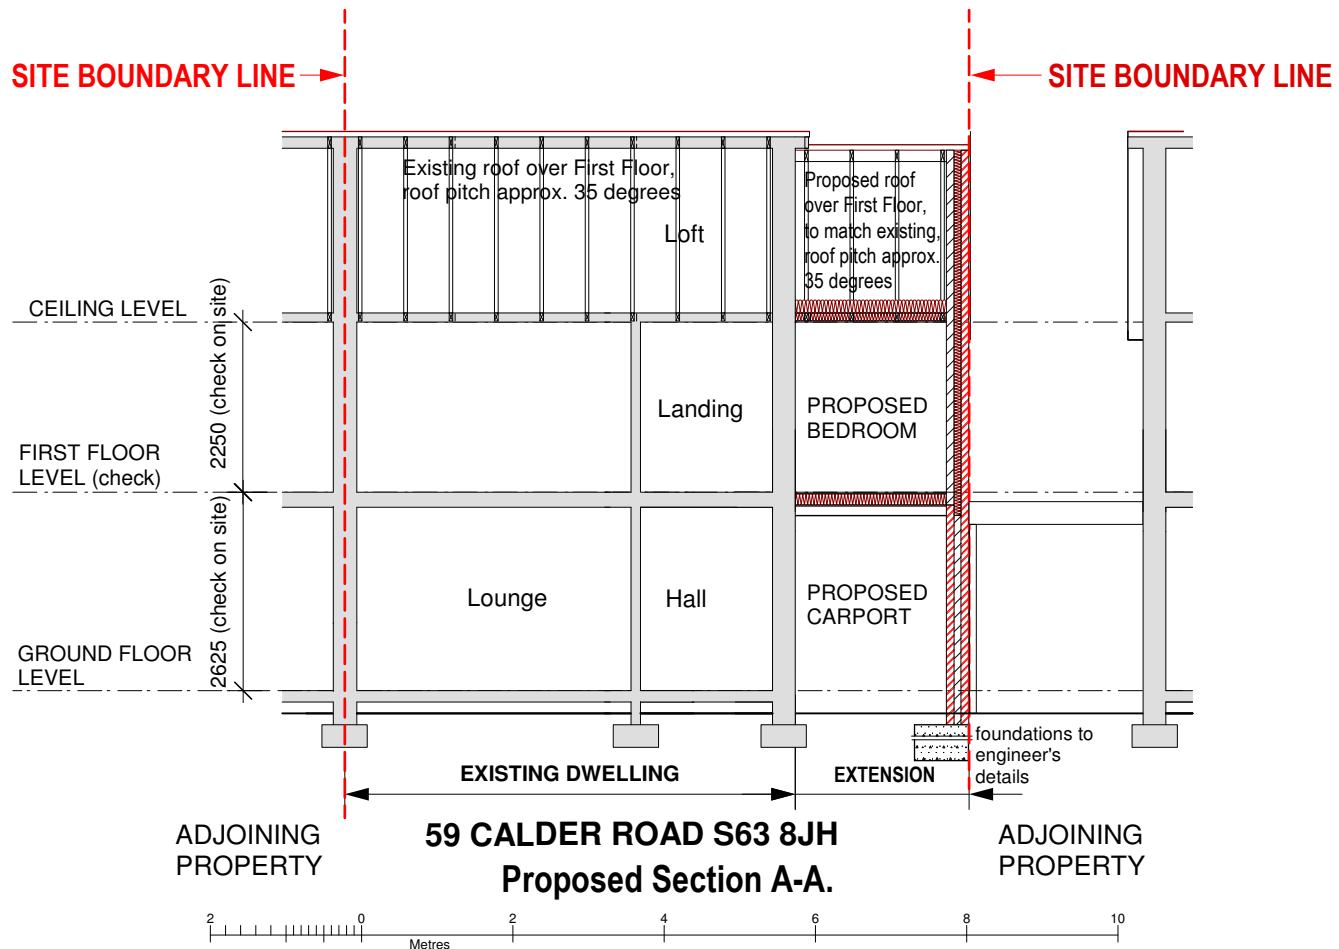

Proposed two storey side extension to existing residence for Mr R Garrett,
59 Calder Road, Bolton-upon-Deane, South Yorkshire S63 8JH
Proposed Section and Elevation Scale 1:100 Date May 2012

DRAWING NO. RG-C15.