




West Elevation 1:100

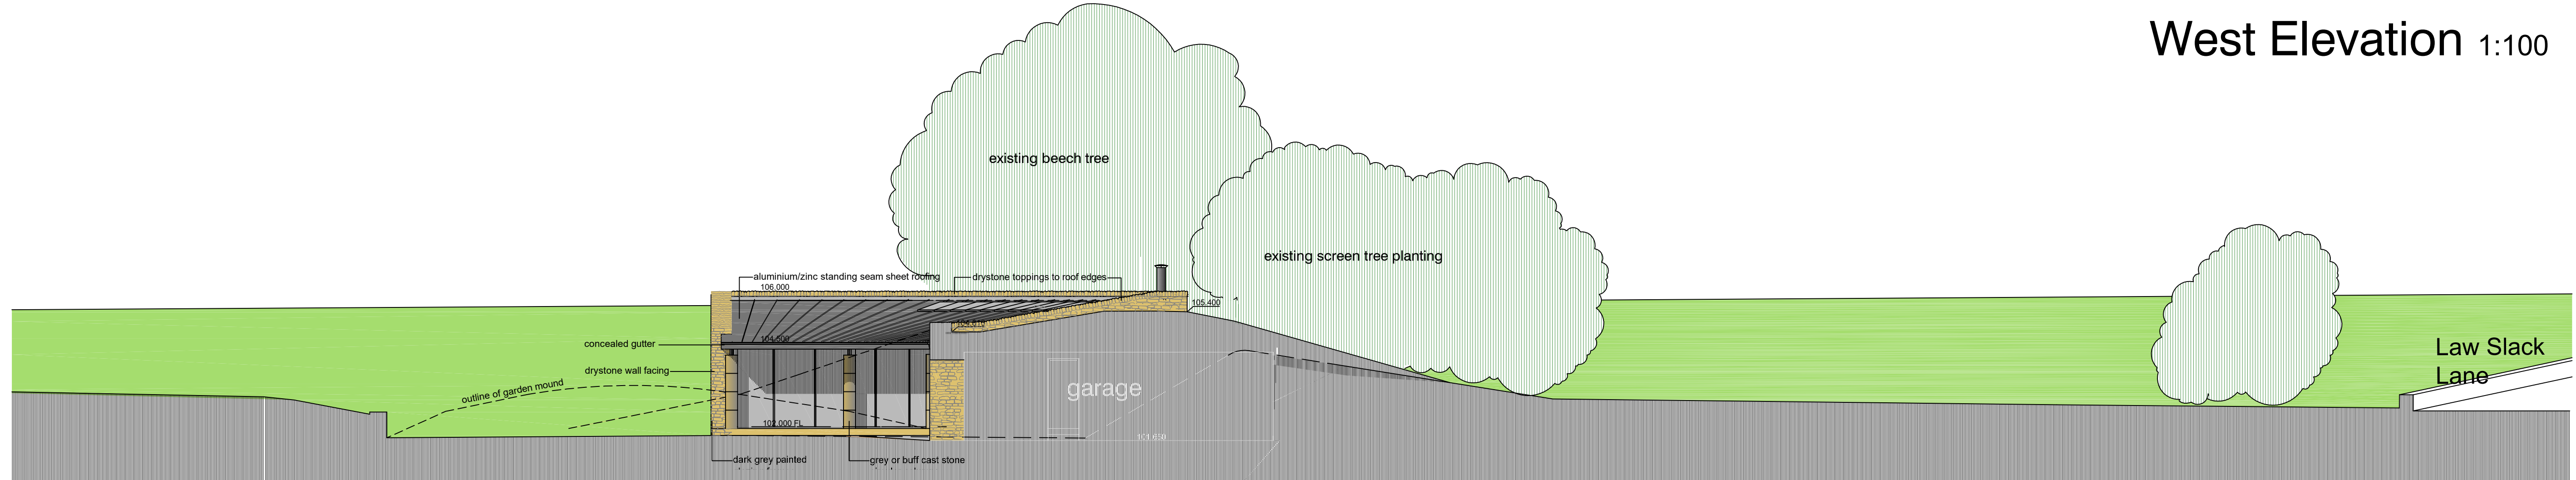

Section A-A 1:100

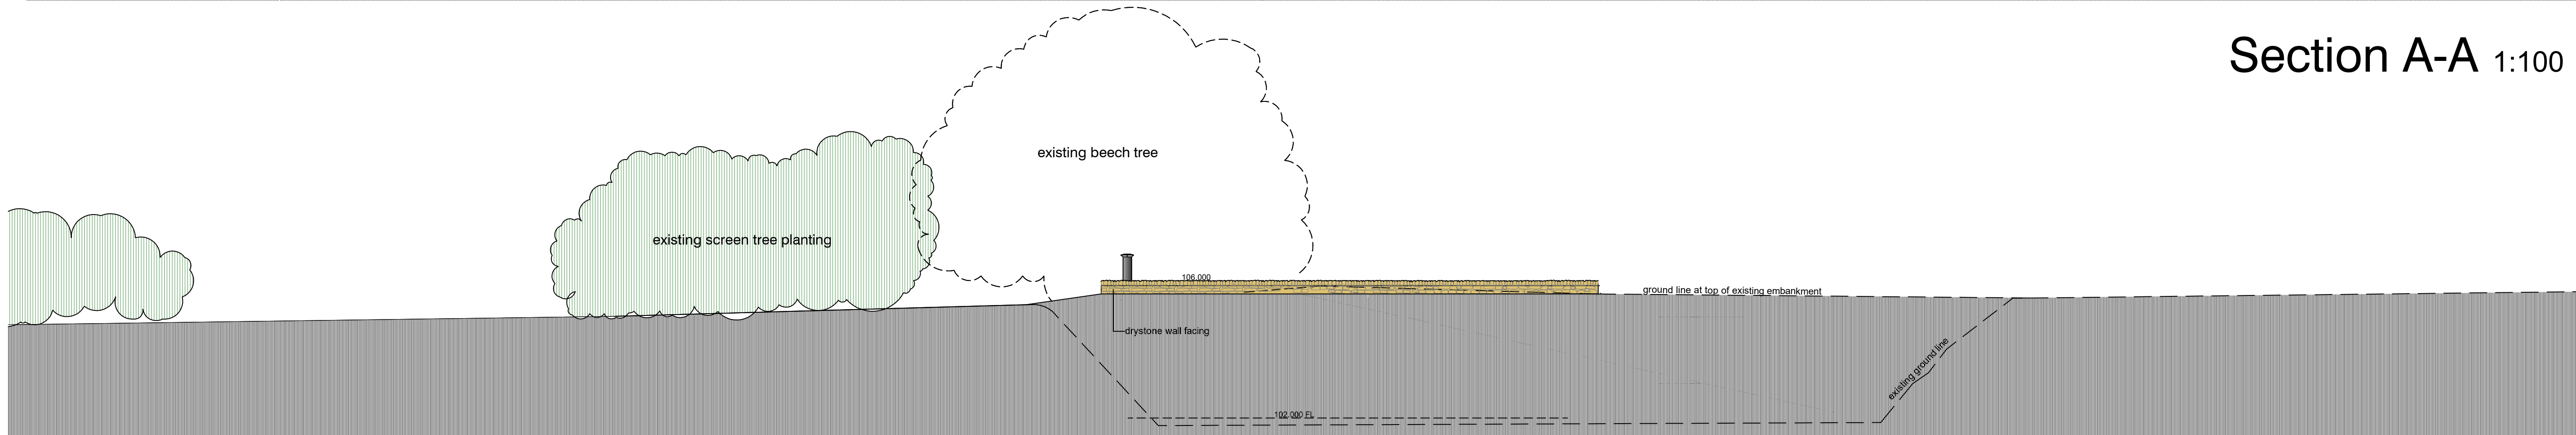

South Elevation 1:100

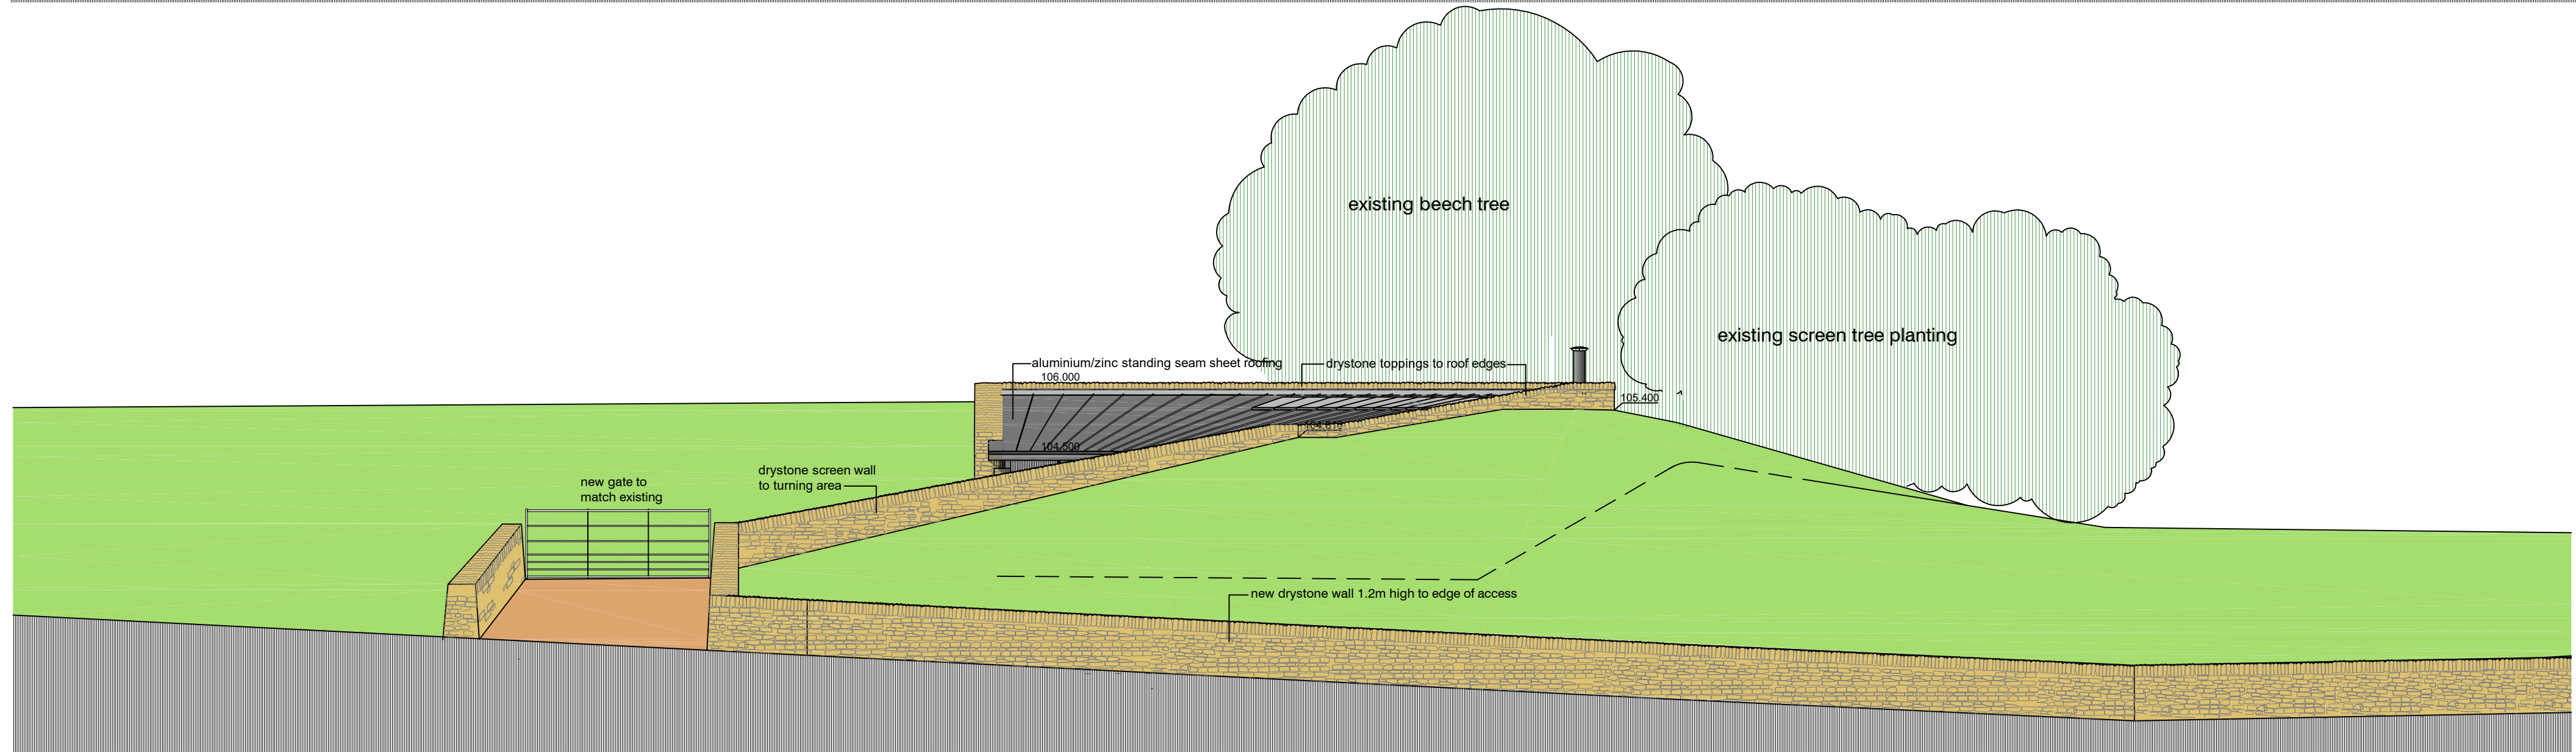

North Elevation 1:100

1:100 1m 2m 3m 4m 5m 6m 7m 8m 9m 10m

Client Mr and Mrs R.A.Deakin

Project
Law Head Farm, Hade Edge
Proposed single-storey dwelling

Drawing
Elevations

Number
4238-03-03

Checked
Scale @ A1

1:100

Date

05/2016

HEPPENSTALLS

Chartered Architects & Surveyors

RIBA Architecture
Surveying
Planning
Project Management
RICS
Allisons buildings, 135 Armitage Road Mlmsbridge,
Huddersfield, HD3 4JY tel 01484 658411
projects@heppenstalls.net www.heppenstalls.net

Planning Application