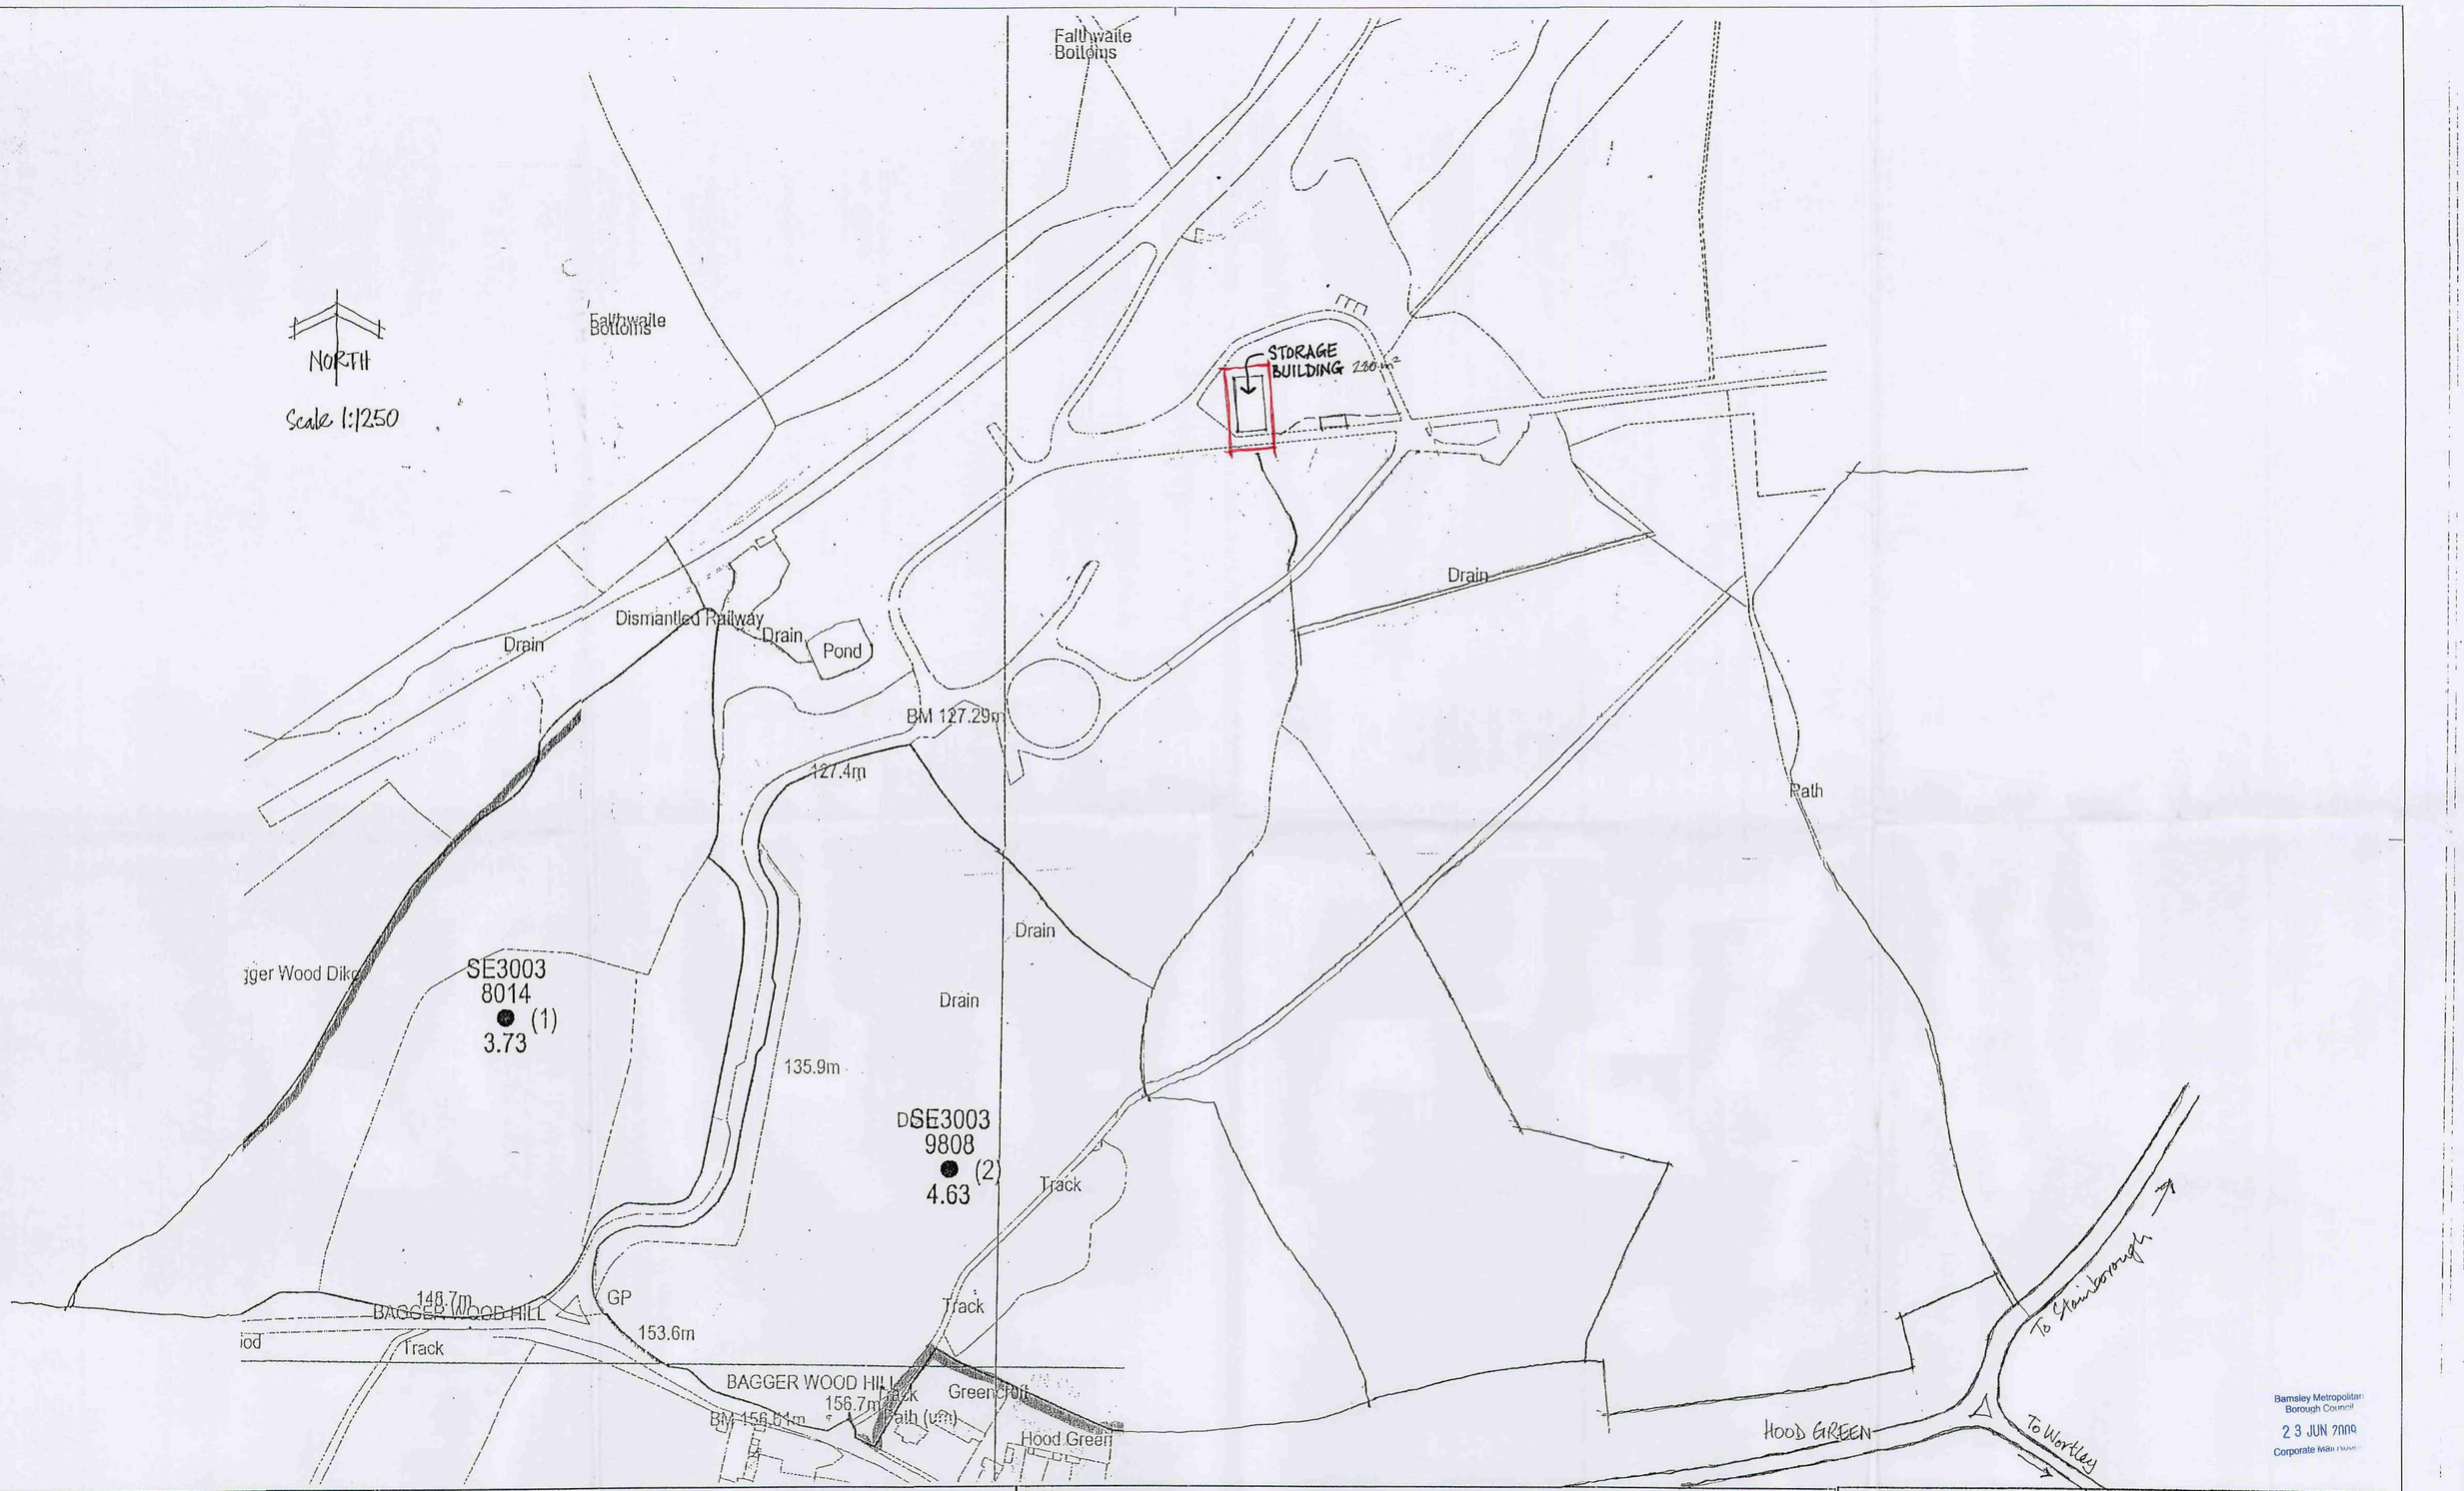


Bamsley Metropolitan Borough Council
23 JUN 2009
Corporate Mail Room

ARCHITECTS
BARNSLEY LEEDS BRADFORD

1. THIS DRAWING AND THE COPYRIGHTS AND PATENTS THEREIN ARE THE PROPERTY OF NUTTALL YARWOOD & PARTNERS LIMITED REGISTERED IN ENGLAND AND WALES No. 4631338 AND MAY BE USED OR REPRODUCED ONLY UNDER CONTRACT.

2. CONTRACTORS AND SUB-CONTRACTORS MUST CHECK AND AGREE ALL DIMENSIONS BEFORE PREPARING SHOP DRAWINGS OR COMMENCING WORK ON SITE

3. CONTRACTORS ARE RESPONSIBLE FOR INFORMING THE ARCHITECT OF ANY DISCREPANCY DISCOVERED ON THIS DRAWING OR BETWEEN THIS DRAWING AND ANY OTHER RELATED DOCUMENT ISSUED UNDER THE STANDARD FORM OF CONTRACT IN RESPECT OF THE WORK.

4. WRITTEN DIMENSIONS ONLY ARE TO BE USED FROM THIS DRAWING. IF IN ANY DOUBT ASK FOR CLARIFICATION.

Notes.

Revisions.

Date	Suffix	Description	Date	Suffix	Description

NUTTALL YARWOOD & PARTNERS LIMITED
CHARTERED ARCHITECTS
The Grove, High Street, Dodworth, Barnsley, S75 3RQ. Tel: 01226 206771. Fax: 01226 200989. E-mail: nyp.barnsley@btinternet.com
The Old Primary School, Calverley Road, Rodley, Leeds, LS13 1LQ. Tel: 0113 2822100. Fax: 0113 2822213. E-mail: nyp.leeds@btinternet.com
120 Main Street, Burley-in-Wharfedale, LS29 7JX. Tel: 01943 864441. Fax: 01943 862300. E-mail: nyp.bradley@btinternet.com

Project. LAND AT FARM OFF BAGGER WOOD HILL, HOOD GREEN, BARNSLEY

Client. MR E. DANFORTH

Drawing Title. LOCATION PLAN

Date. JUNE 2009 | Scale. 1:1250

Ref. 40/14 | Dwg. No. 01 | Rev.