


01 LANDSCAPE AMENITY AREA
017 LAYOUT - 1:100

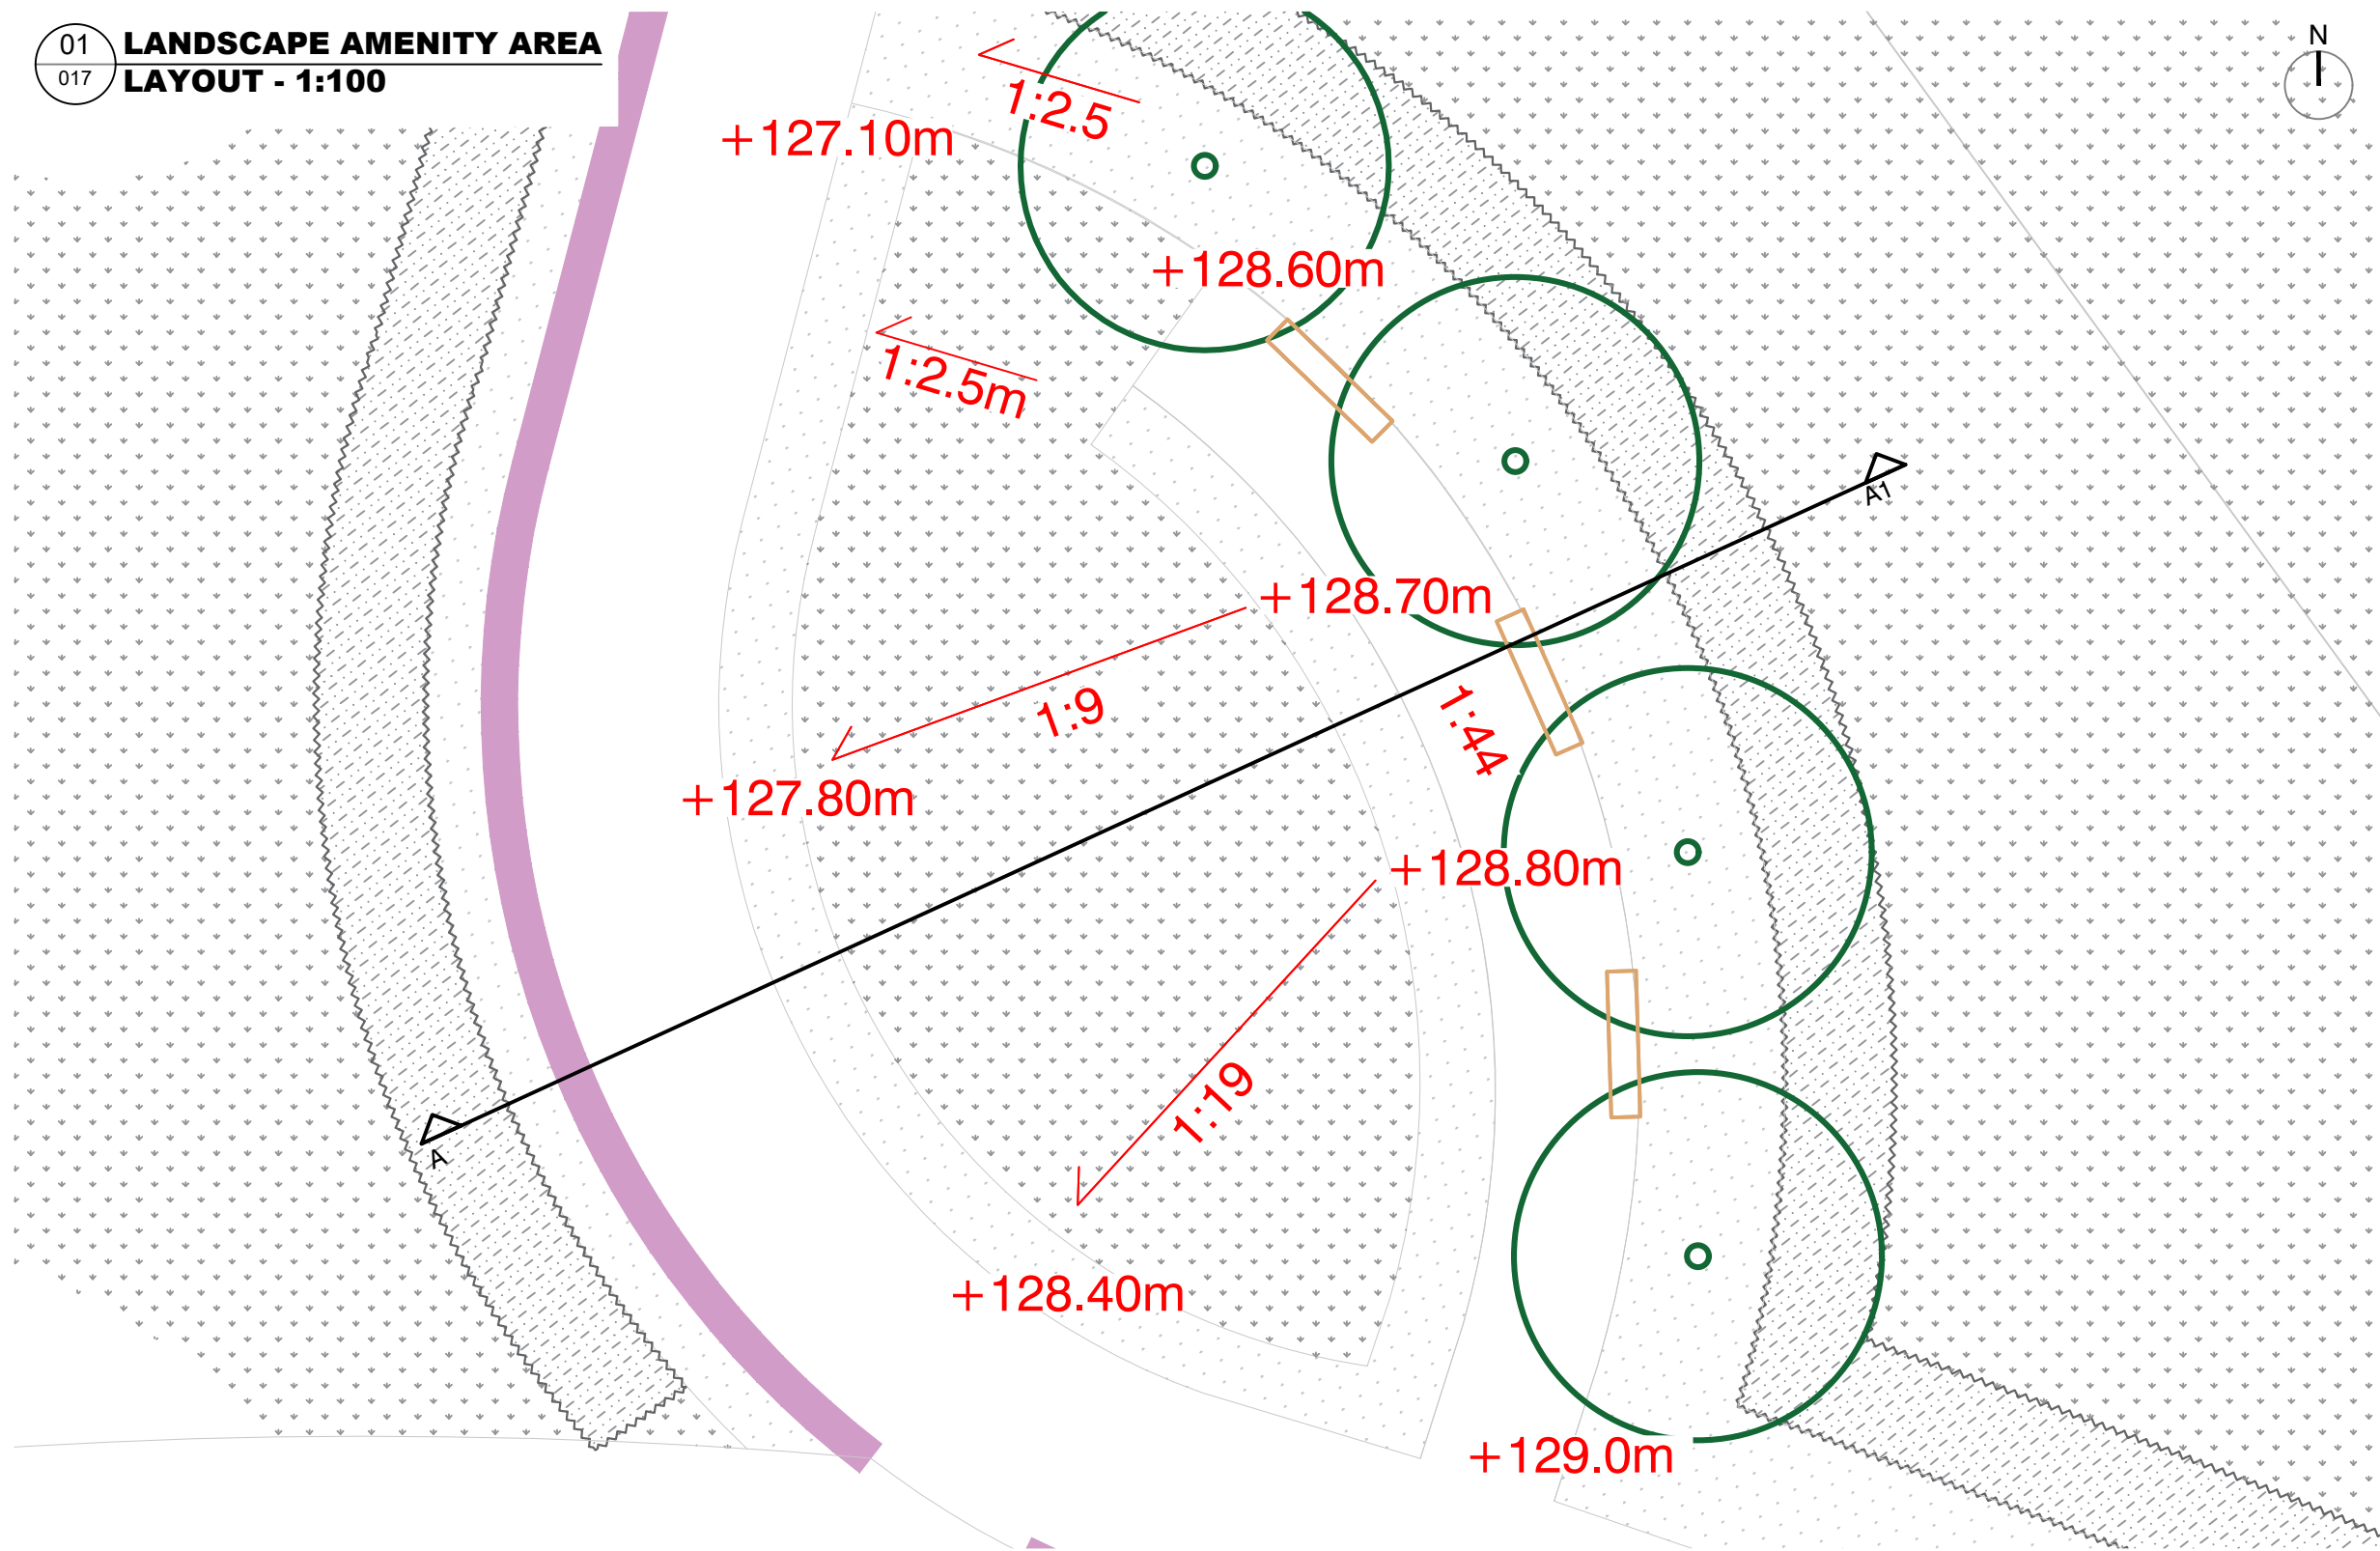

NOTES

All dimensions to be verified on site. Do not scale this drawing. All discrepancies to be clarified with project Landscape Architect.

This drawing is the property of Urban Wilderness Ltd and is issued on the condition it is not reproduced, retained or disclosed to any unauthorised person, either wholly or in part without written consent of Urban Wilderness Ltd.

Not for construction.

SOFT LANDSCAPE TYPOLOGIES
See Landscape Planting Plan 441-UW-P-005

- Proposed Wildflower Meadow
- Proposed Areas of Mown Grass
- Proposed Formal Hedging
- Proposed Specimen Trees
- Proposed Benches - see 441-UW-P-006 for detail

A	Changes to layout & section in line with PROW officer comments	18 May 22
-	First Issue	22 Apr 22
rev	details	date



7 Saw Mill Yard, Water Lane, Holbeck,
Leeds, LS115WH
www.urbanwilderness.co.uk
design@urbanwilderness.co.uk
0113 472 0030
registered in Scotland SC371979

client
Firethorn Trust

project
Gateway 36 Phase 3

drawing title
Landscape Amenity Area Details

drawing status
Sketch

drawn by	checked by	date
EJ	TR	4 March 22
scale		paper size
1:100		A3
job/dwg no.		rev.
441-UW-SK-001		A

02 LANDSCAPE AMENITY AREA
017 A-A1 SECTION - 1:100

